


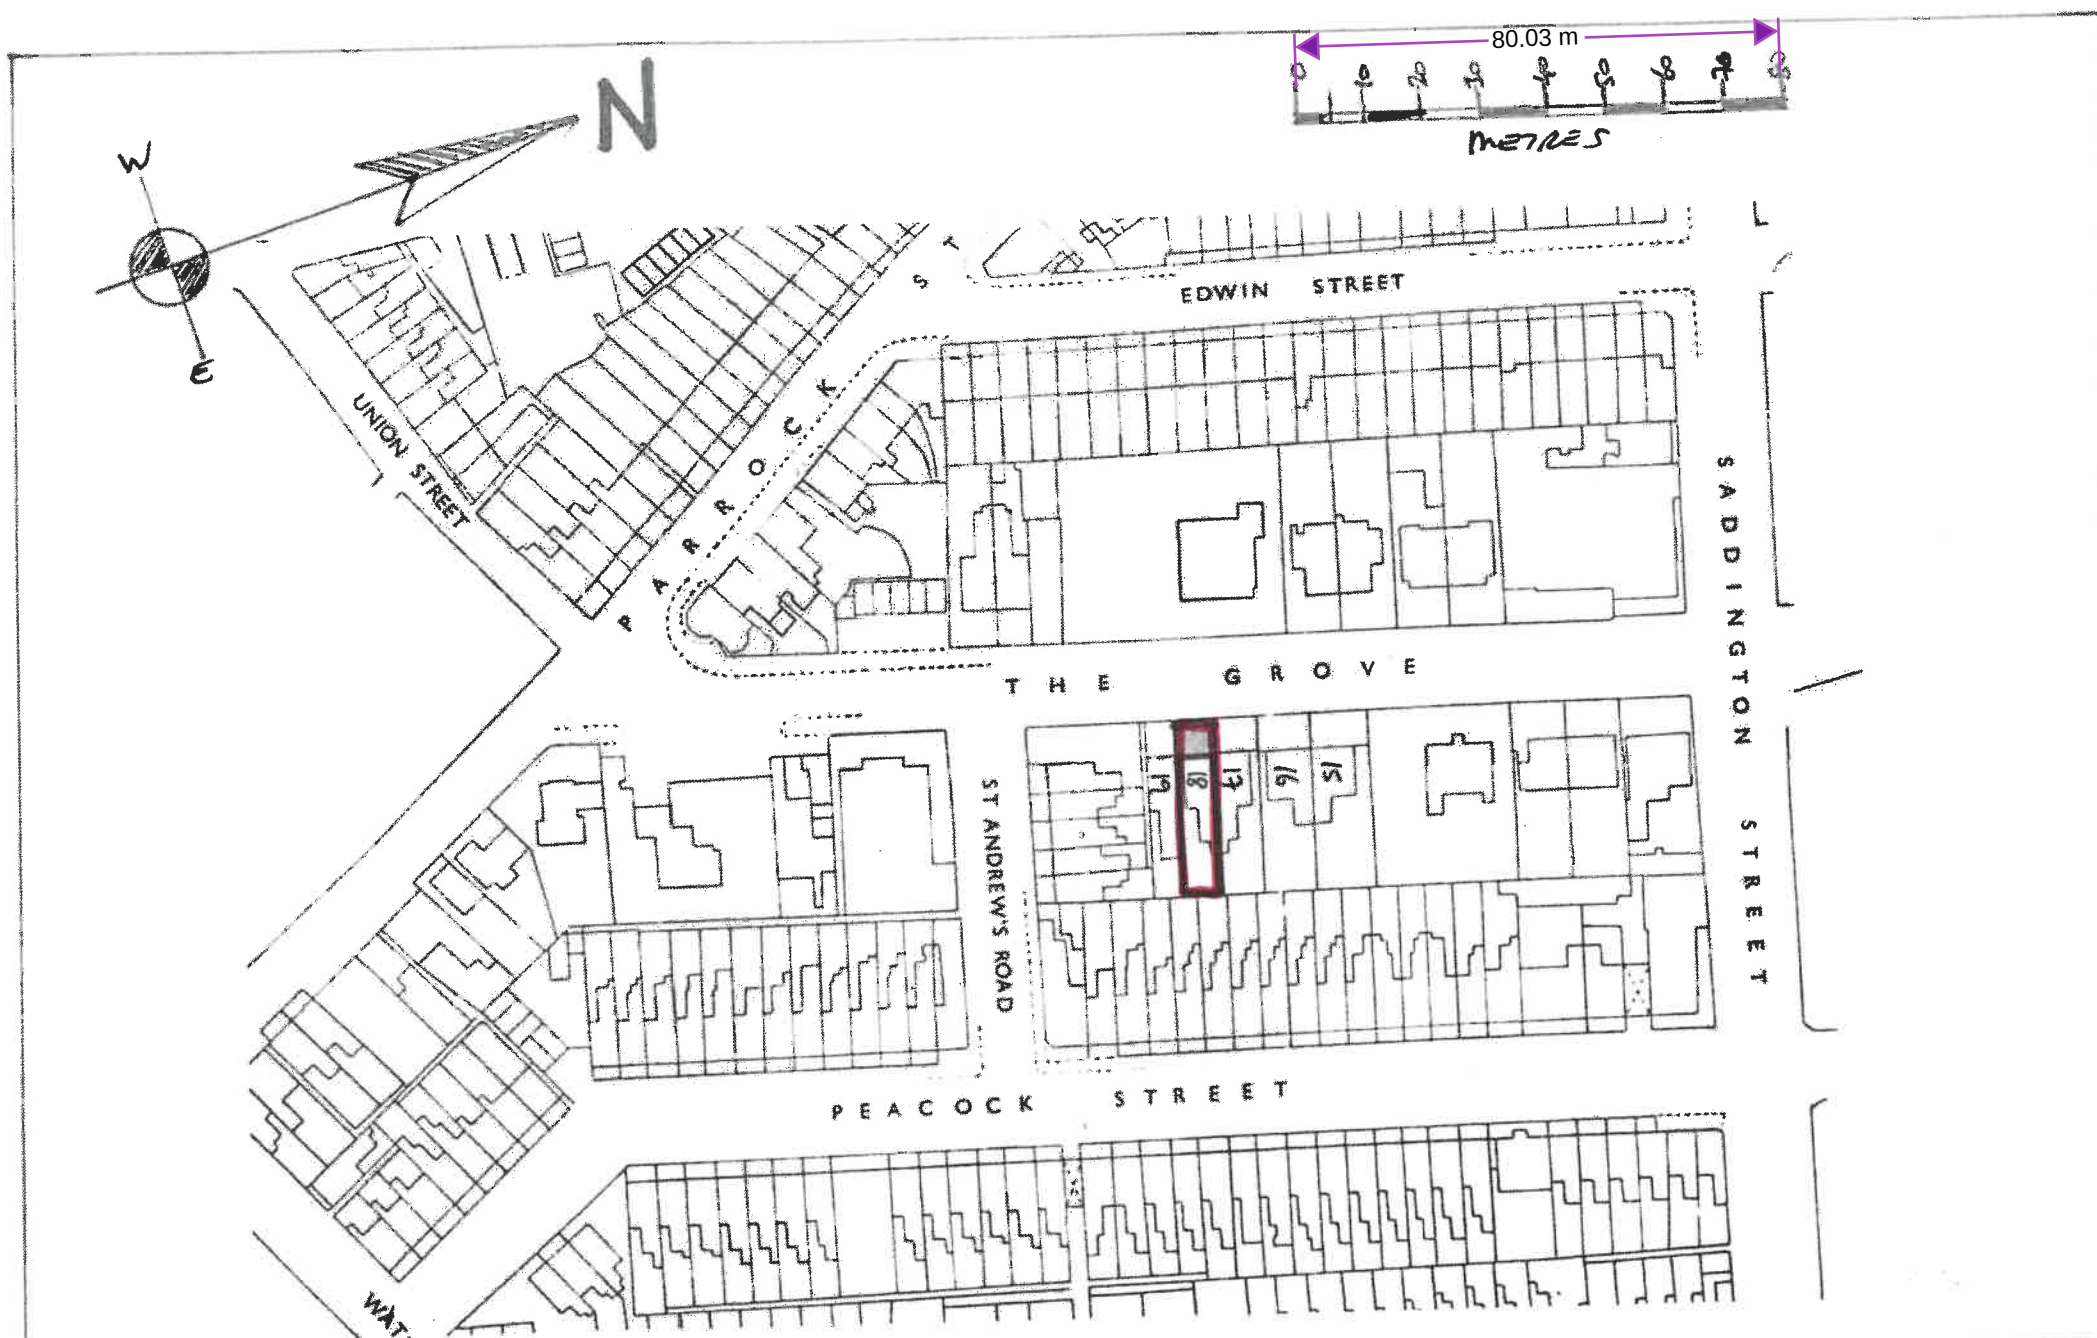

PROJECT 18 THE GROVE	TITLE LOCATION PLAN	DATE JAN / 2025	SCALE 1:1250 @ A4	DRAWING DKM / 7322 / 01	REV 01
-------------------------	------------------------	--------------------	----------------------	----------------------------	-----------