


THE GROVE

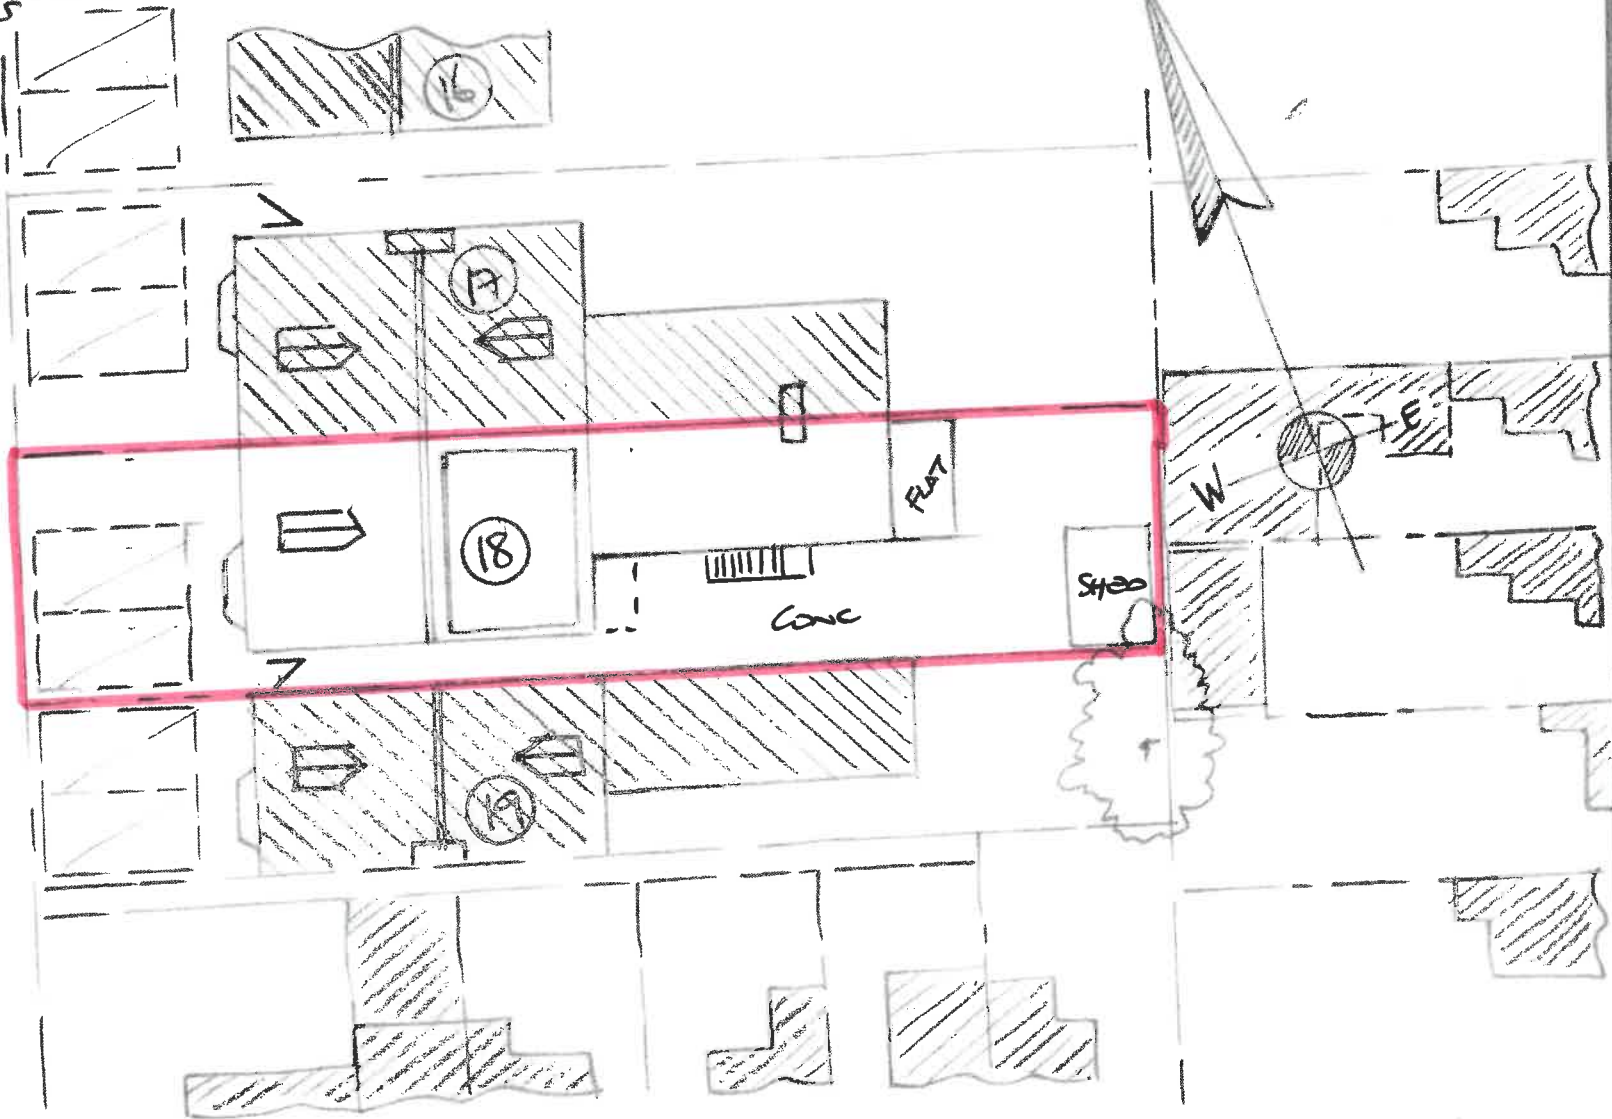

PROJECT
18 THE GROVE

TITLE
EXISTING BLOCK PLAN

DATE
JAN / 2025

SCALE
1:200 @ A4

DRAWING
DKM / 732 / 02

REV
01