




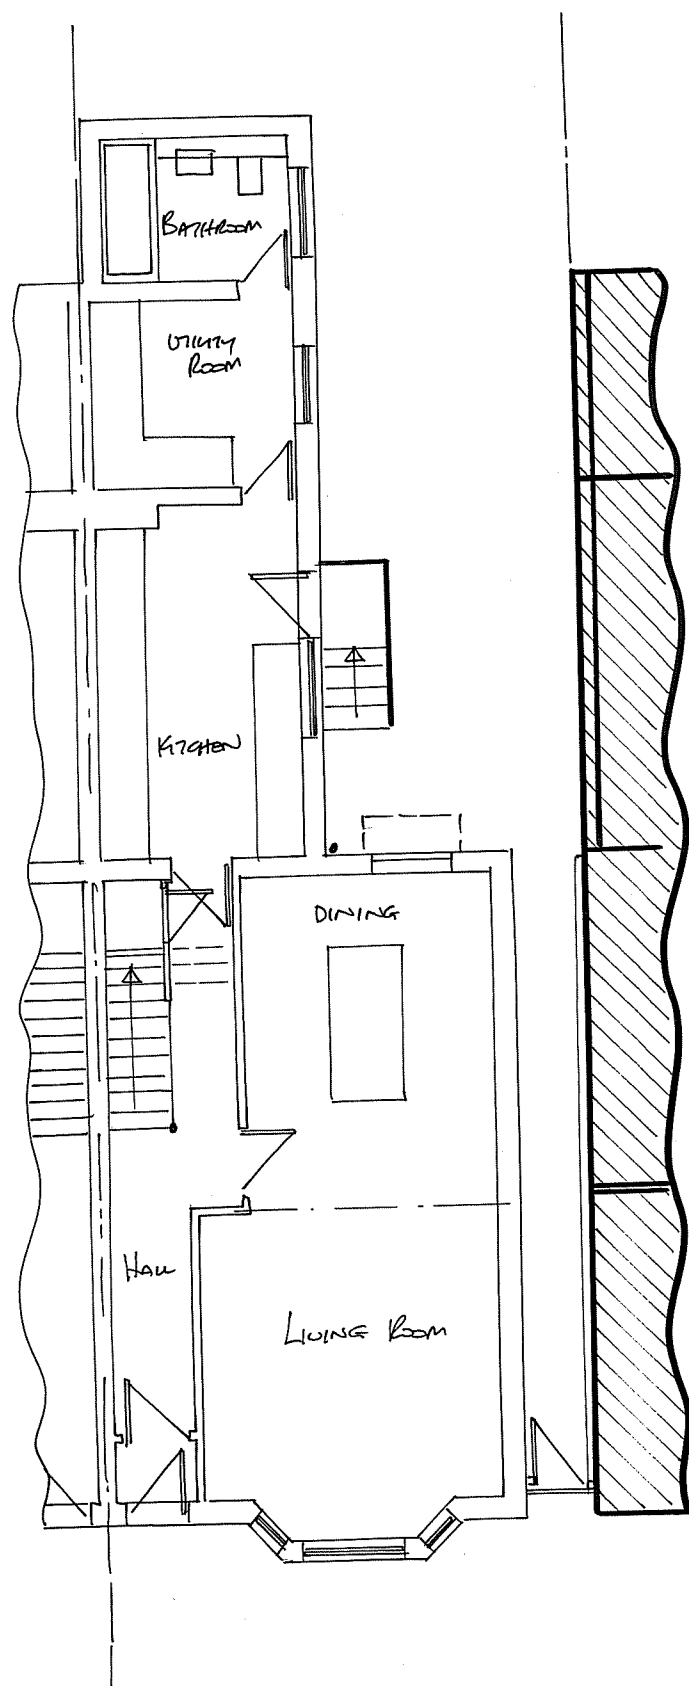


EXISTING Ground Floor GA

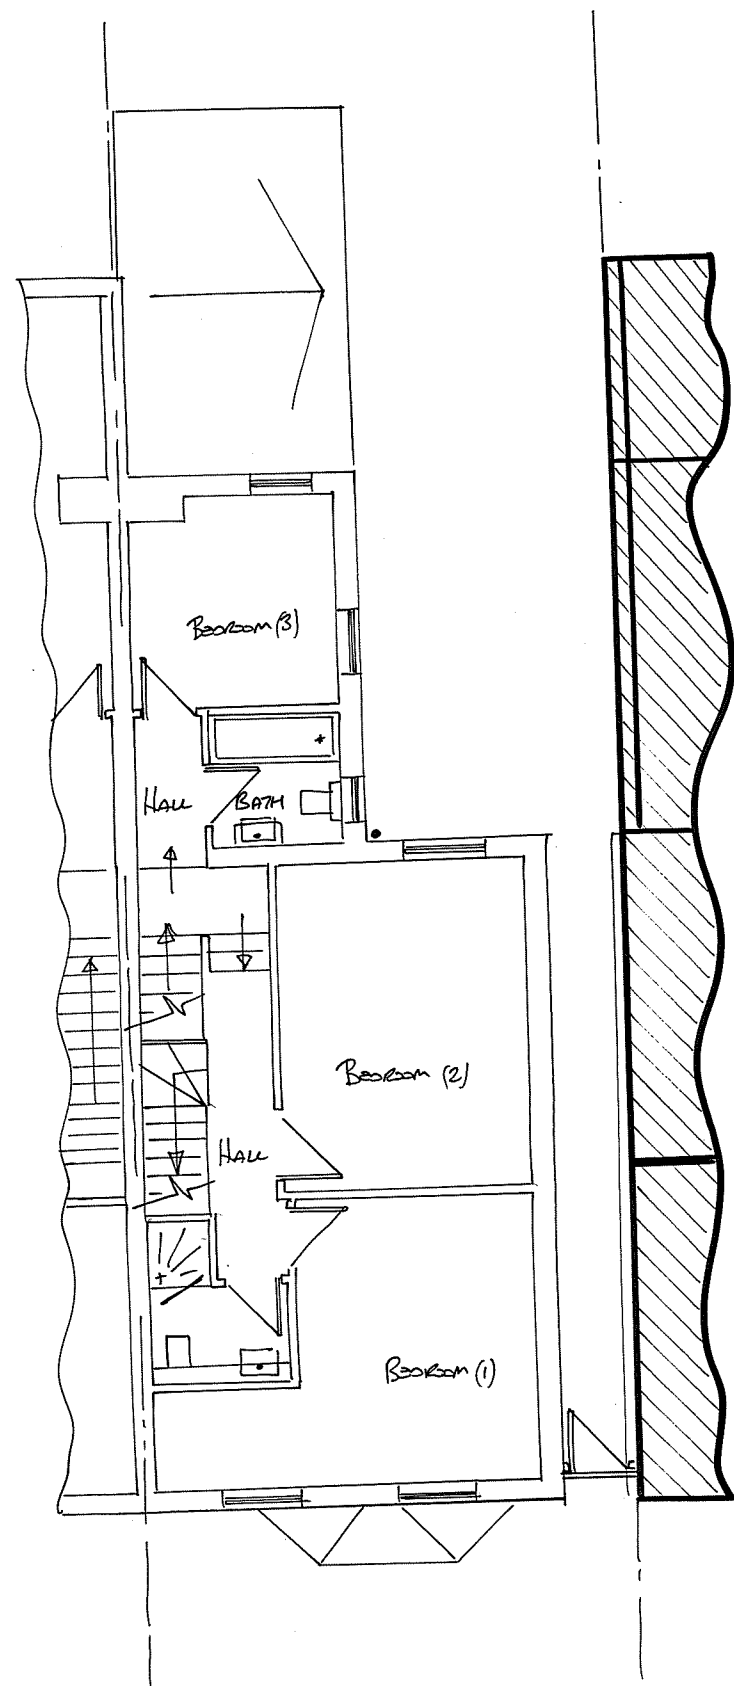

EXISTING First Floor GA

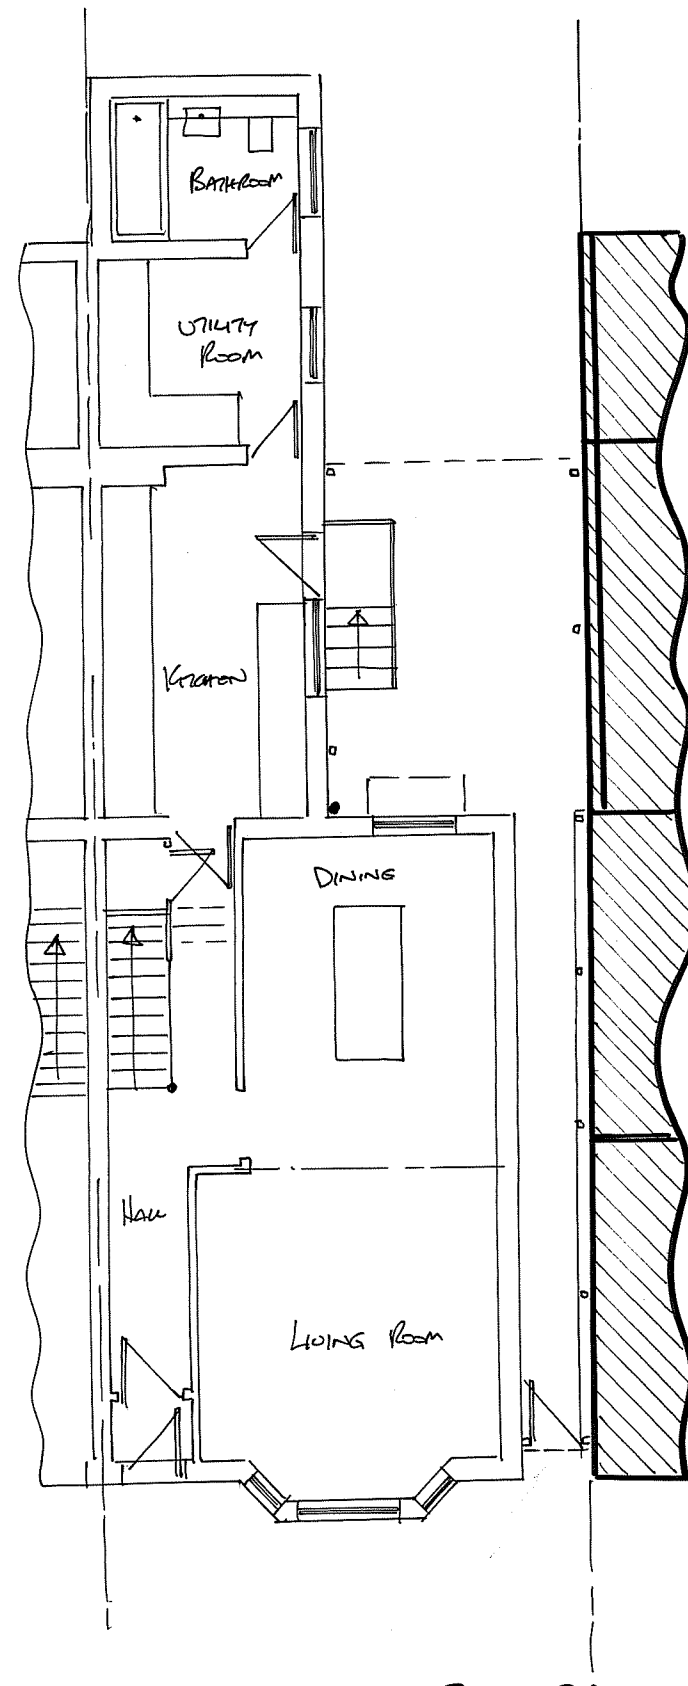

Proposed Ground Floor GA

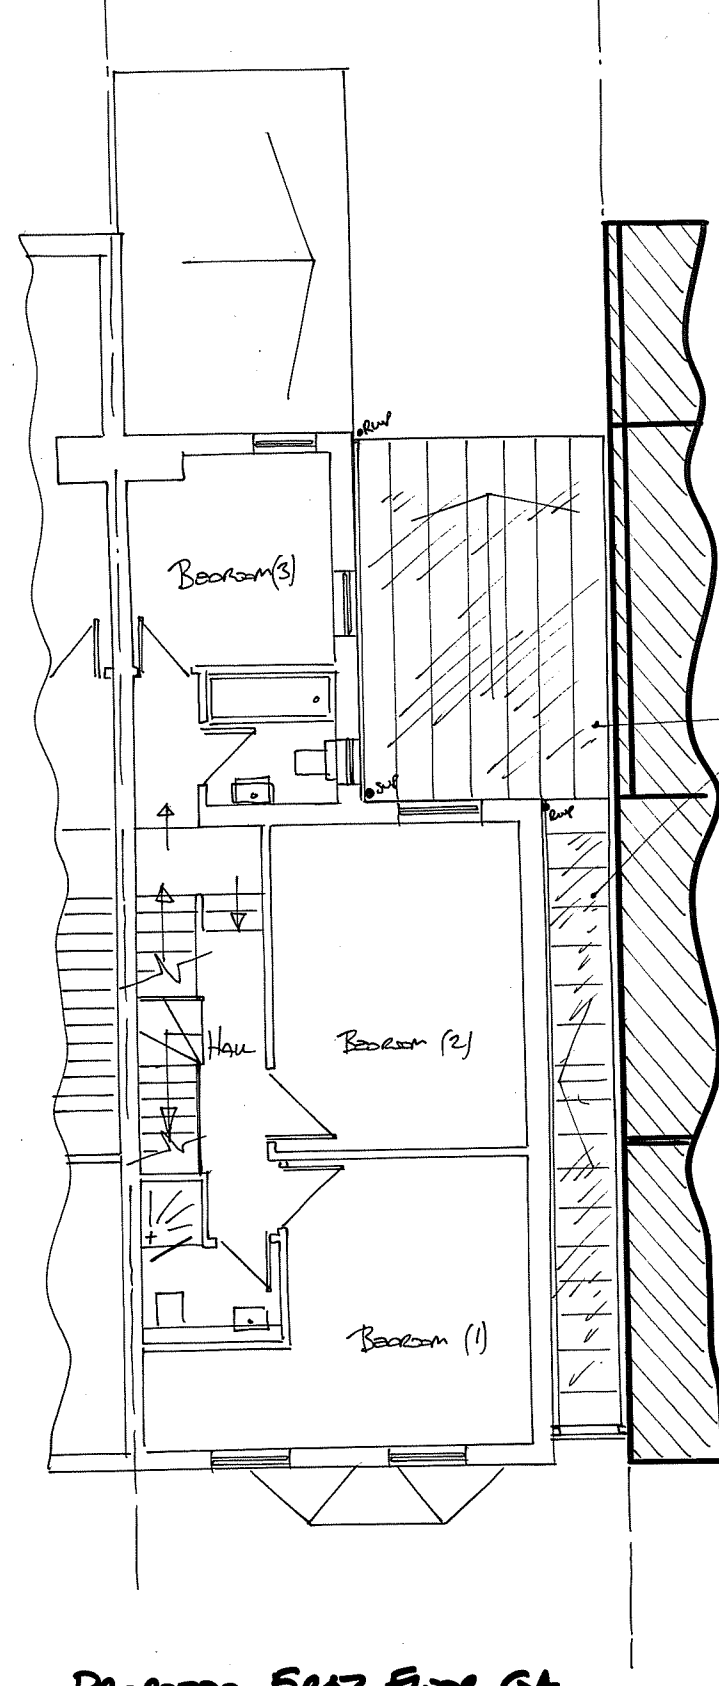

Proposed First Floor GA




EXISTING Rear Elevation



Proposed Rear Elevation

BASEMENT AND LOFT FLOORS NOT
SHOWN FOR CLARITY + DON'T HAVE
ANY INFLUENCE OVER APPLICATION

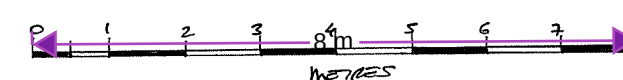

EXISTING Side Elevation



Proposed Side Elevation



EXISTING Front Elevation
(NO CHANGE)

Rev on - DATE added +
ADD - ADDITIONAL NOTES
Rev D - DEPT
TITLE
EXISTING + PROPOSED
GA's + ELEVATIONS
FOR LONDON AREA
DATE
JAN/2025
SCALE
1:100 @ A2
PROJECT
18 THE GLOVE
GENESSEND
KENT
DRAWING
DKM / 7322/04 01