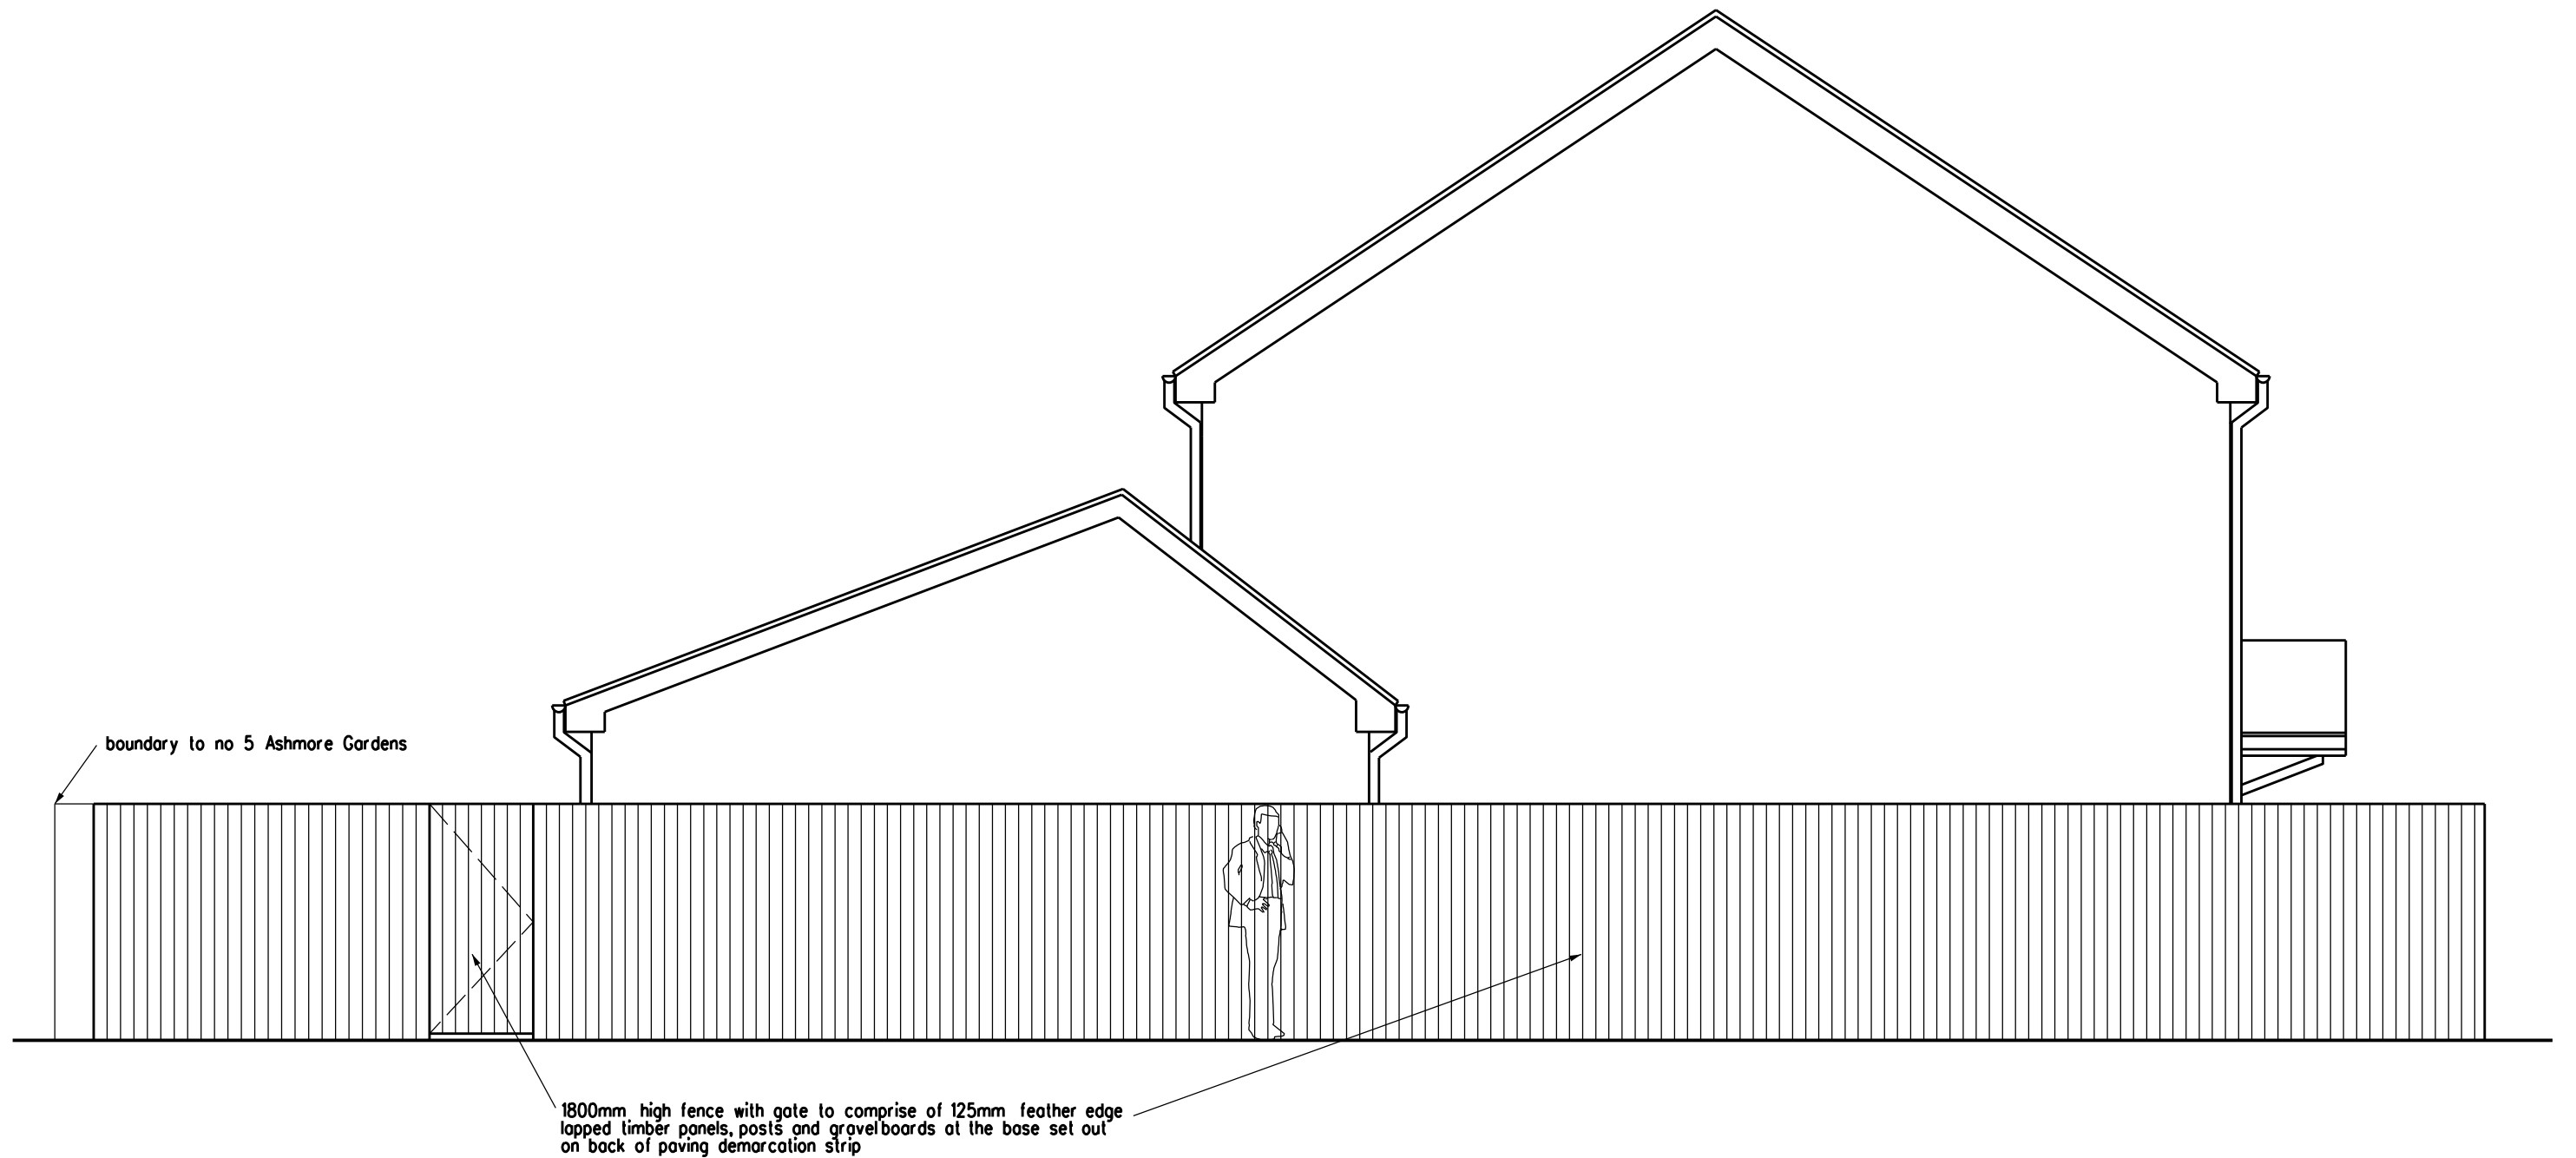


|   |                                                                                 |                                                              |                  |
|---|---------------------------------------------------------------------------------|--------------------------------------------------------------|------------------|
| ARCHITECT<br>TA ARCHITECTS<br>11 JOYDENS WOOD ROAD BEXLEY<br>KENT DA5 2HS    Tel 07905 130591<br>ta140256@googlemail.com | JOB<br>RETENTION OF CONSERVATORY<br>AT 5 ASHMORE GARDENS<br>NORTHFLEET DA11 8NE | DRAWING<br>EXISTING SIDE ELEVATION<br>FACING ASHMORE GARDENS |                  |
|   |                                                                                 | SCALE<br>1:50    AT A3                                       | DATE<br>JAN 2025 |
|   |                                                                                 | DRAWING NO.<br>IW/06                                         |                  |
|   |                                                                                 |                                                              |                  |
|   |                                                                                 |                                                              |                  |