



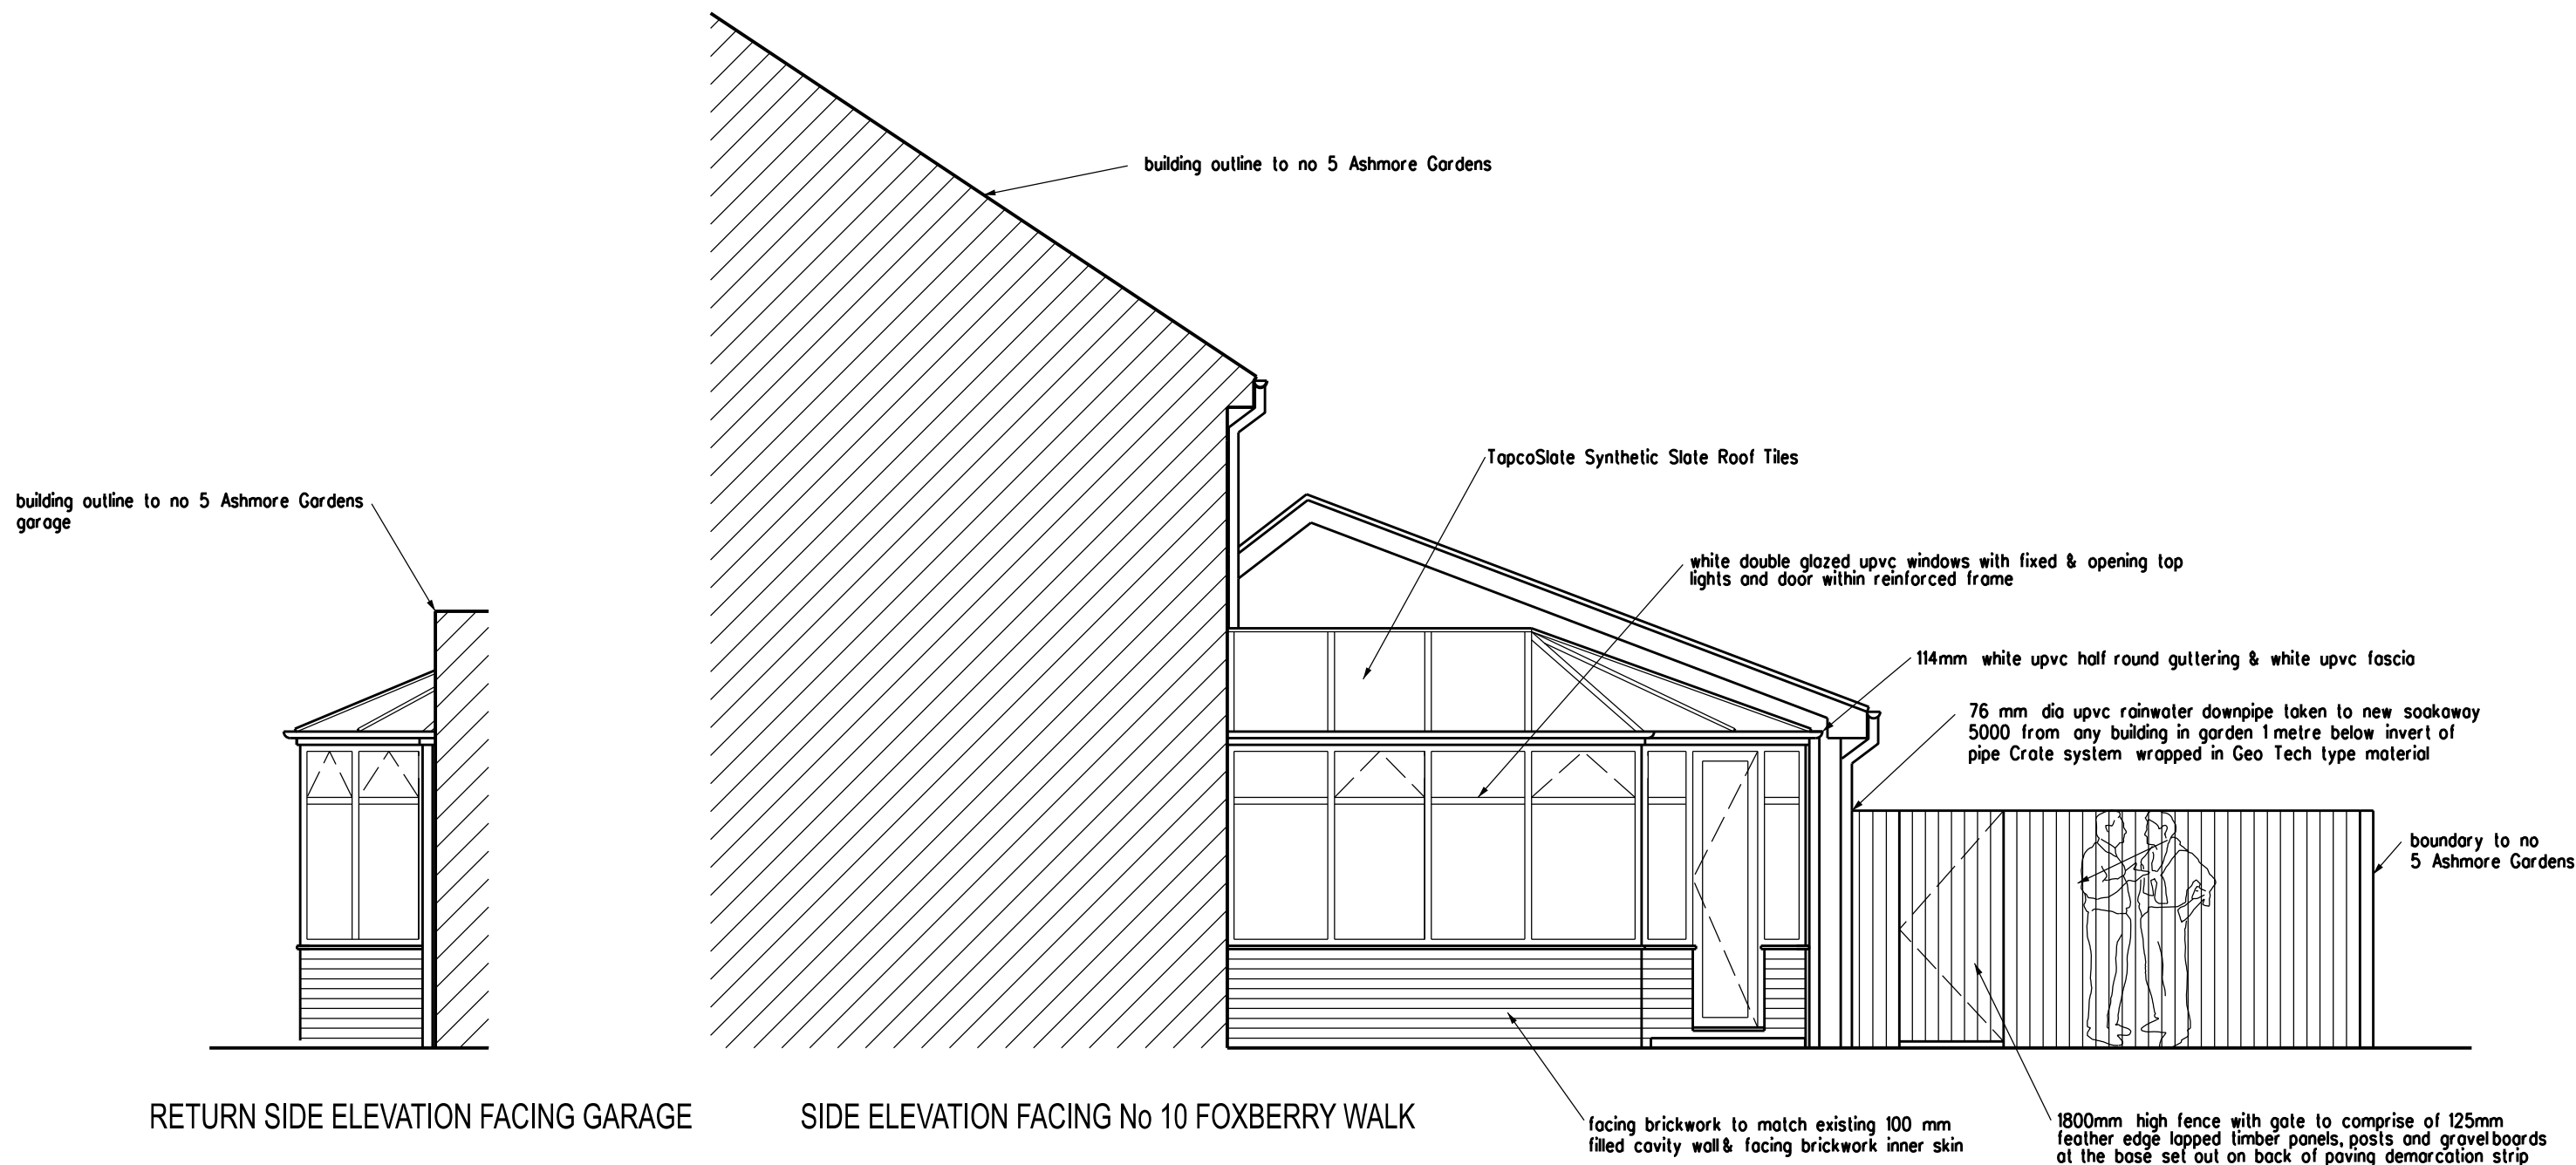

RETURN SIDE ELEVATION FACING GARAGE

SIDE ELEVATION FACING No 10 FOXBERRY WALK

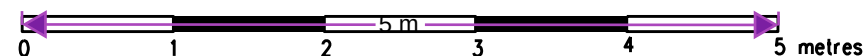

ARCHITECT TAARCHITECTS 11 JOYDENS WOOD ROAD BEXLEY KENT DA5 2HS Tel 07905 130591 ta140256@googlemail.com	JOB RETENTION OF CONSERVATORY AT 5 ASHMORE GARDENS NORTHFLEET DA11 8NE	DRAWING EXISTING ELEVATIONS	
		SCALE 1:50 AT A3	DATE JAN 2025
		DRAWING NO. IW/07	