
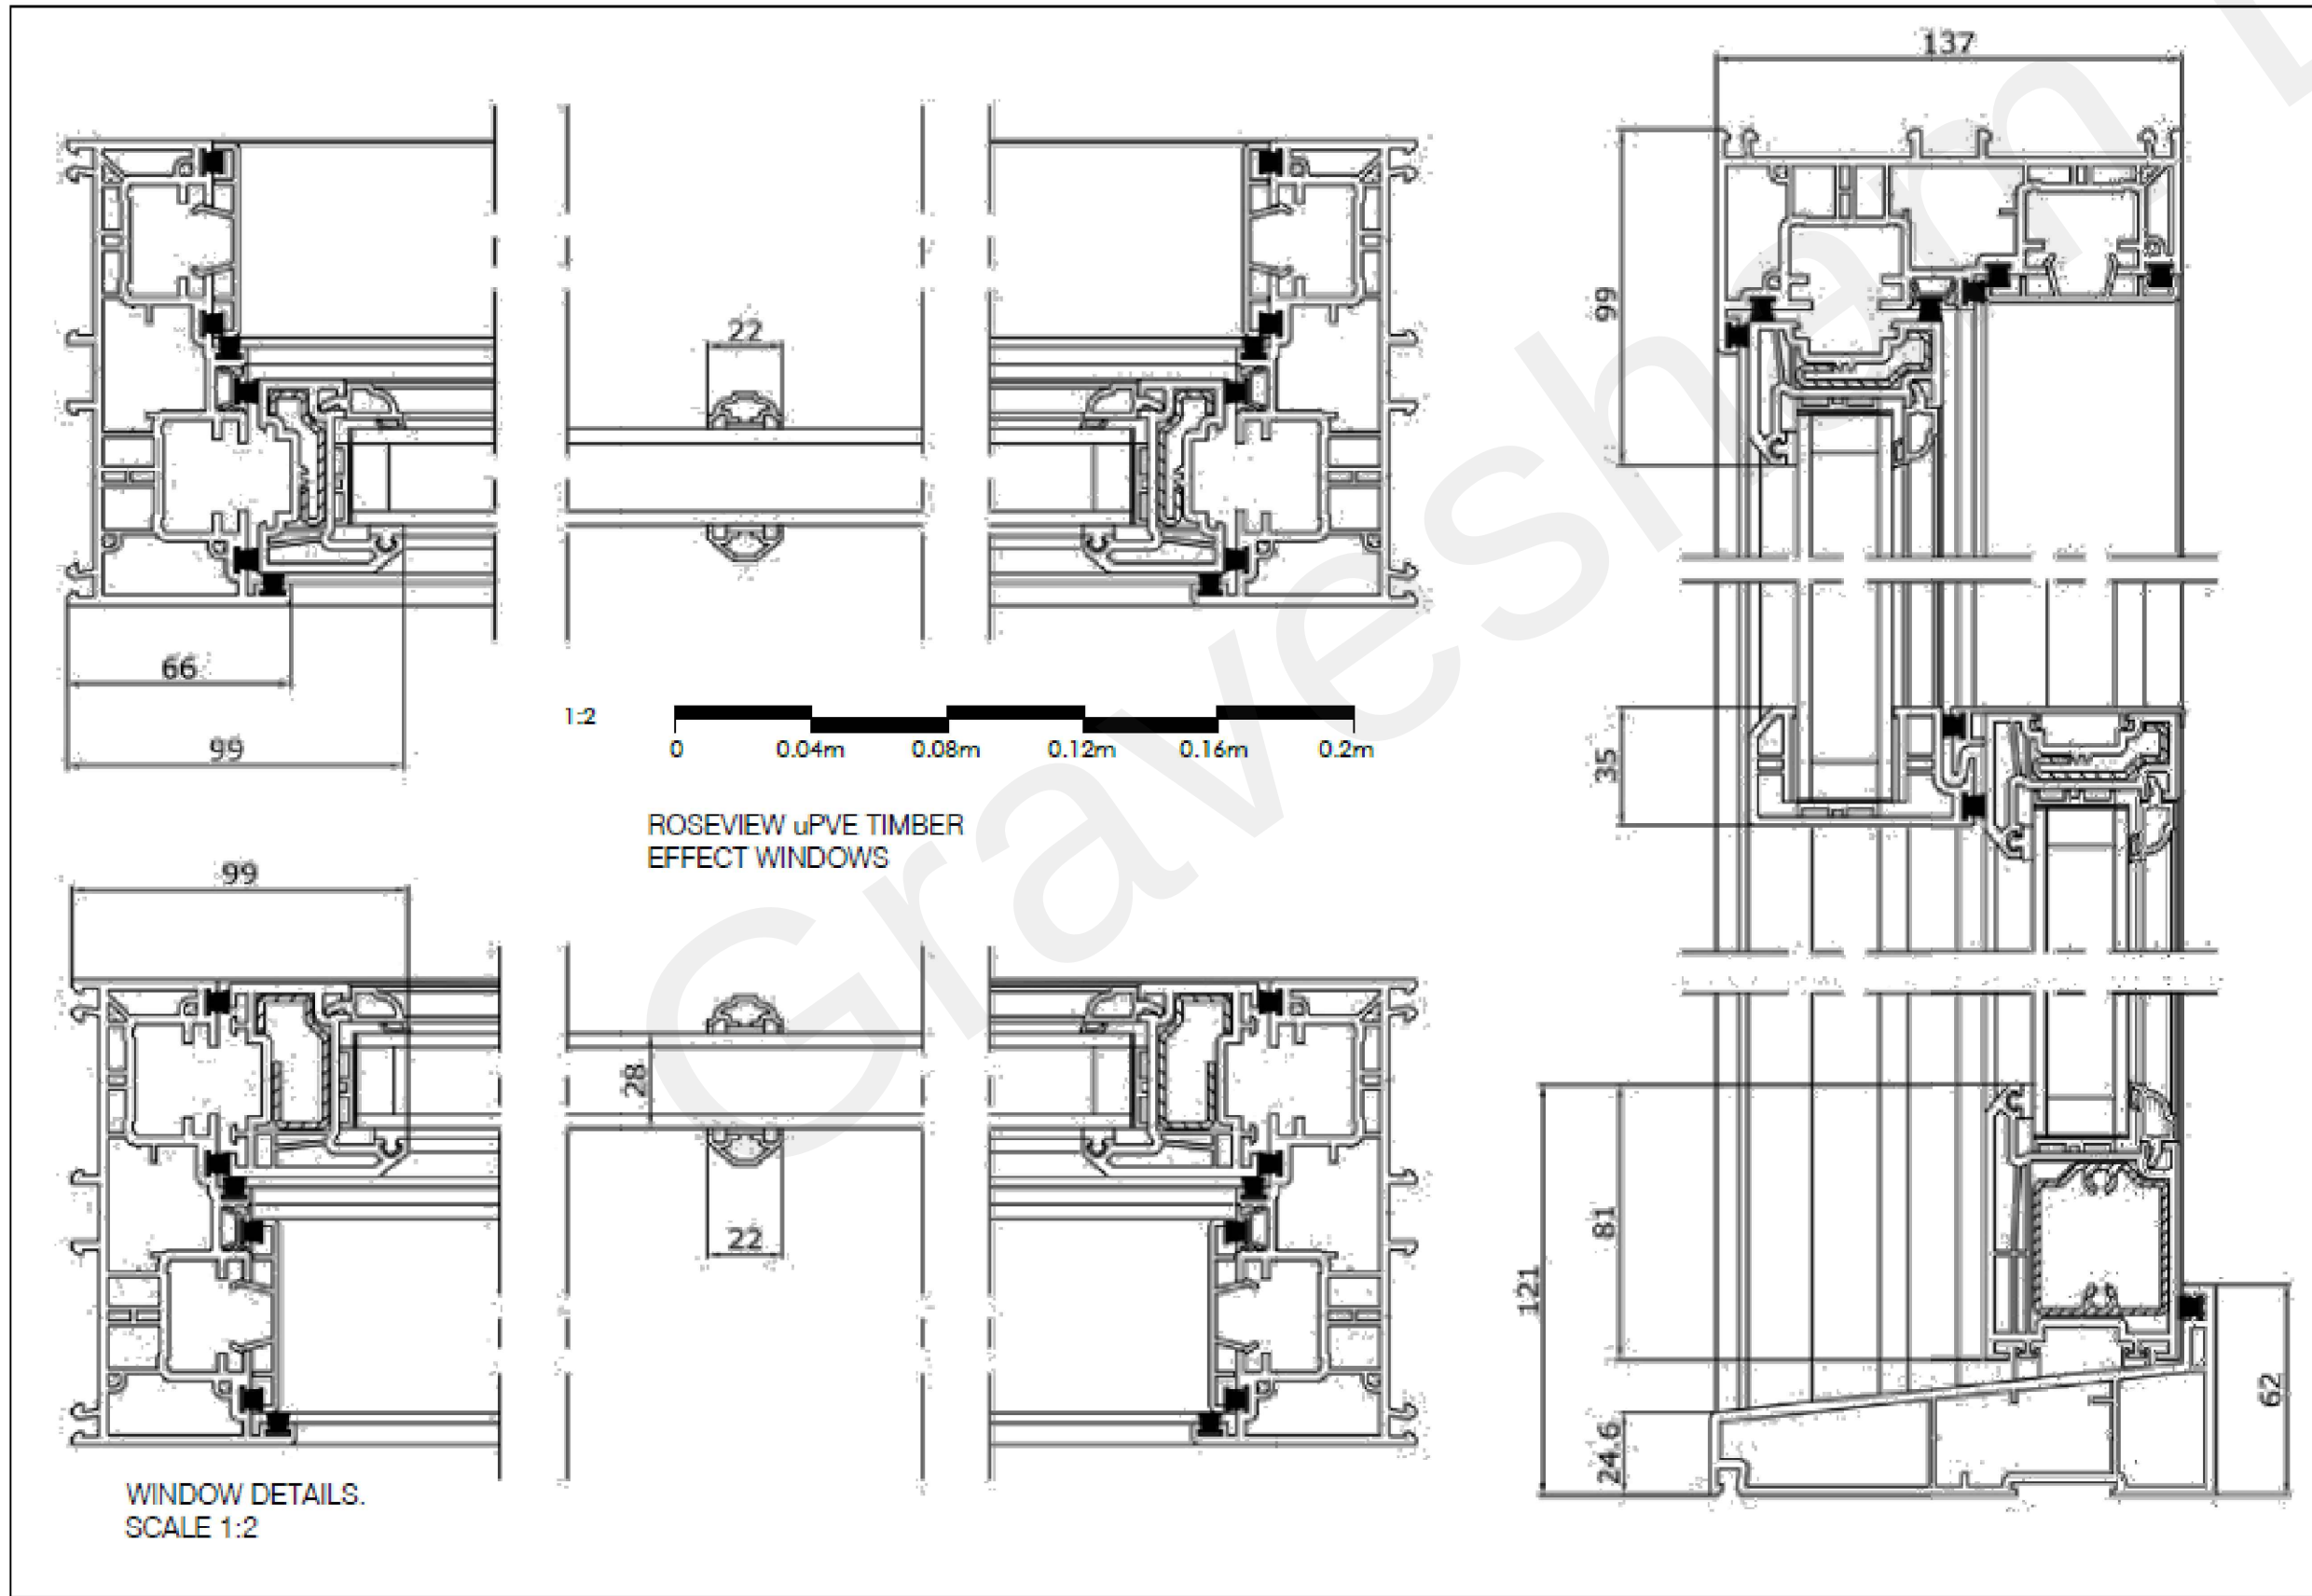
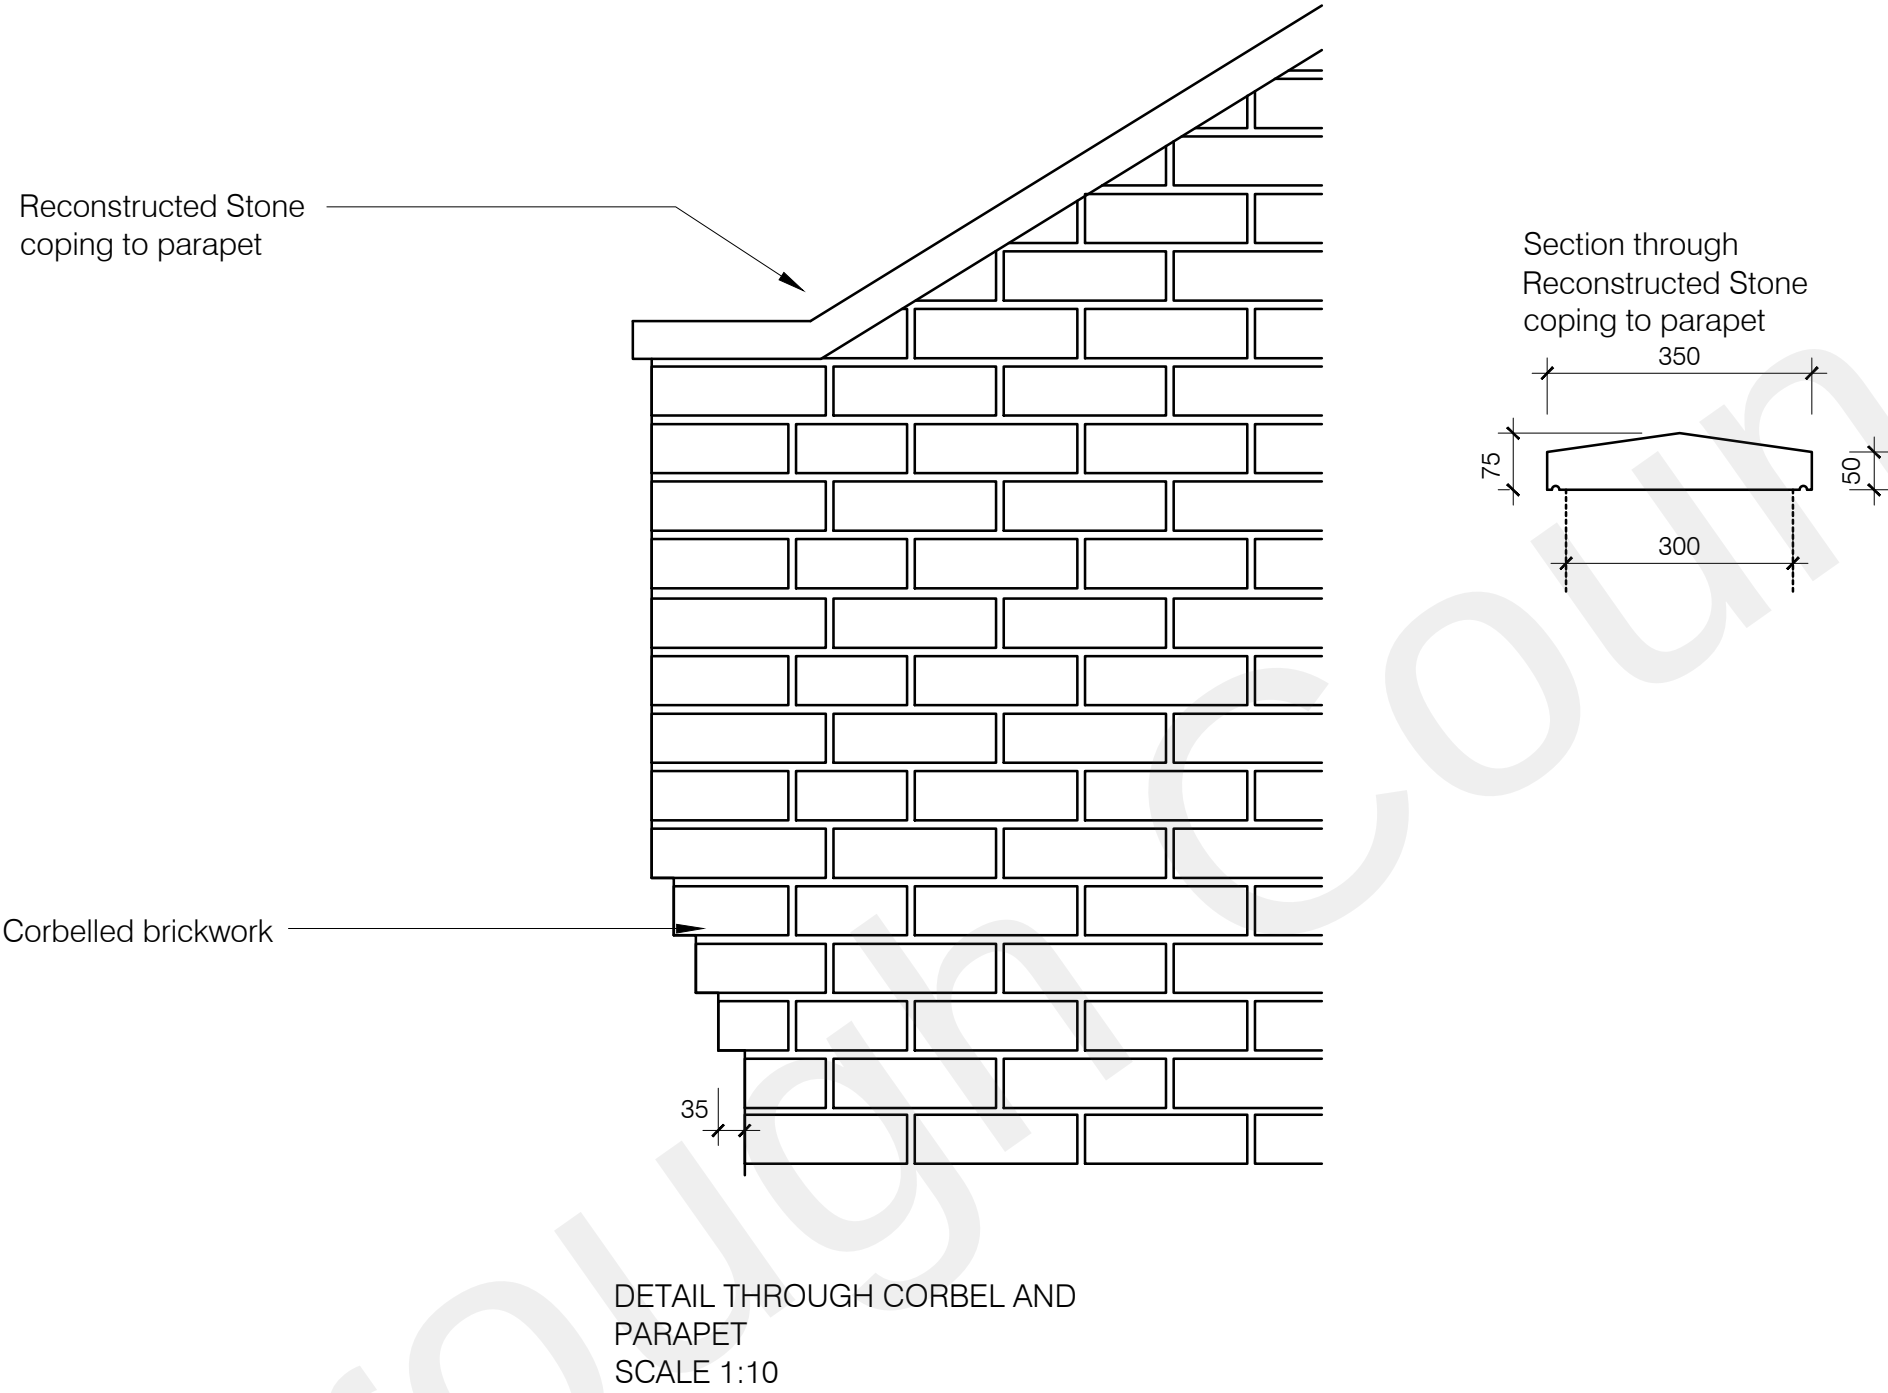


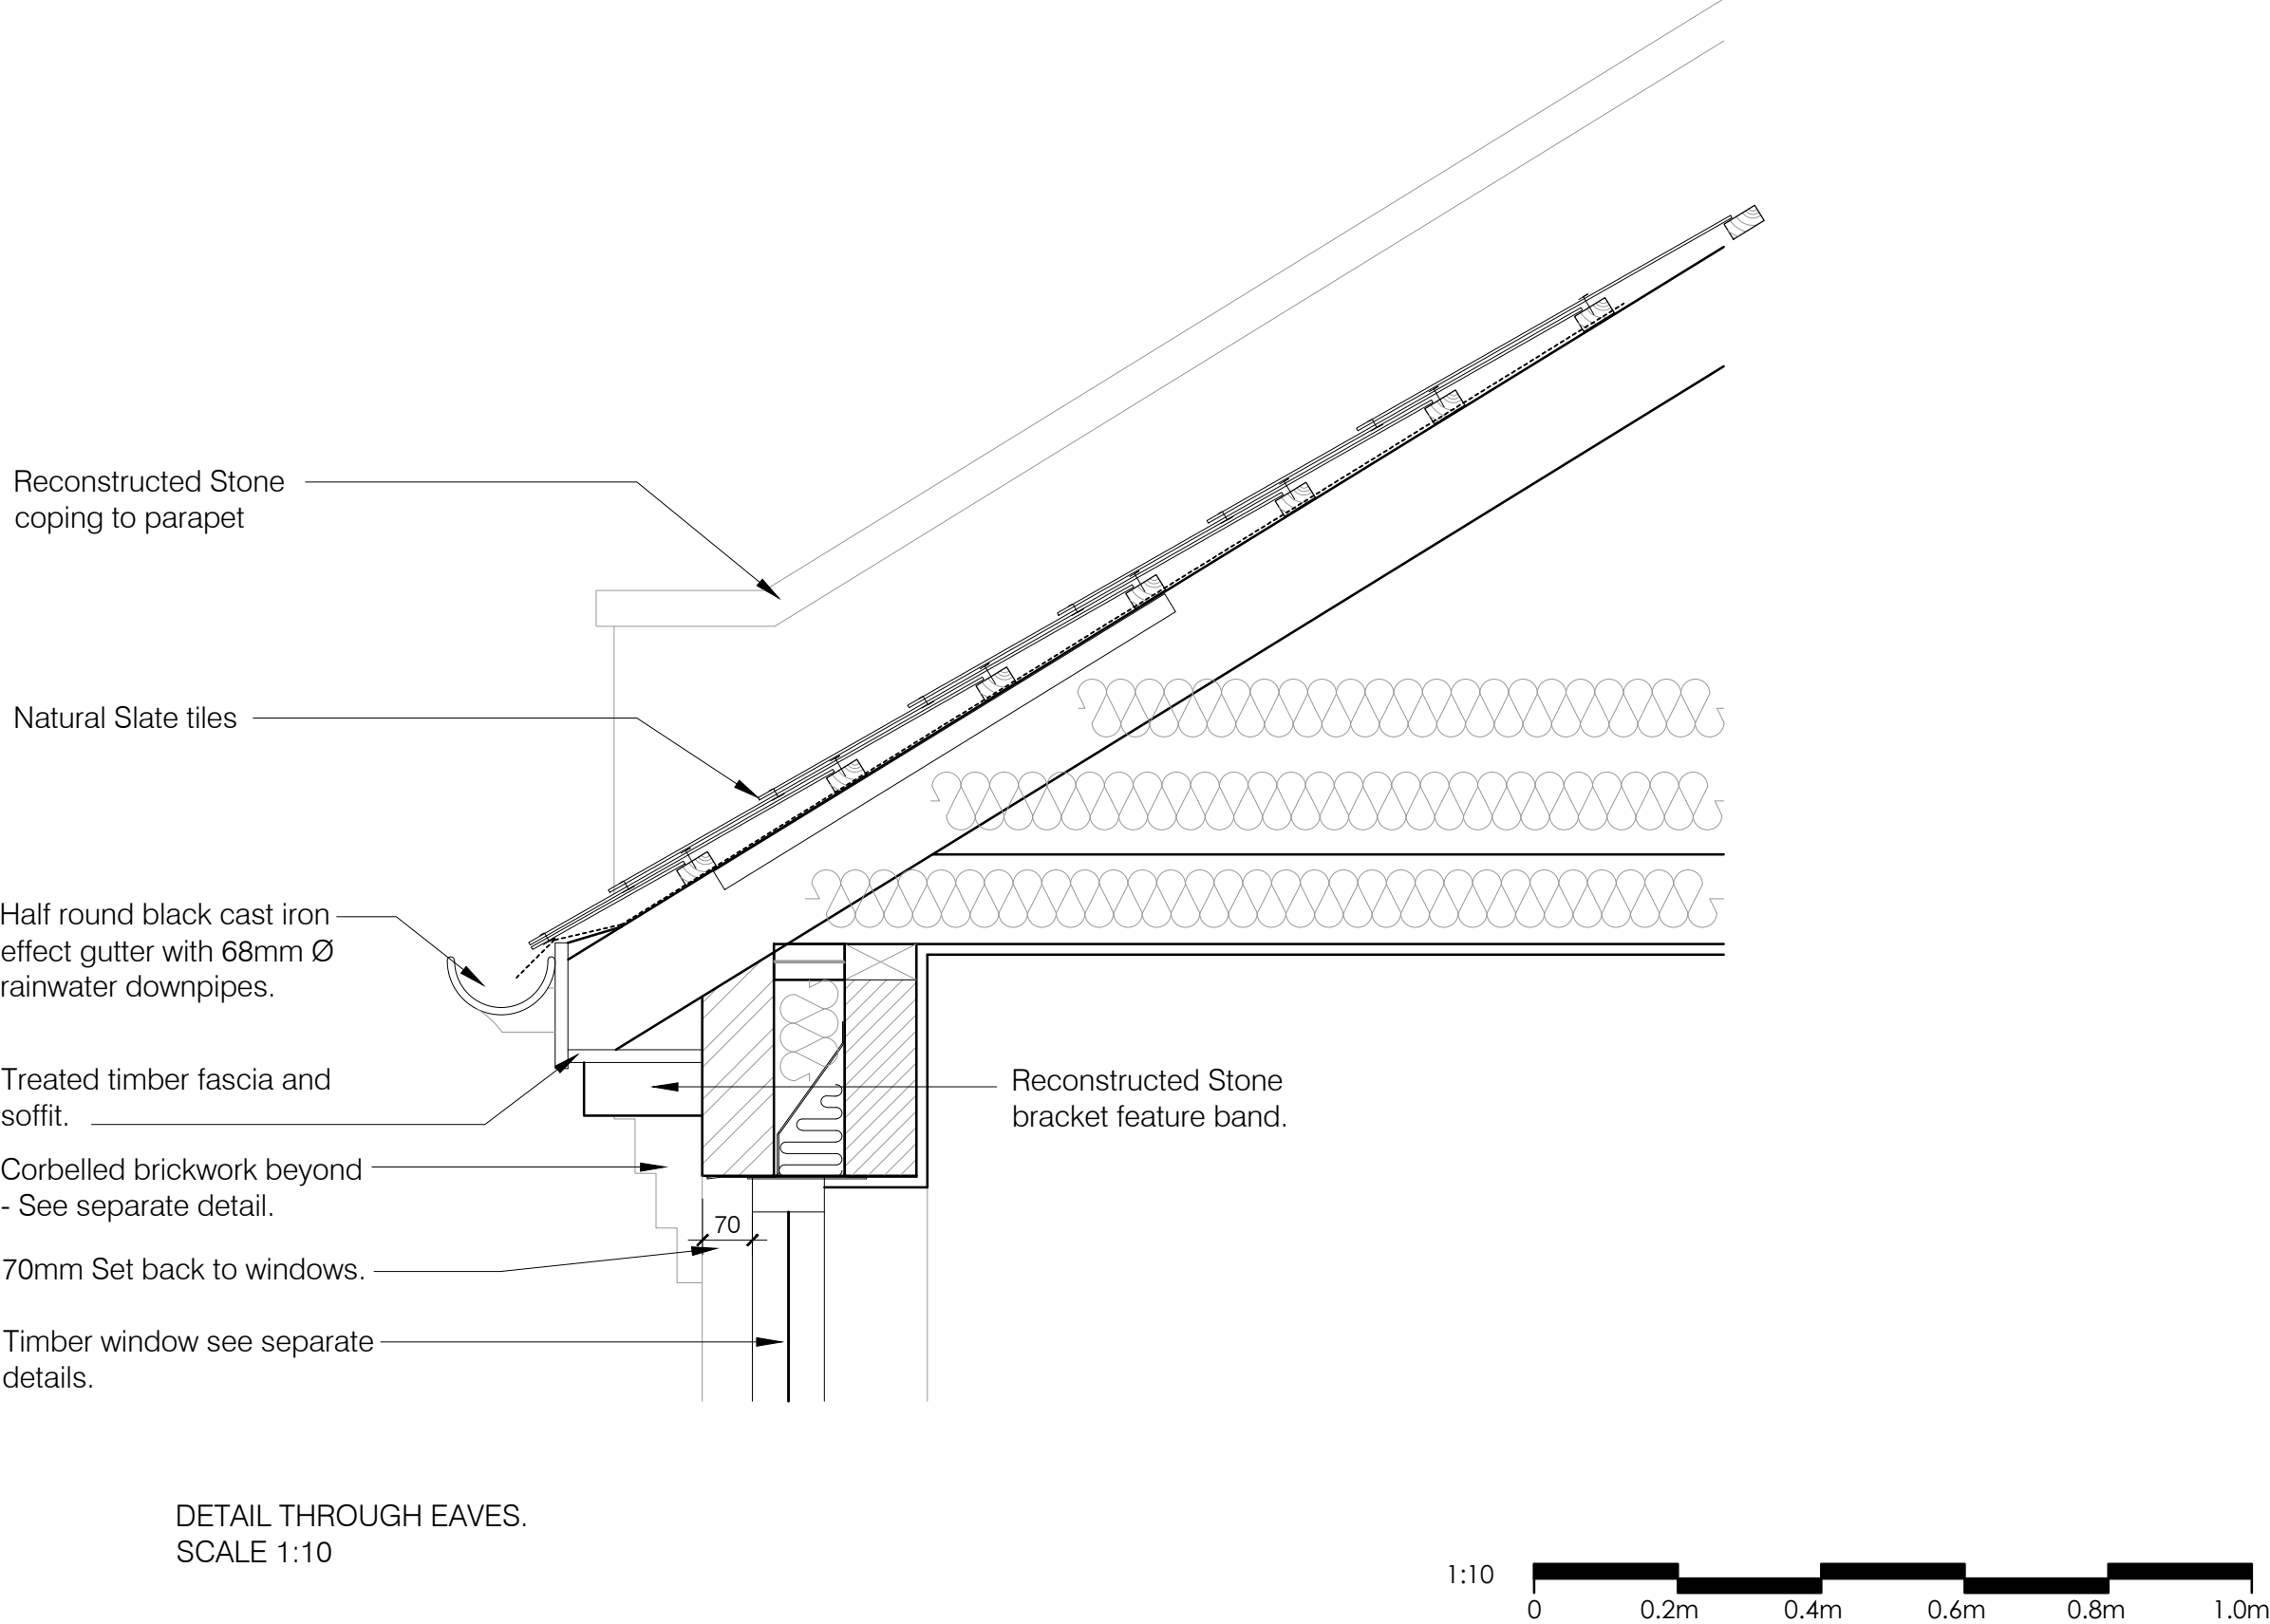

REV	DESCRIPTION	DATE	INT	CHKD
STATUS	FOR INFORMATION			

Client
Mr T Panaser

Project
Land Adjacent to 59 Darnley Street,
Gravesend, Kent, DA11 0PJ

Title
Details of Eaves, Stone Coping and
Windows

Scale	Date	Drawn	Checked
1:2 & 10@A1	25.08.20	N/A	N/A
Project No:	Drawing No.	Revision	
2019/069	207	~	