


20th MAY 2022.

PROPOSED EXTENSION SITE PLAN AT - 50 School Lane, Higham, Rochester, ME3 7JF

SCHEME NO. 2

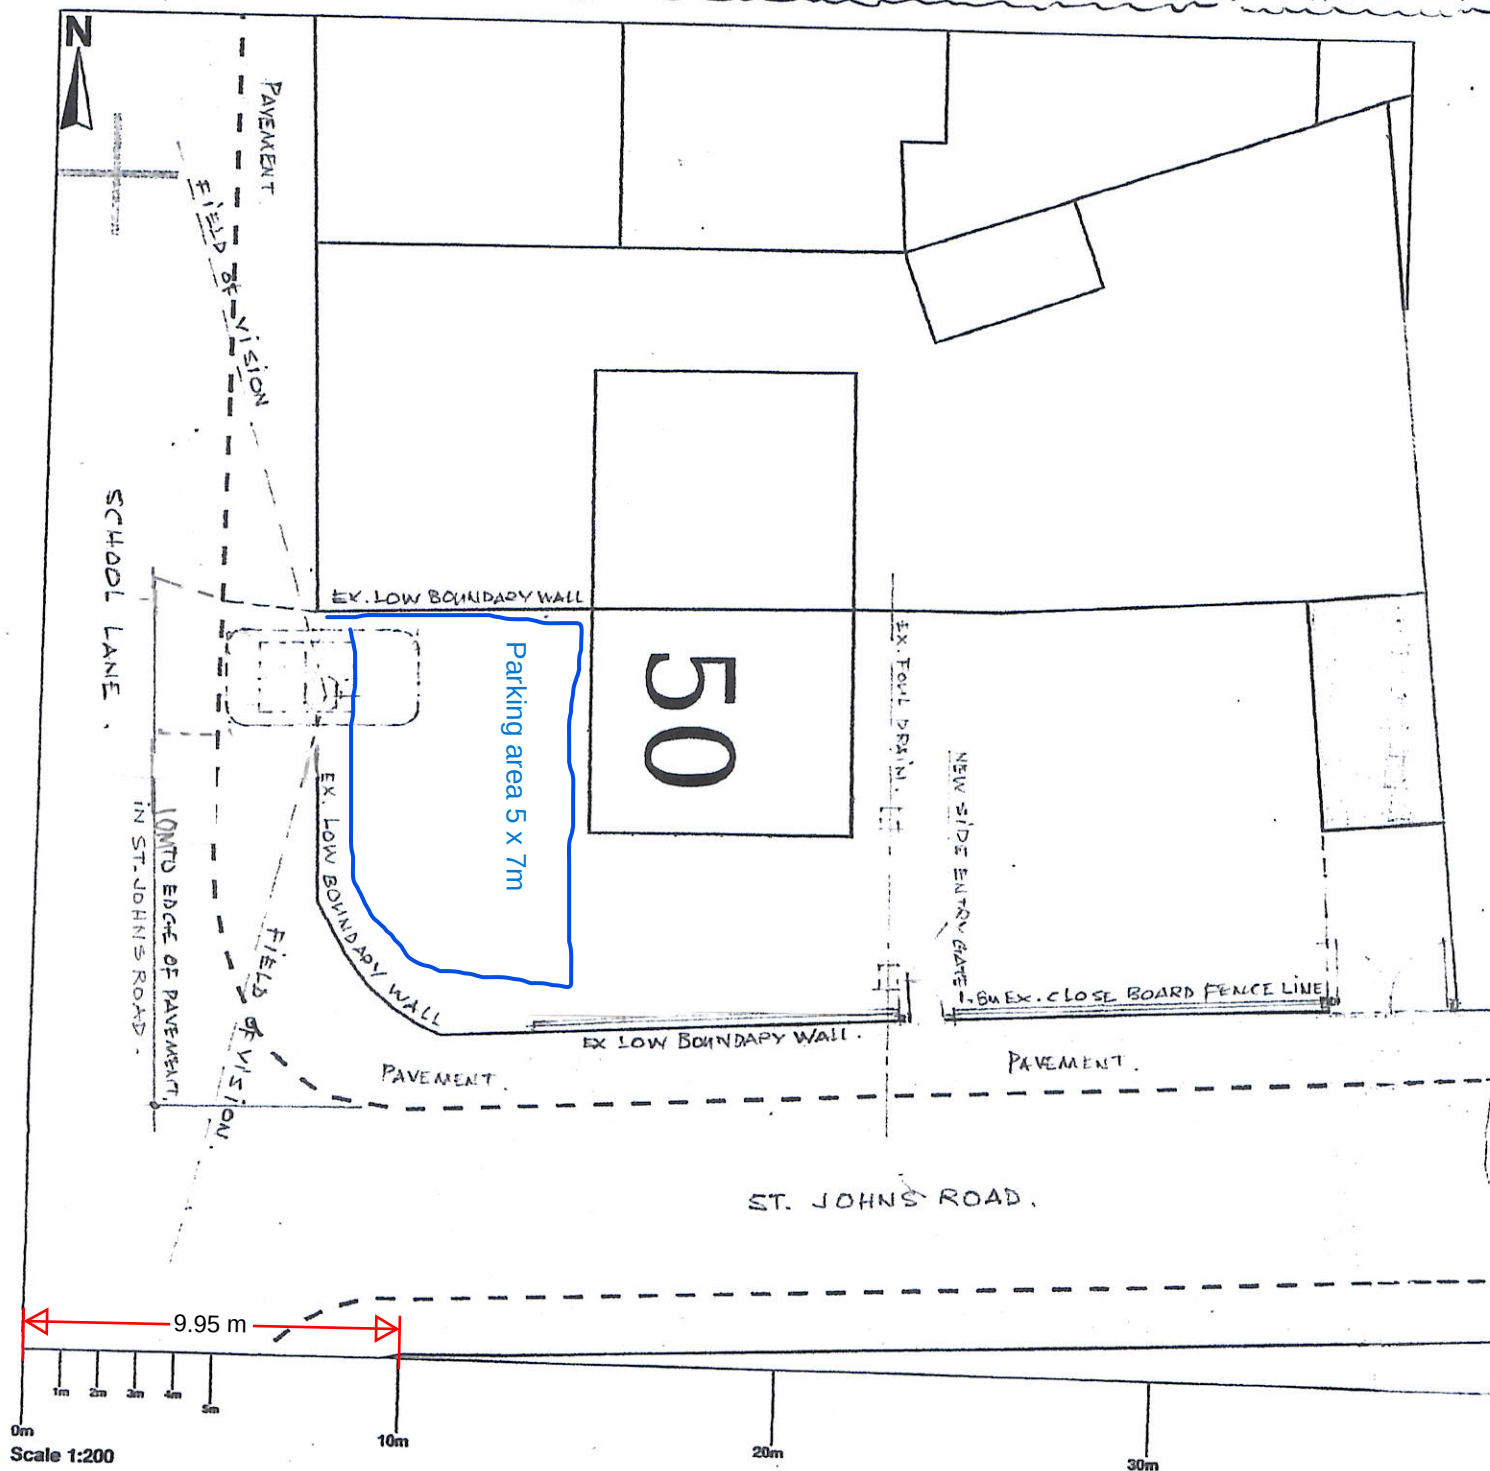

Map area bounded by: 571276,171658 571312,171694. Produced on 30 January 2022 from the OS National Geographic Database. Reproduction in whole or part is prohibited without the prior permission of Ordnance Survey. © Crown copyright 2022. Supplied by UKPlanningMaps.com a licensed OS partner (100054135). Unique plan reference: b36c/uk/744834/1007823

SKETCH NO. DWT 73-B139.