


99 Tennyson Walk DA11 8LD - Location Plan

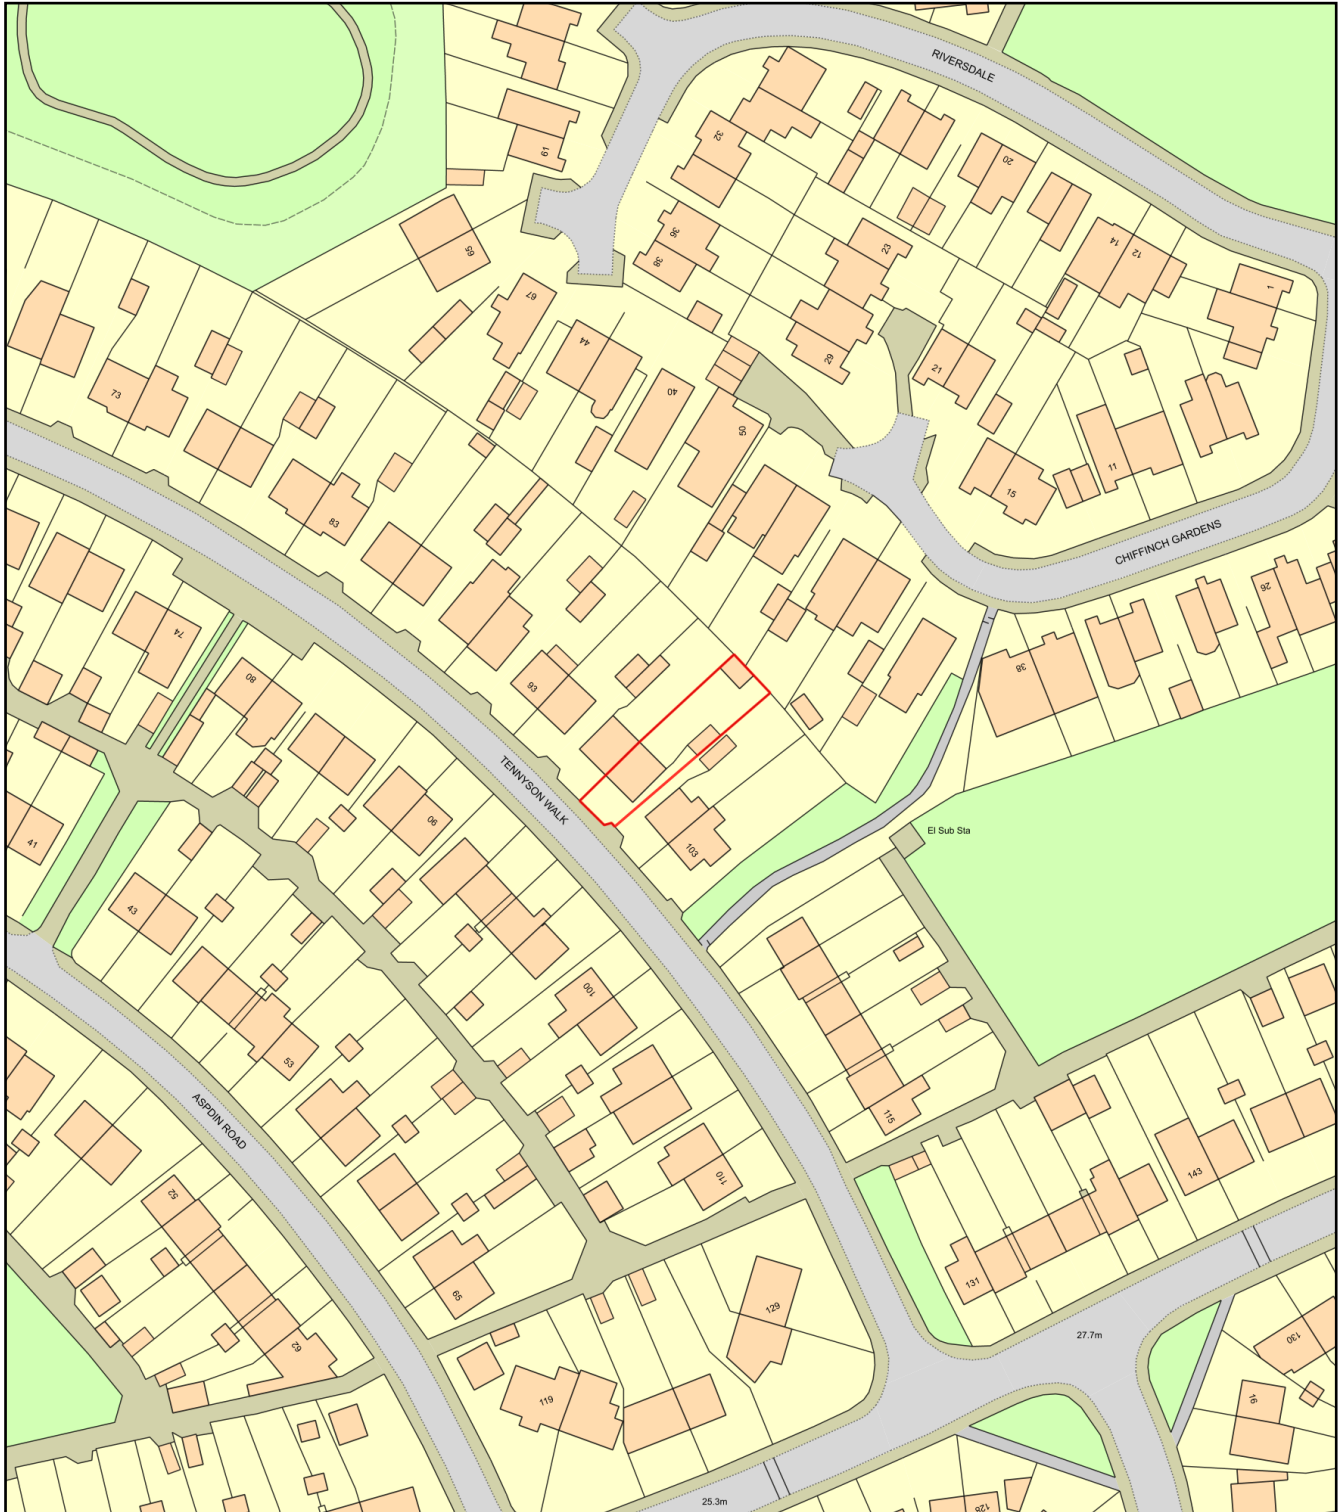

0 50
Metres



Plan Produced for: Mr & Mrs EM Digba

Date Produced: 22 Jun 2023

Plan Reference Number: TQRQM23173215518201

Scale: 1:1250 @ A4