
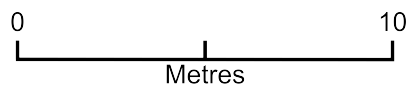


99 Tennyson Walk DA11 8LD

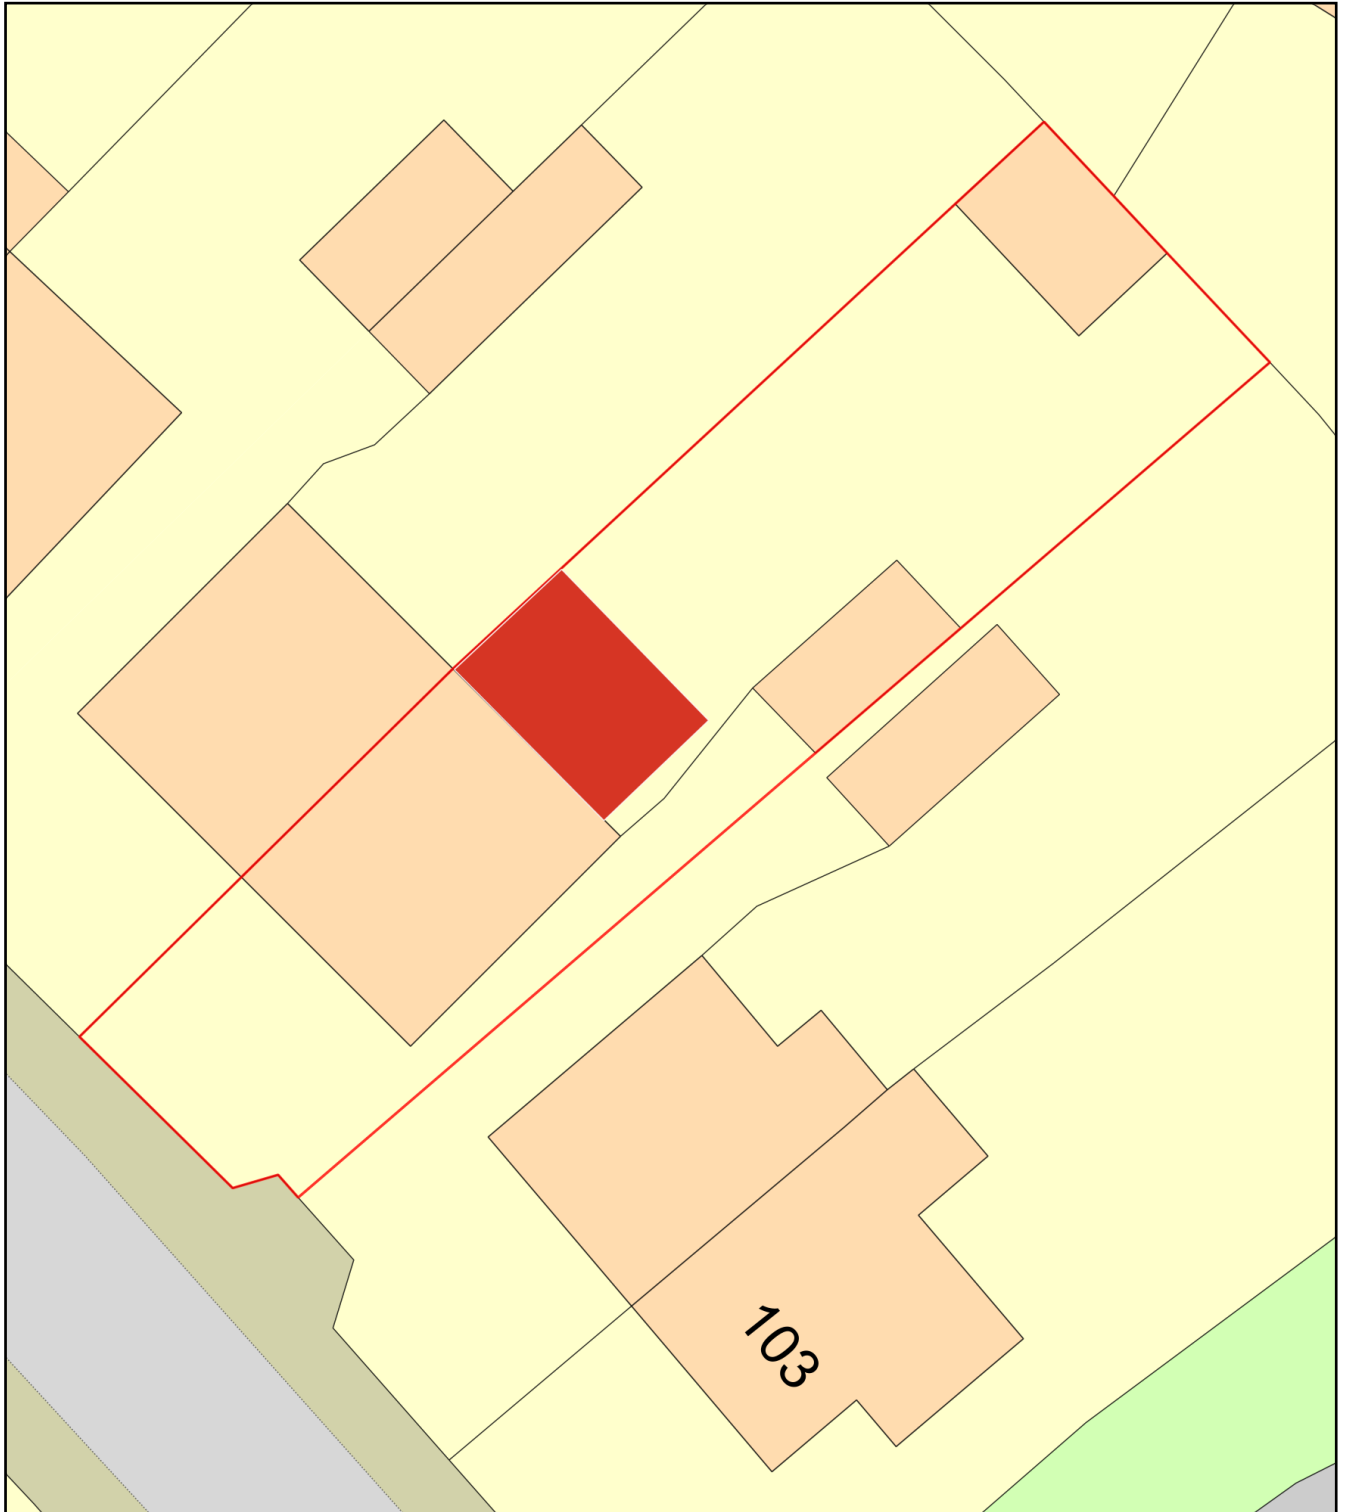

Plan Produced for: Mr & Mrs EM Digba

Date Produced: 10 Jul 2023

Plan Reference Number: TQRQM23191155254526

Scale: 1:200 @ A4