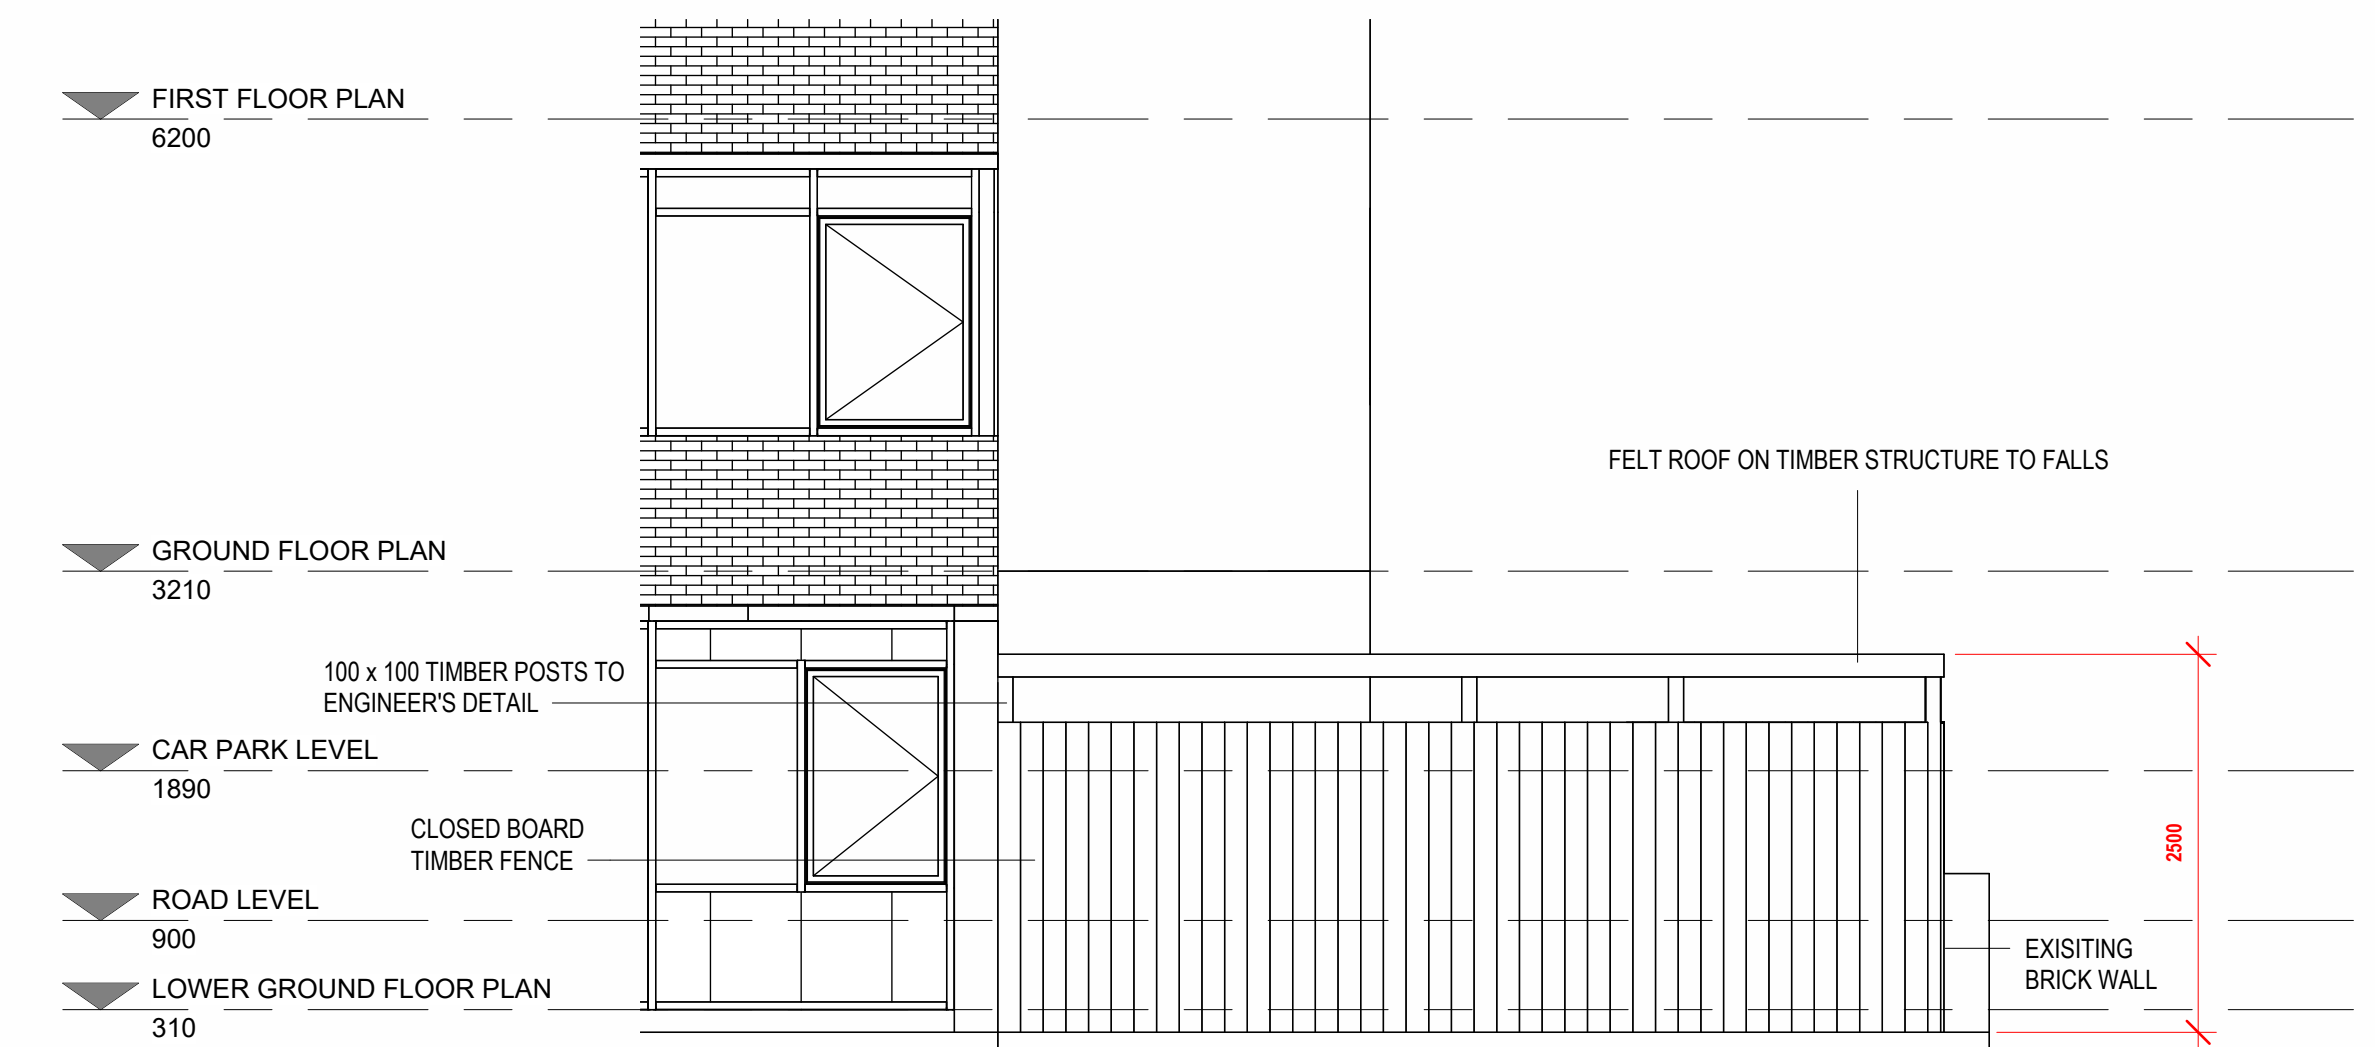
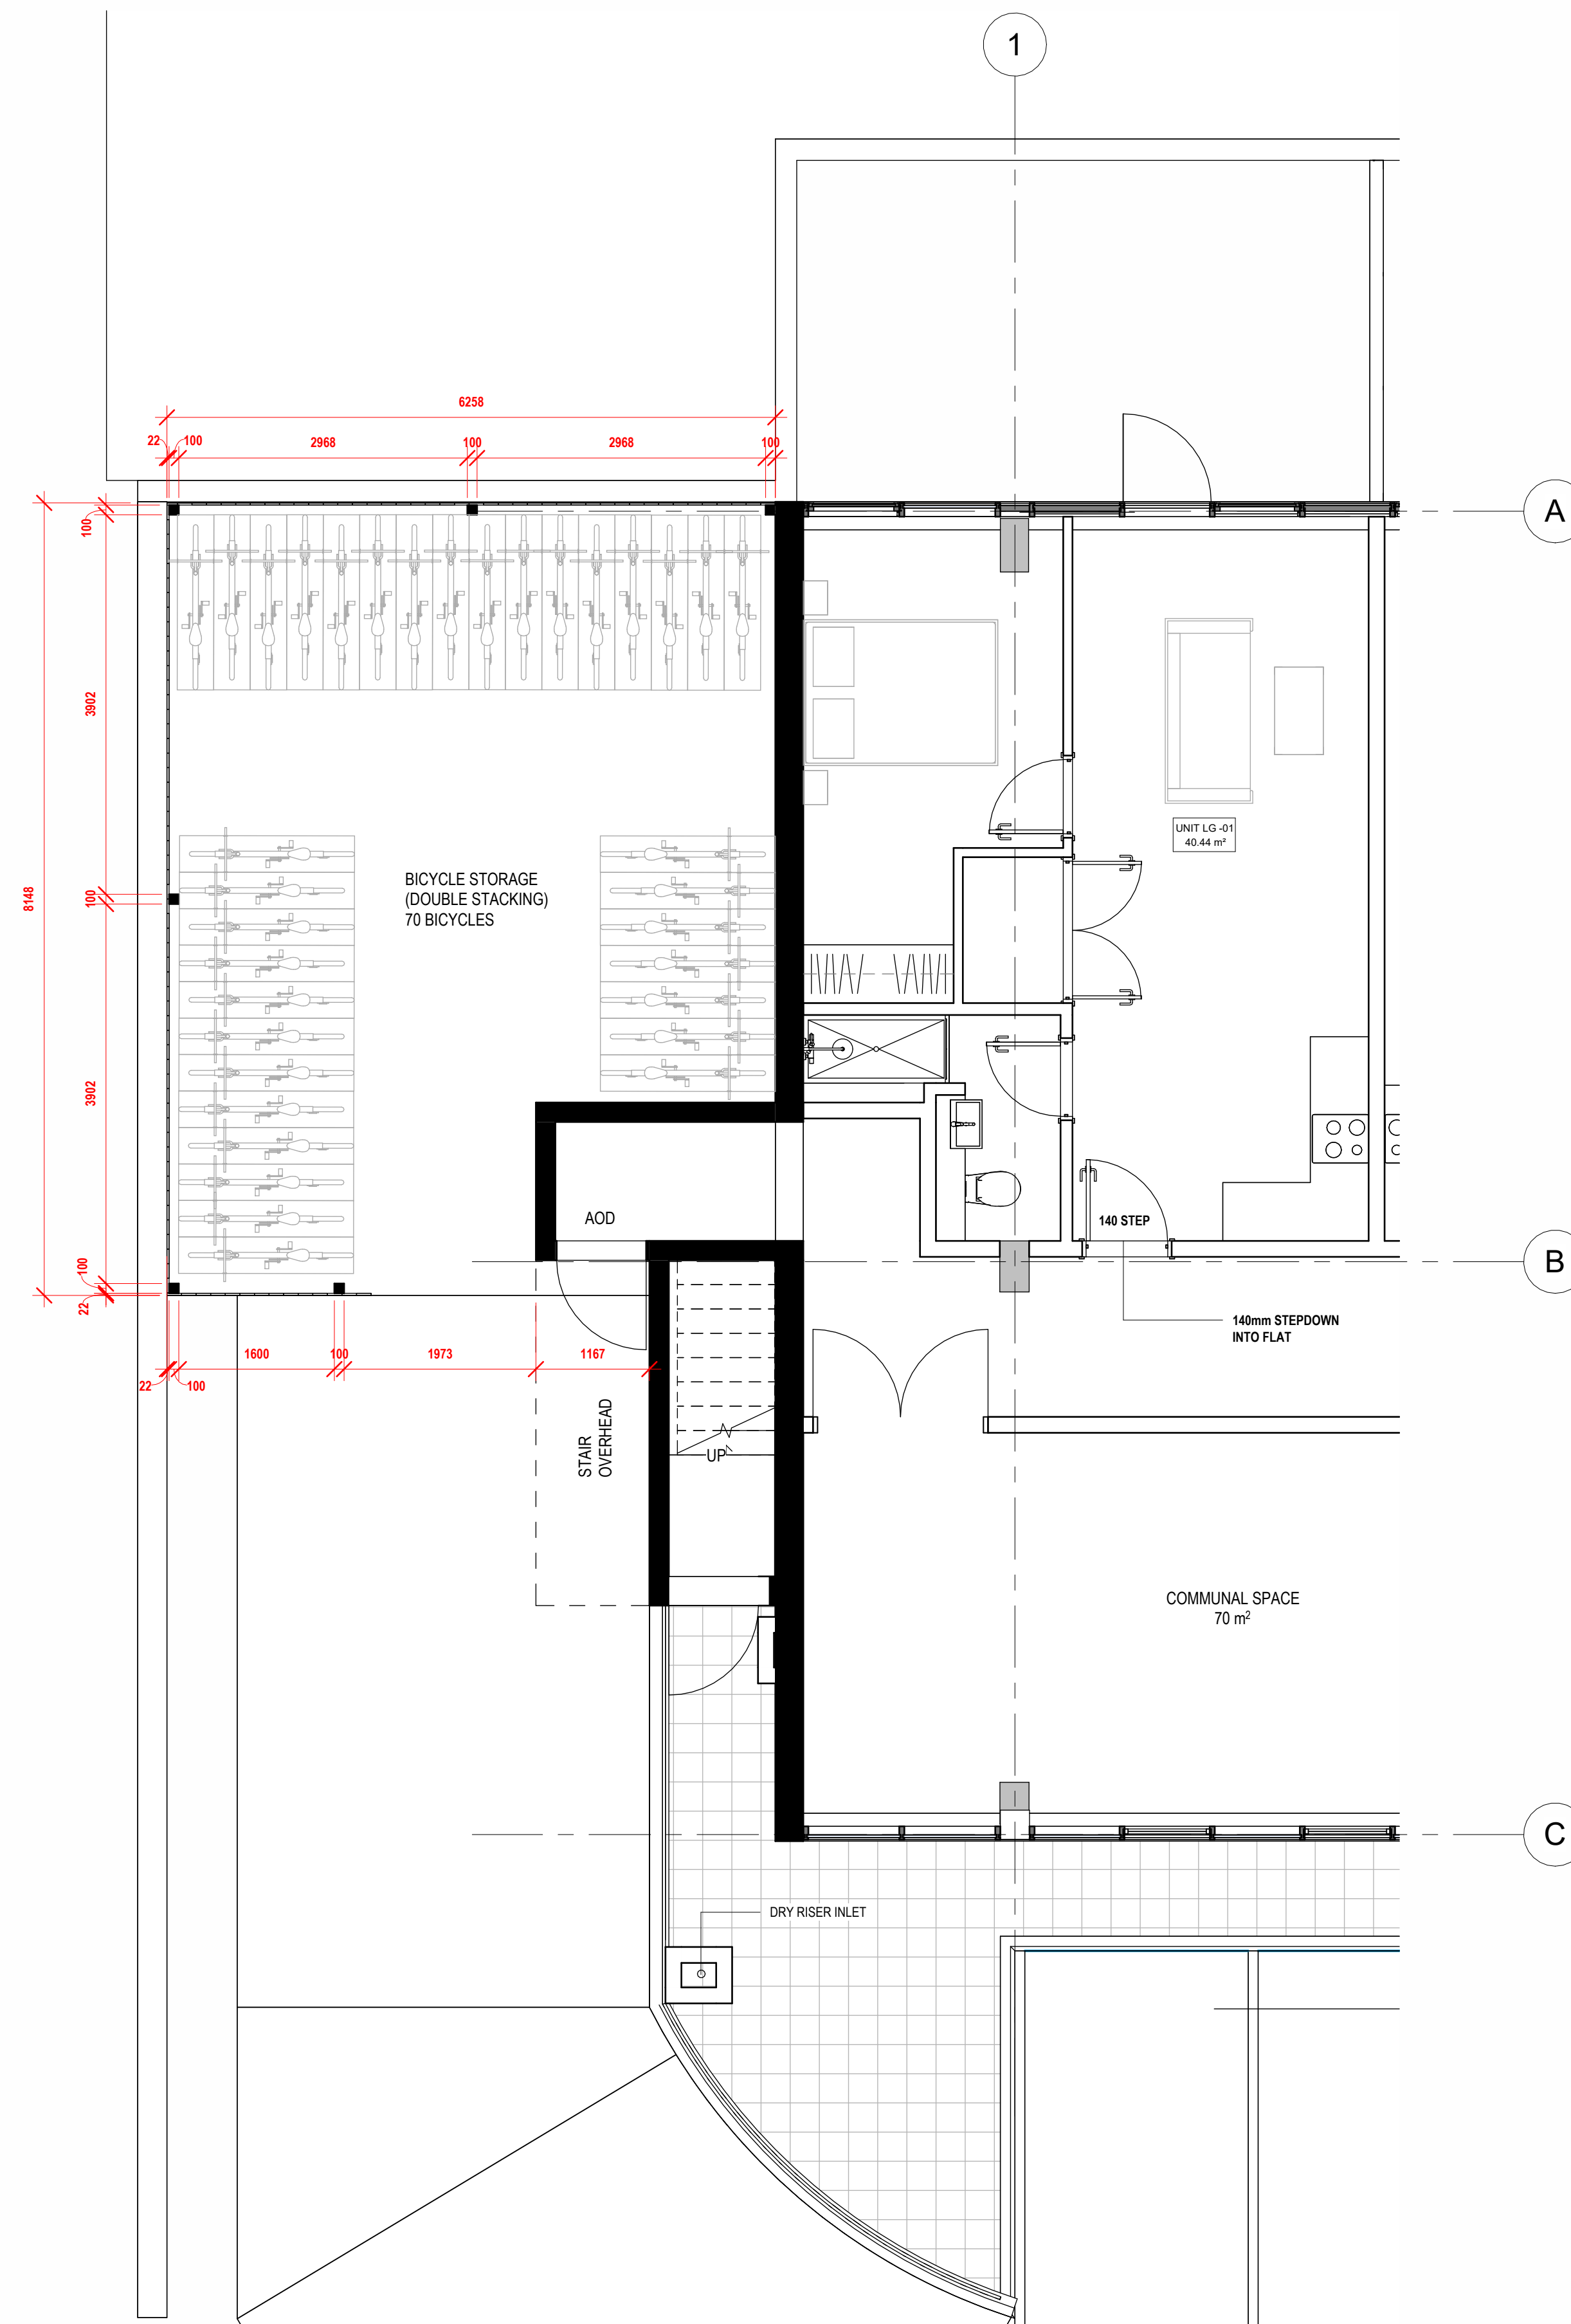
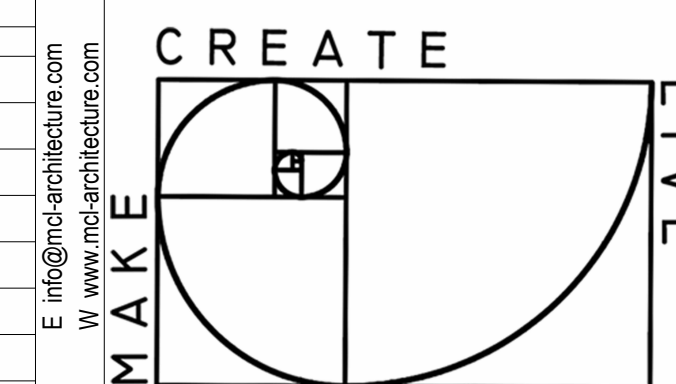


[illegible]

Job Title	JOYNES HOUSE		
Drawing Title	Client		
CYCLE STORAGE PLAN, ELEVATION AND 3D VIEW	GROVE CONSTRUCTION		
Scale	Date	Drawn	Rev
1 : 50	17.10.24	VL	
Project No.		Sheet Number	
2316		JH-C-90-LG-01-01	IN3