

SPECIFICATION

The new timber work for the proposed casement windows is to be
Hardwood from a sustainable source.


The new timber is to be Knot stopped and decorated with:
1 coat primer
2 coats waterbased undercoat
3 Coats of good waterbased paint. (Colour to- White)

Timber:
Frame Timber - Sapele
Cill Timber - Sapele
Casement Timber - Sapele



Glazing:

Glass Thickness - 4mm/4mm/4mm. Double glazed.
Glazing System - Timber bead


Weather Seal Colour - White

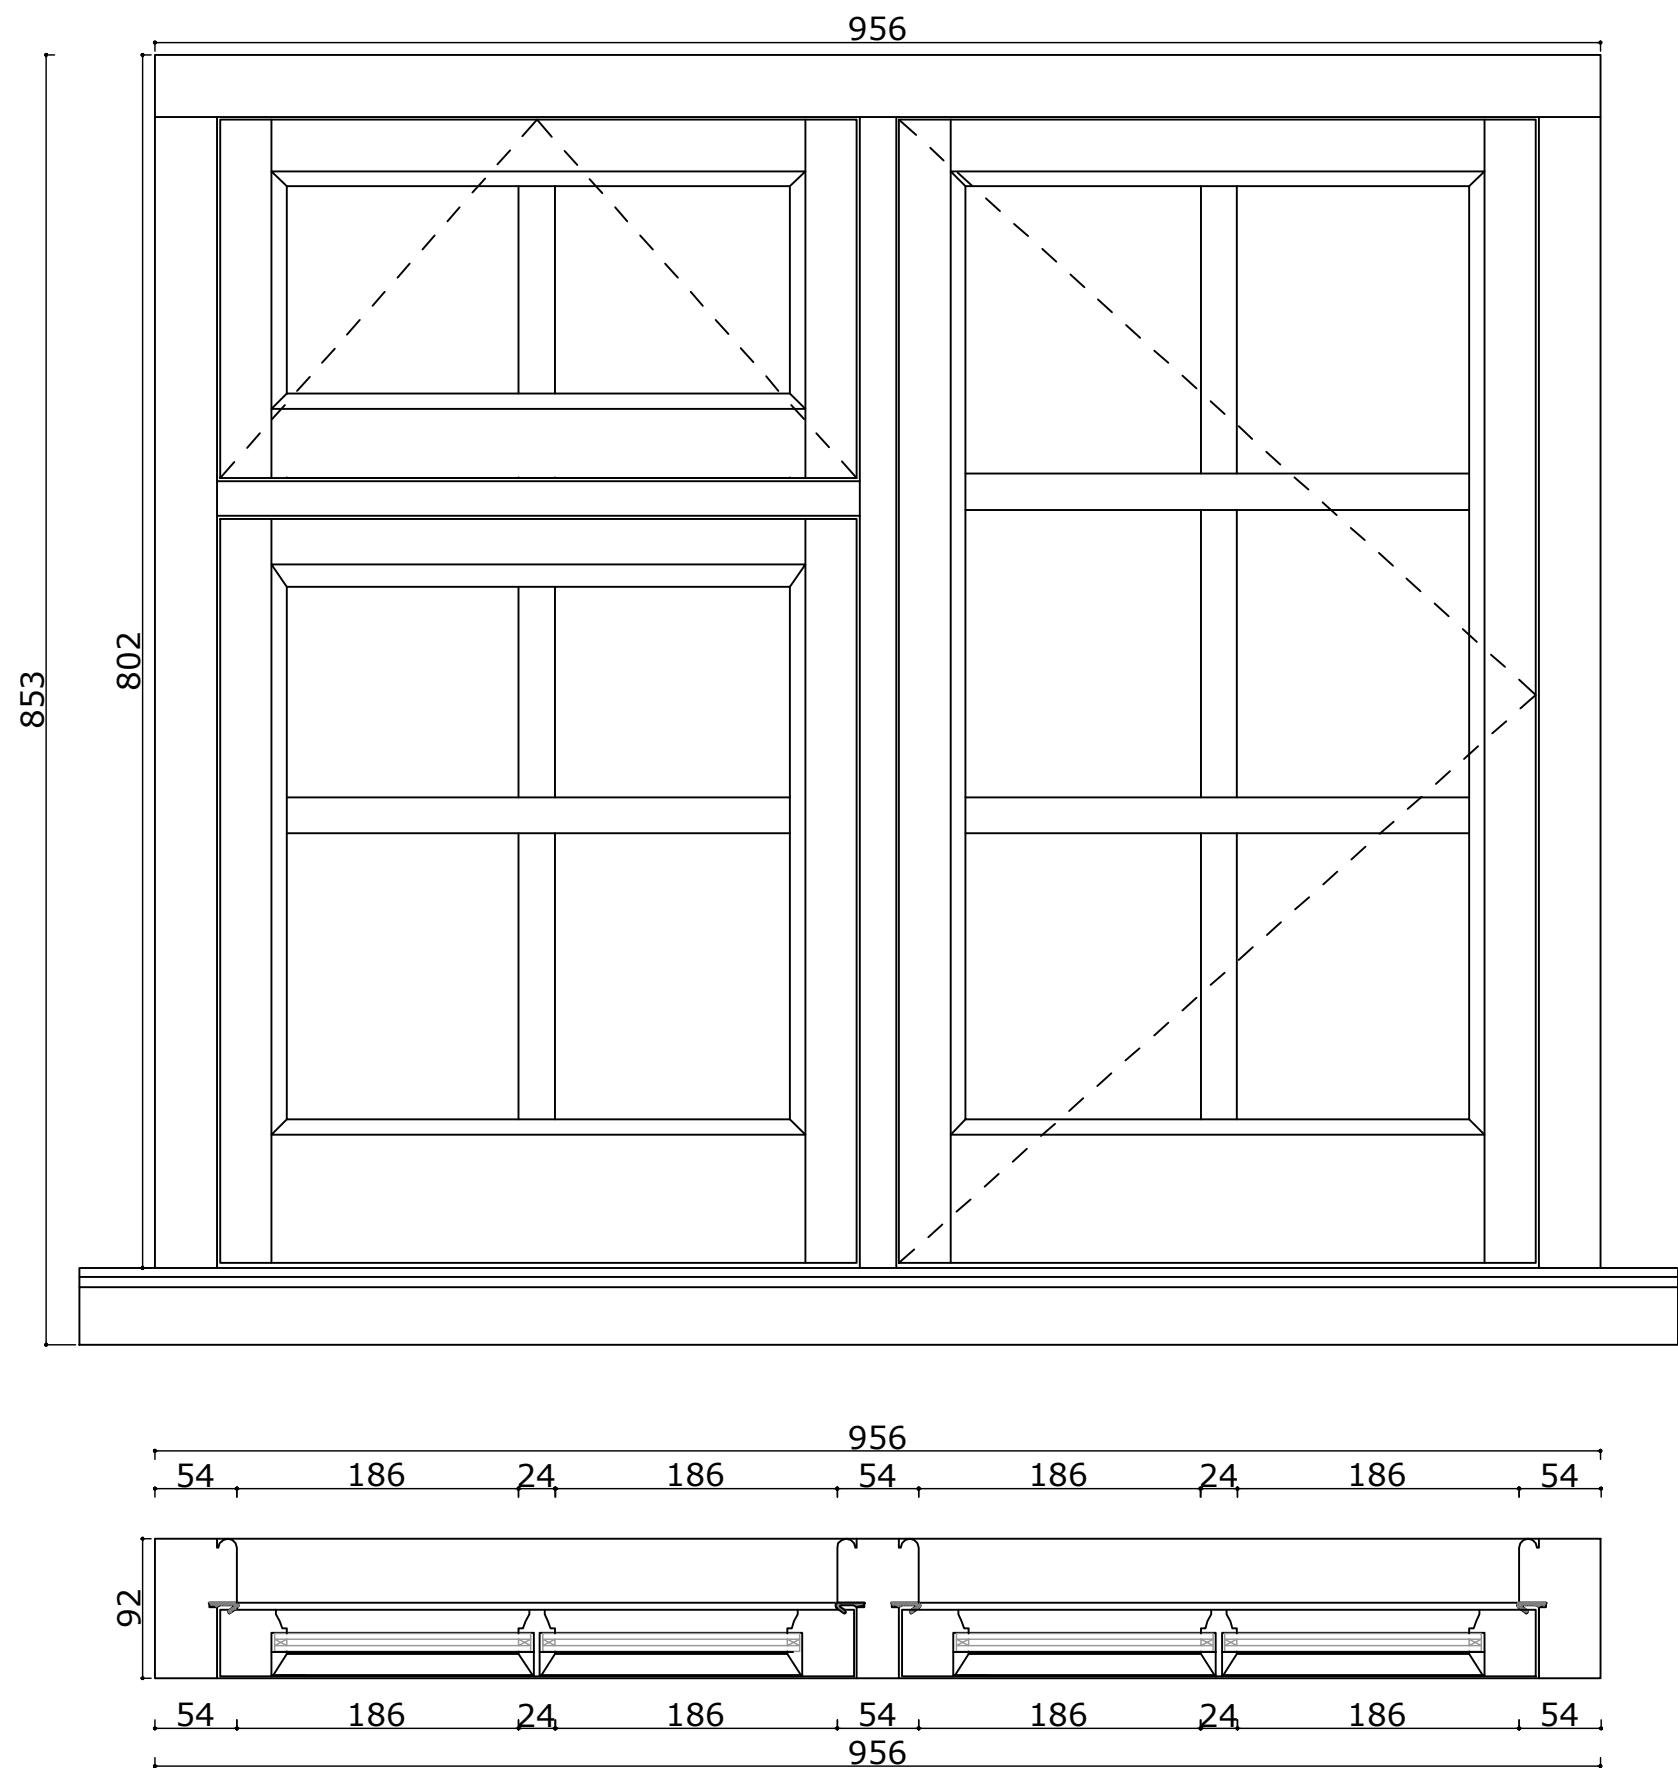





detail - proposed typical window elevation & plan
scale 1:5

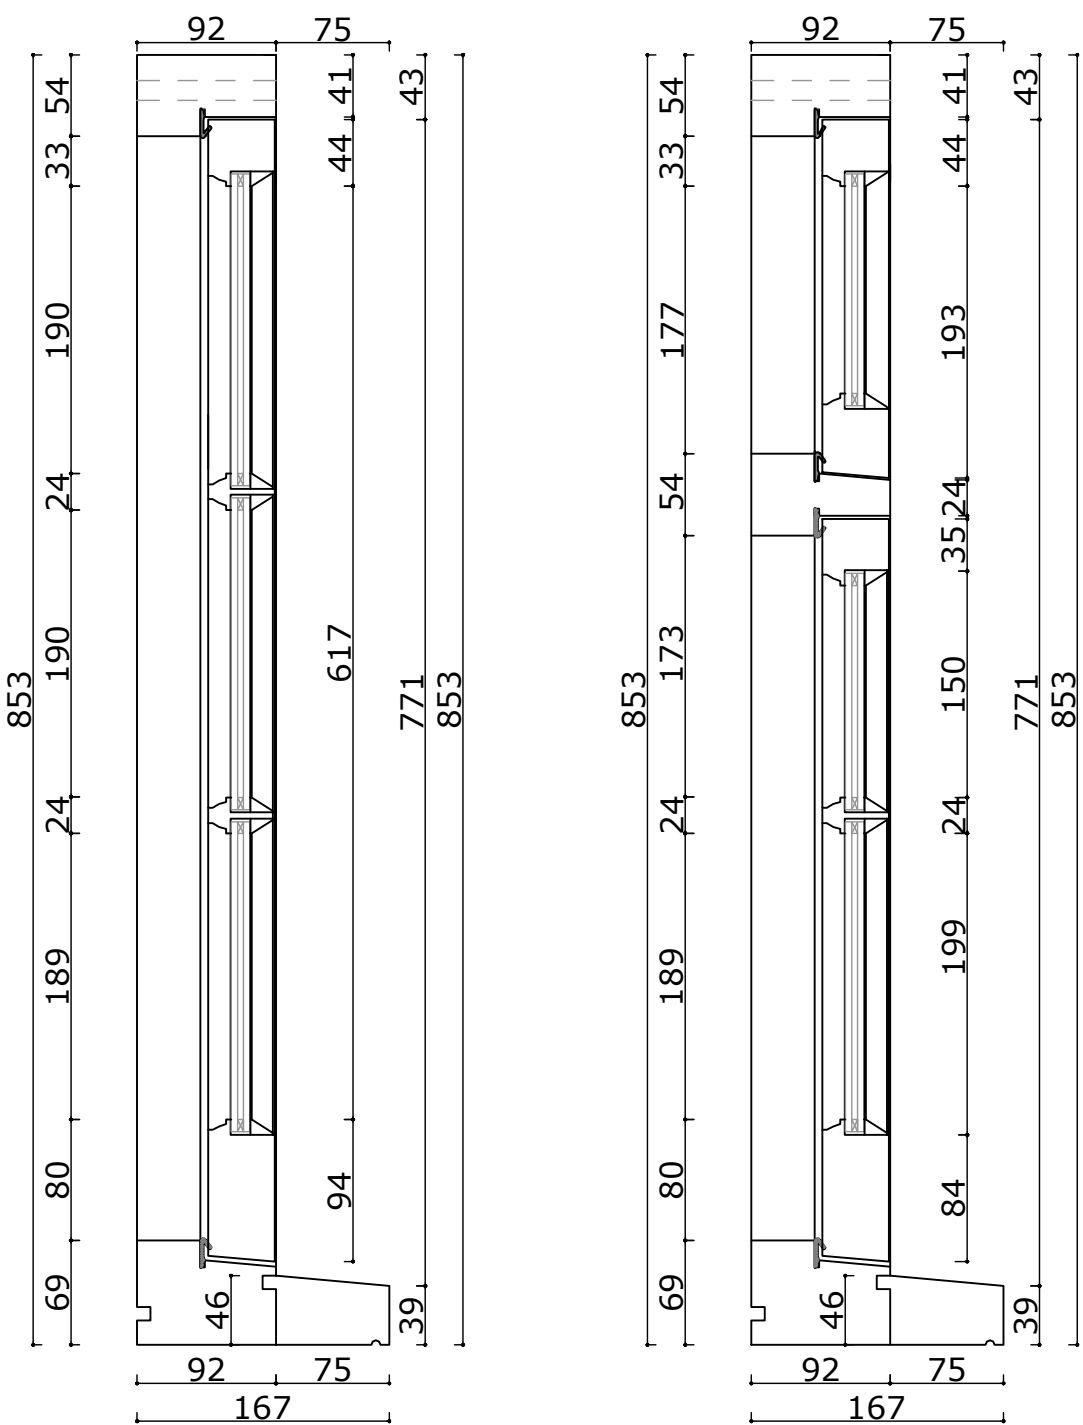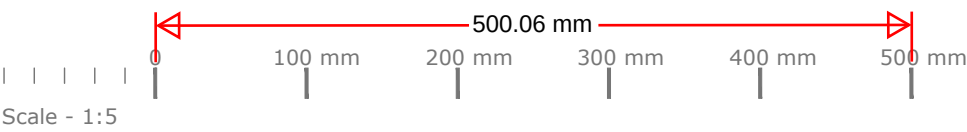

detail - proposed typical window section
scale 1:5

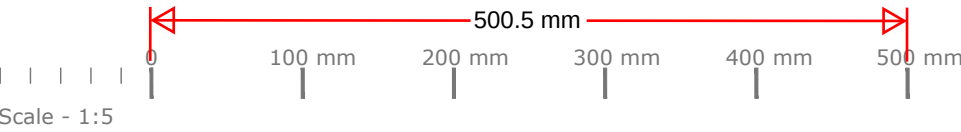

detail - proposed typical window plan
scale 1:2

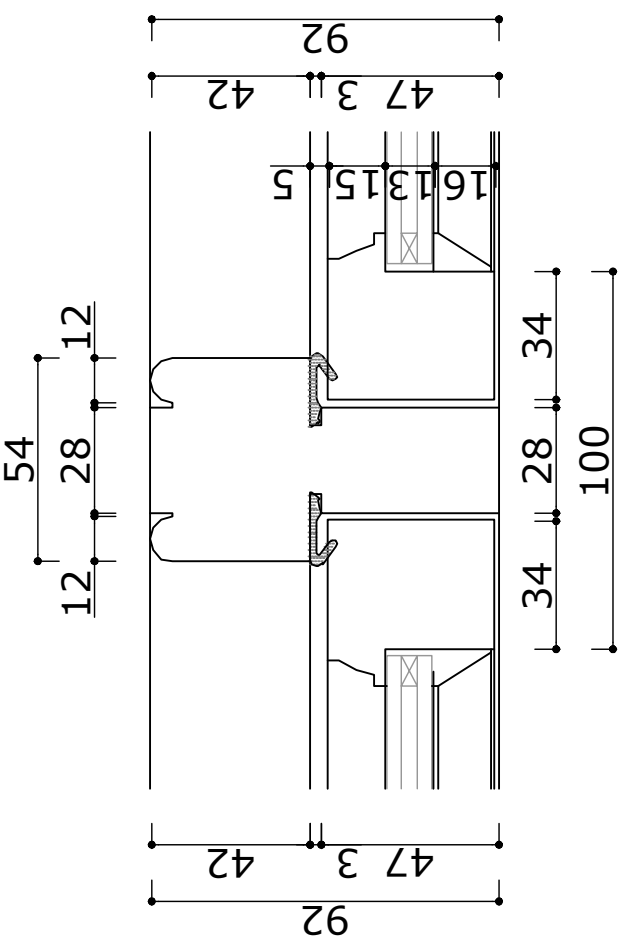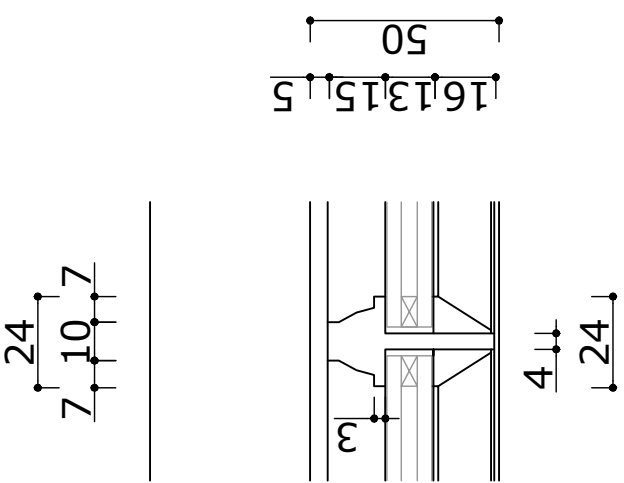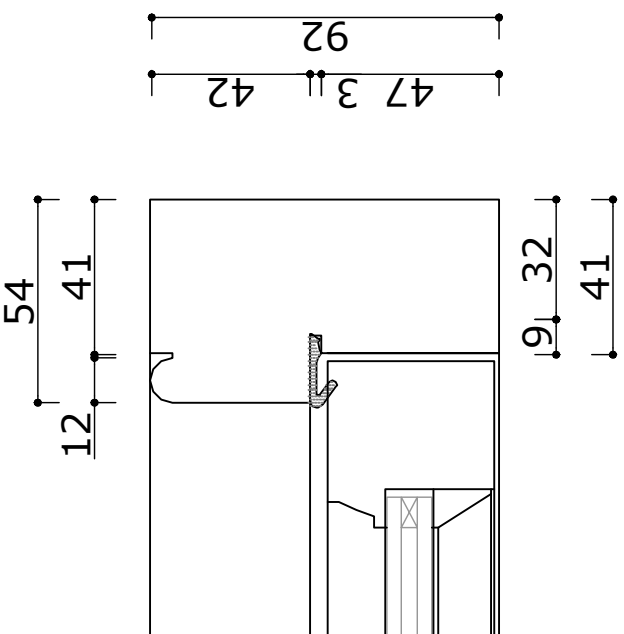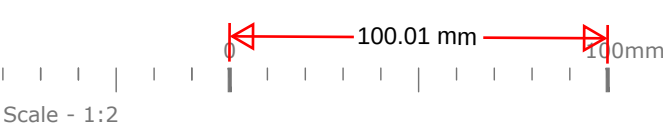

notes

Do Not Scale (unless for the purposes of planning).
Report all discrepancies, errors and omissions.
Verify all dimensions on site before commencing any work on site or preparing shop drawings.
All materials, components and workmanship are to comply with the relevant British Standards, Codes of Practice, and appropriate manufacturers recommendations that from time to time shall apply.
For all specialist work, see relevant drawings.
This drawing is copyright of Studio-on-Sea Ltd

CDM 2015;
Under the CDM regulations 2015, the client will need to employ a principal designer and principal contractor to assist in the health and safety process and co-ordinate health and safety matters. Further advice with regards to the clients duties and the duties of the principal designer & principal contractor can be found on the Internet (such as CONIAC Industry Guidance & HSE website), or alternatively you should take advice from a suitably qualified company. This drawing, together with an asbestos survey or any other surveys and record drawings / information that the client has on the building or site such as service locations should be passed on to the contractor. Our brief does not extend to principal designer role, so the principal contractor will be responsible for developing health and safety file during construction and handing it over to the client as an as built health and safety file.

key

revision notes

revision	date	comment
----------	------	---------



project
4 battle street
cobham
gravesend
drawing
proposed typical window details

scale	date
1:5 / 1:2 @ A1	oct 24
job number	drawing number
1047	075
	revision
	.