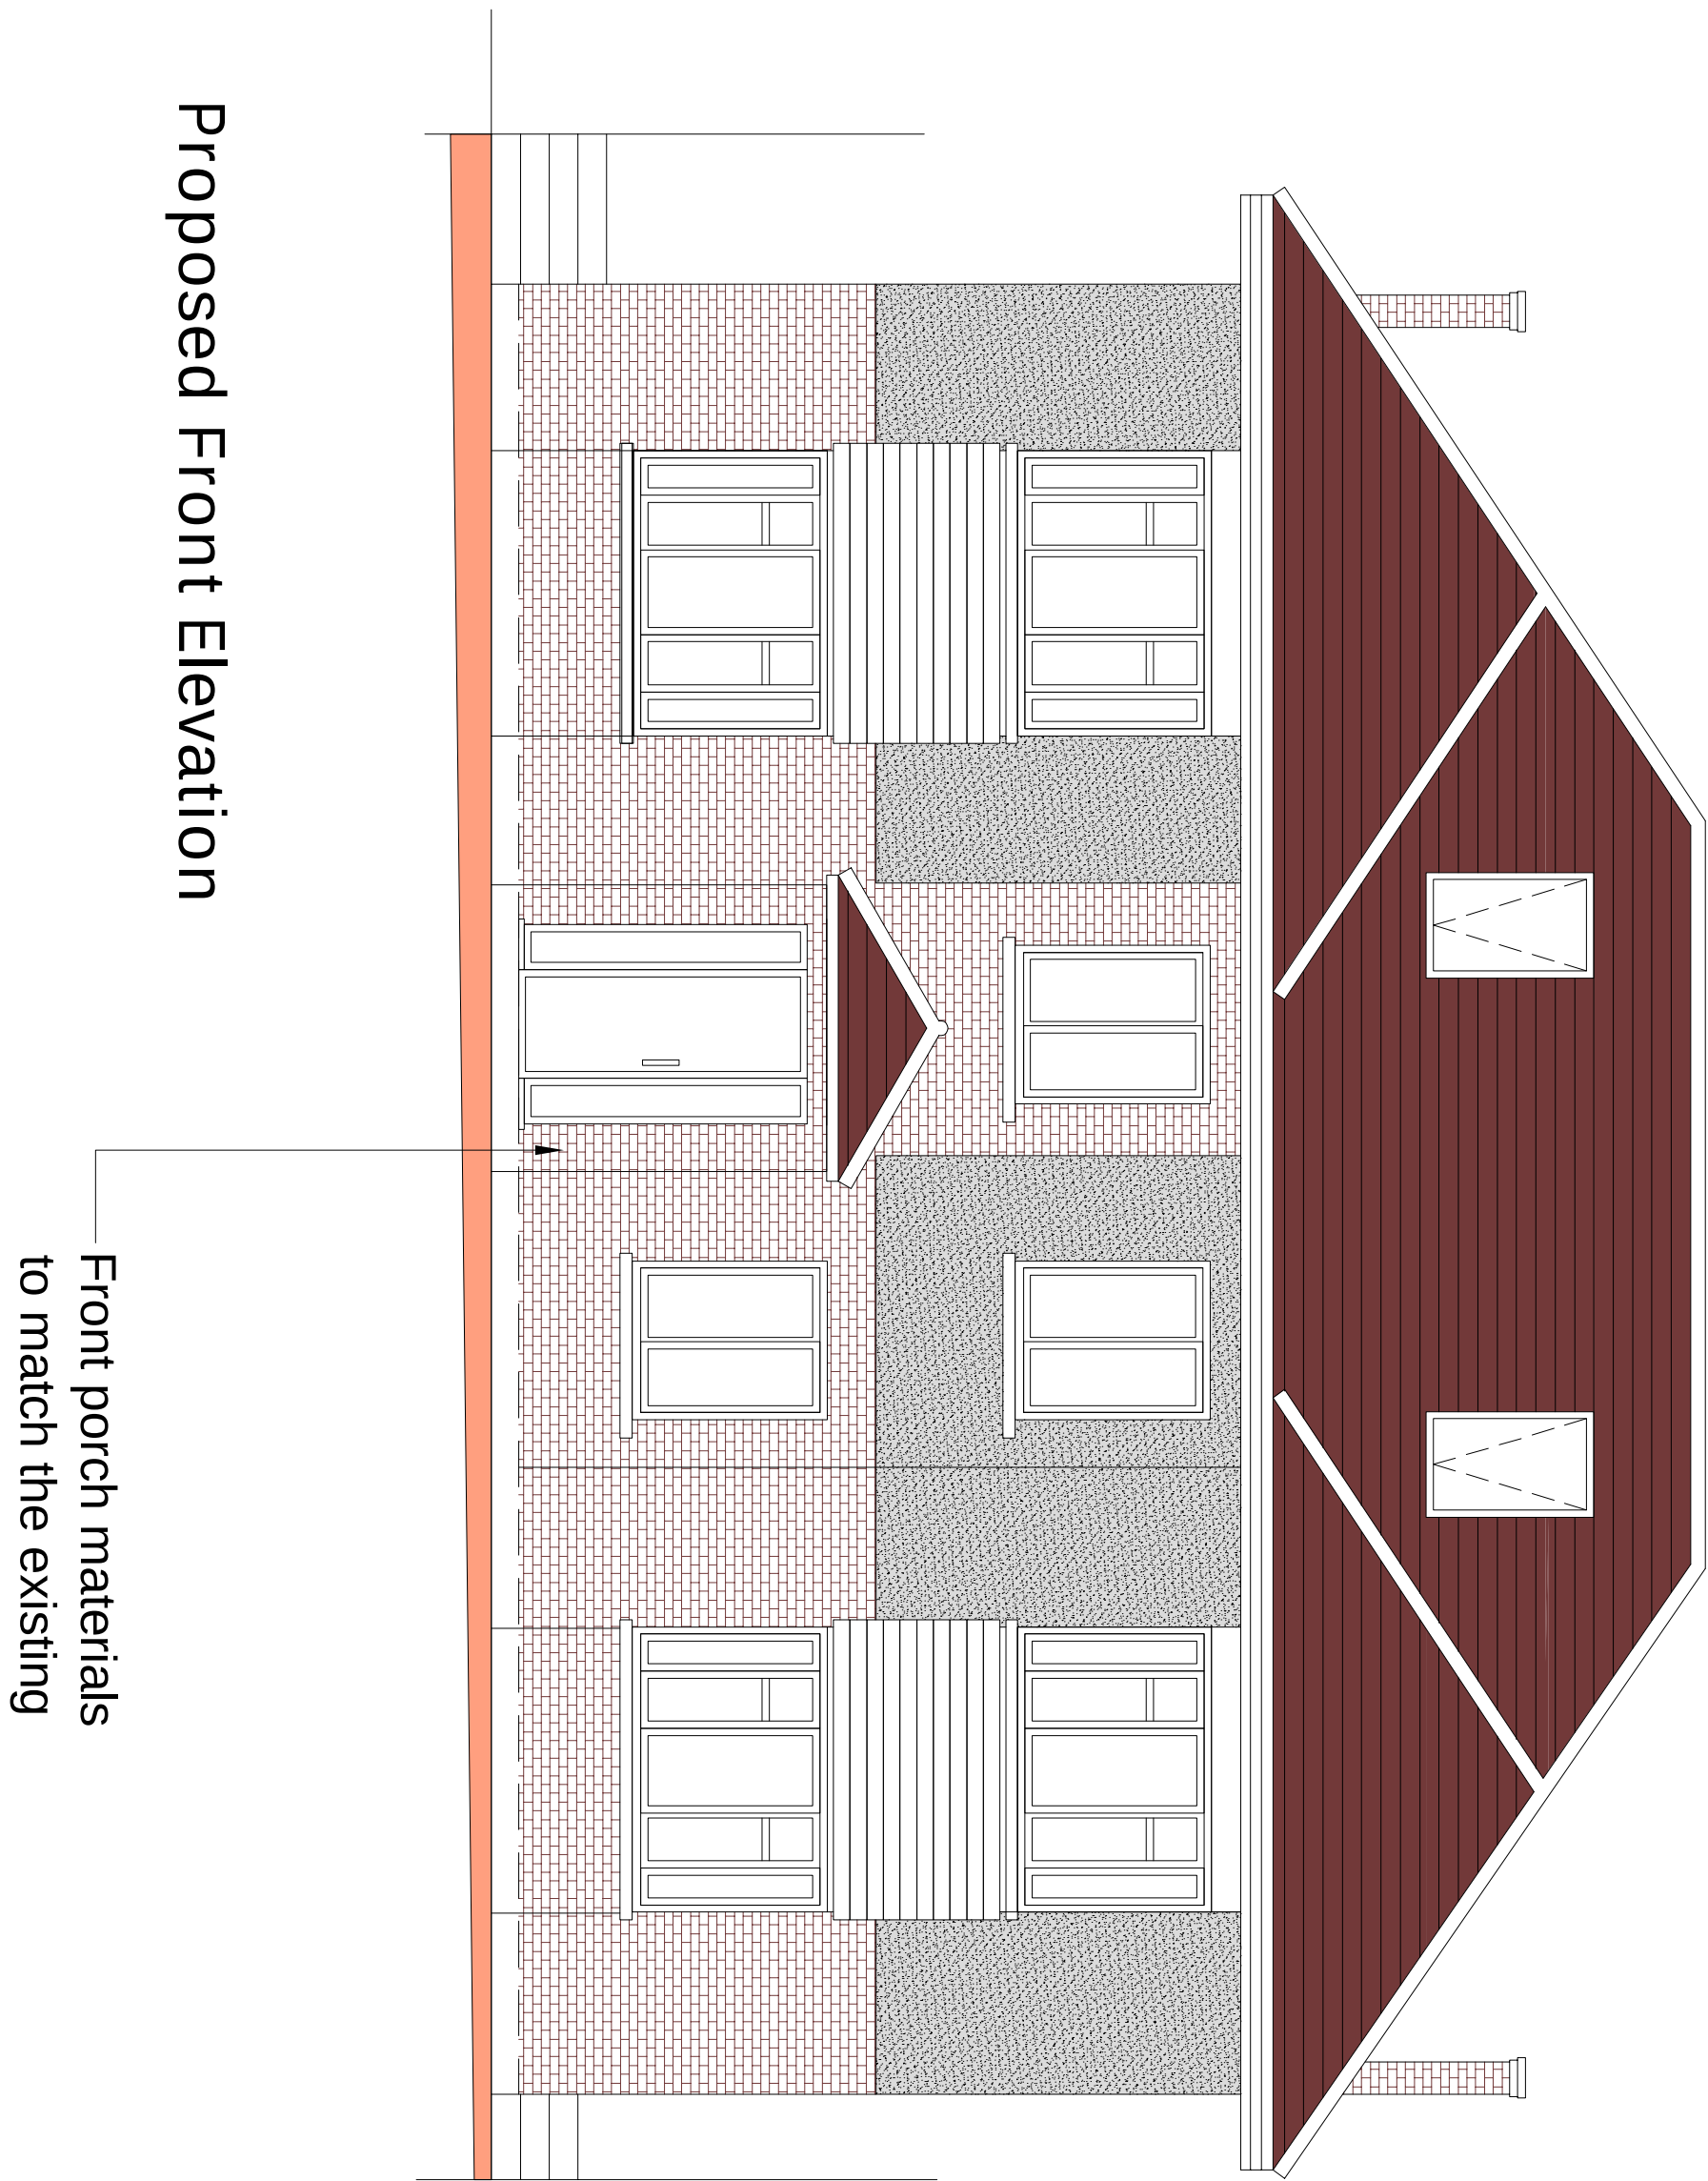
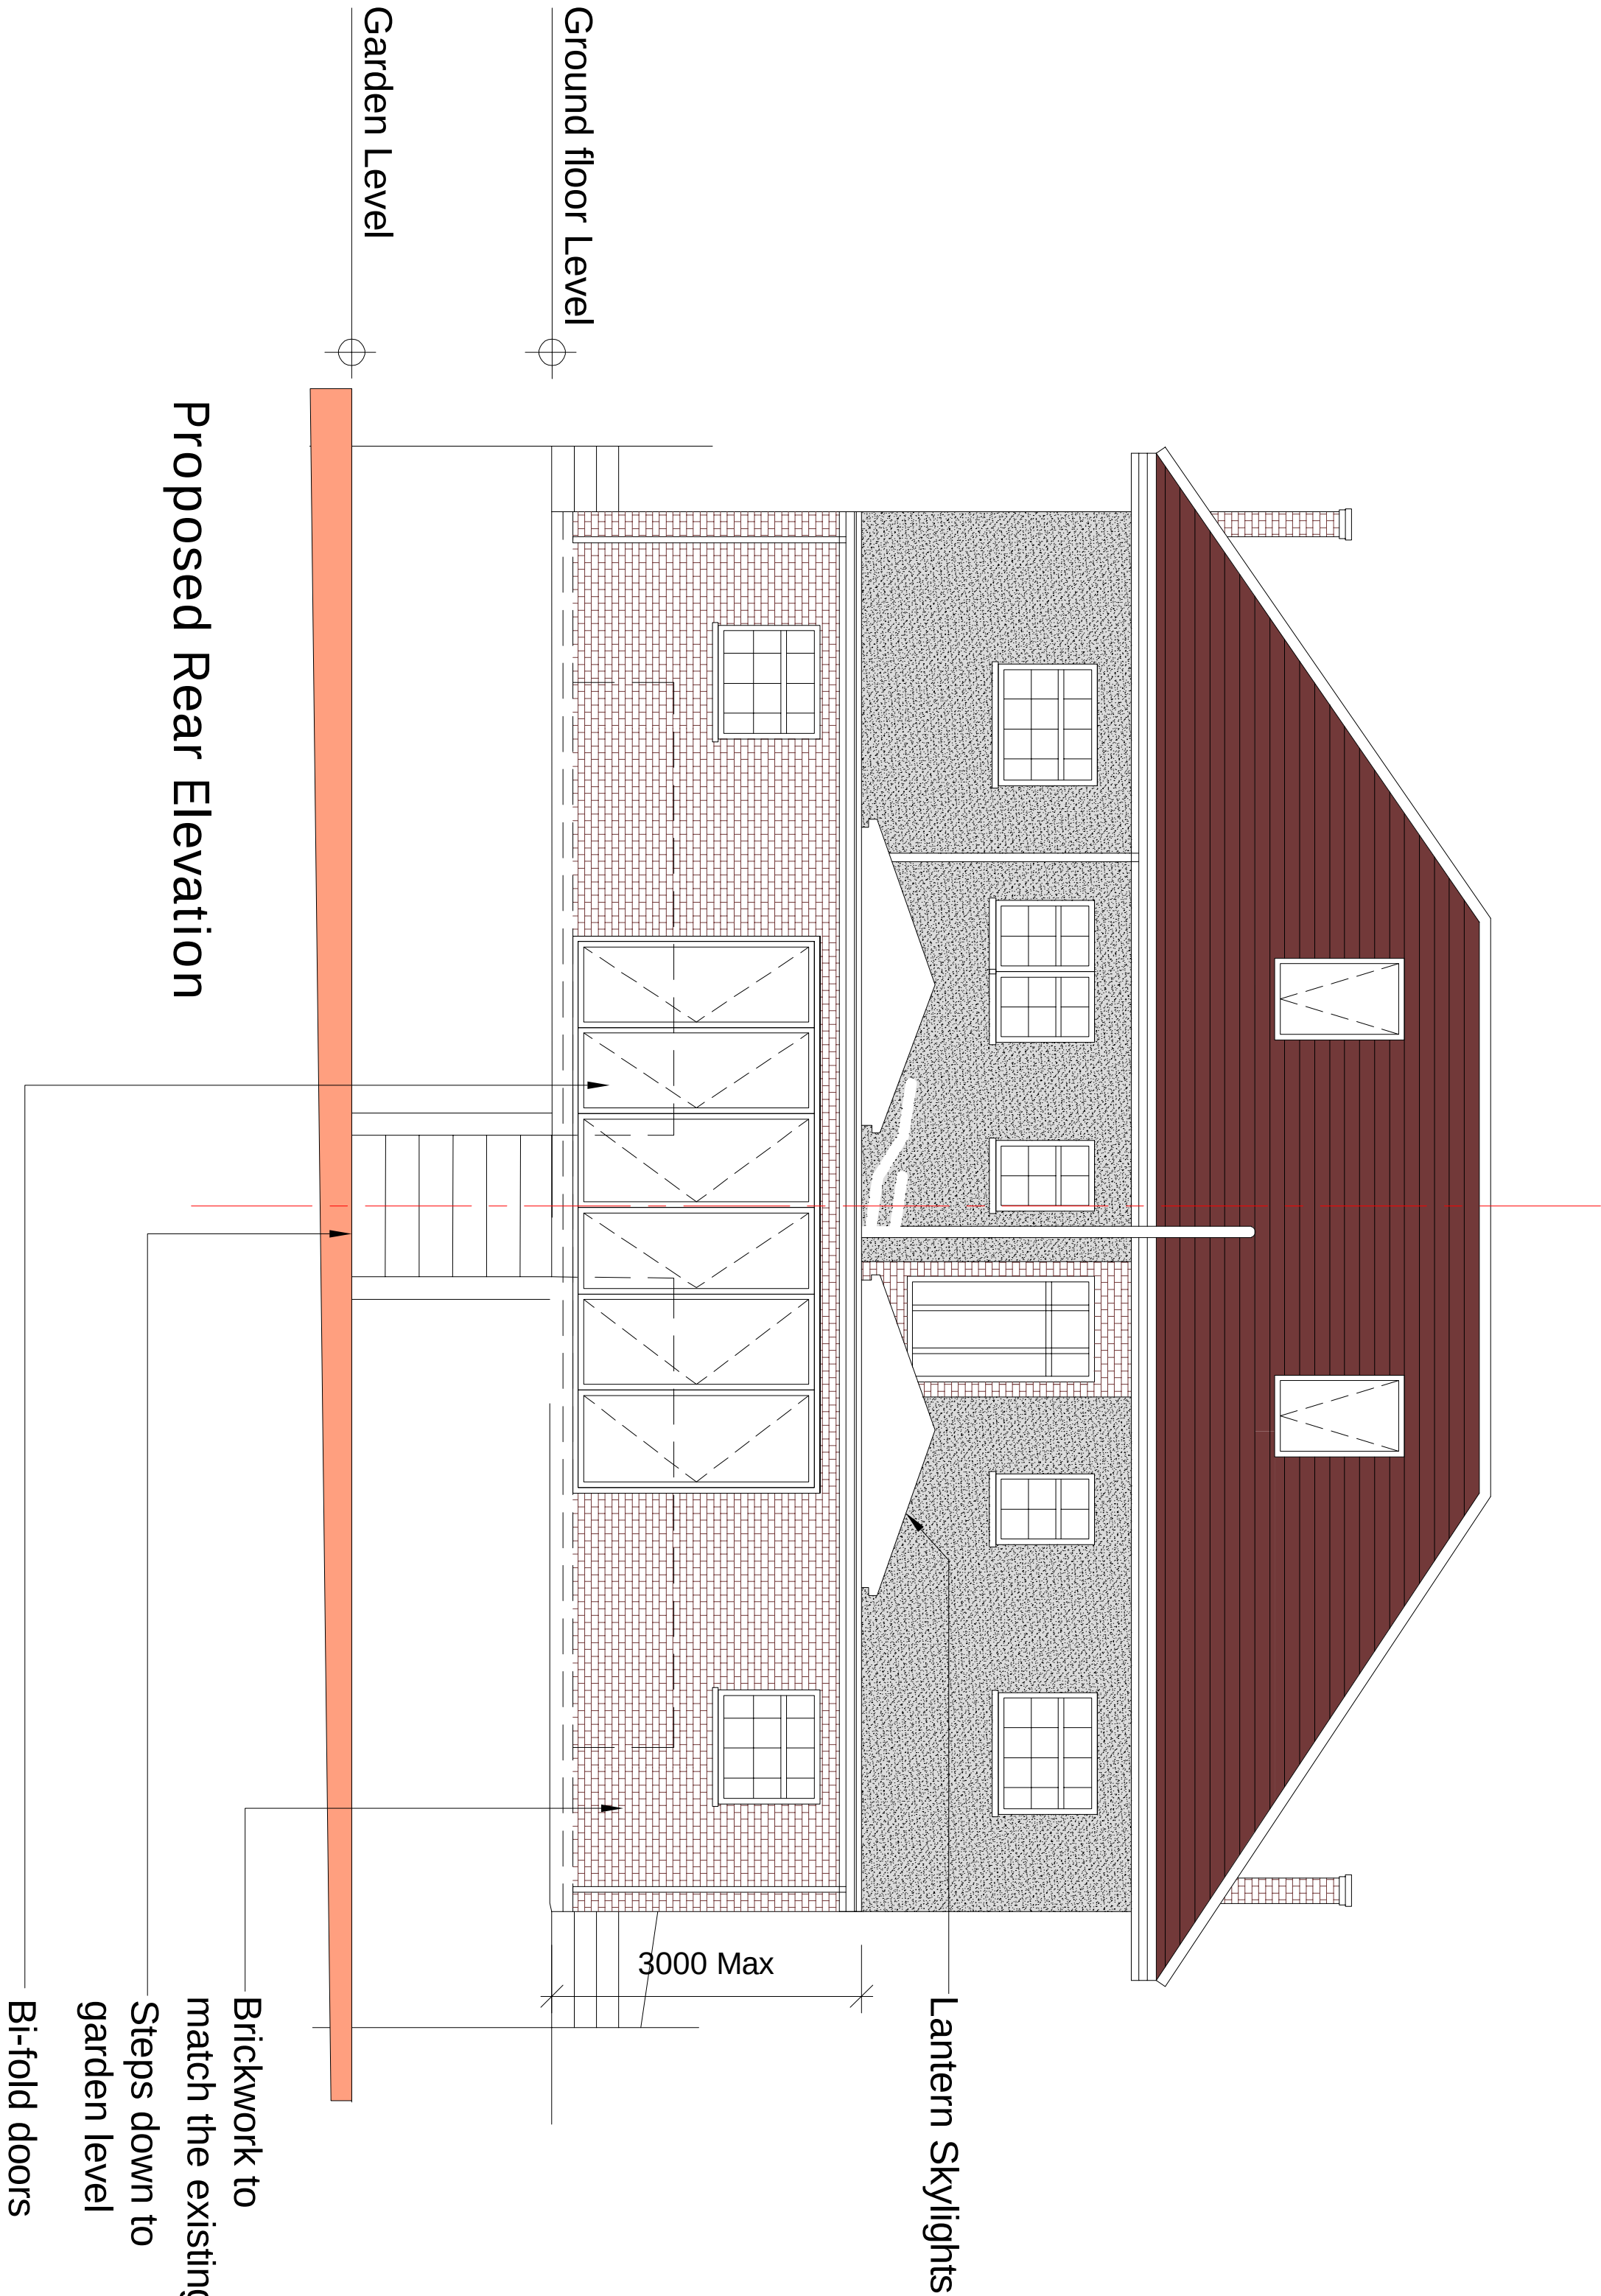
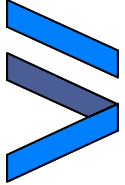


PI	ISSUED TO PLANNING				
Rev		Date			

**IMPERIAL**
SURVEYORS & PLANNERS LTD

9A THE PINNACLE - 180 HIGH ROAD, CHADWELL HEATH - ROMFORD - RM6 6PN
07940121222
www.ispl.co.uk

Job Title
**12 Old Road East
Gravesend DA12 1NQ**

Drawing Title
Proposed Elevations

Scale	1:50 @ A1	Dec 24	Page No.	Rev
Job No.	51-1000-989	S08		P1

