


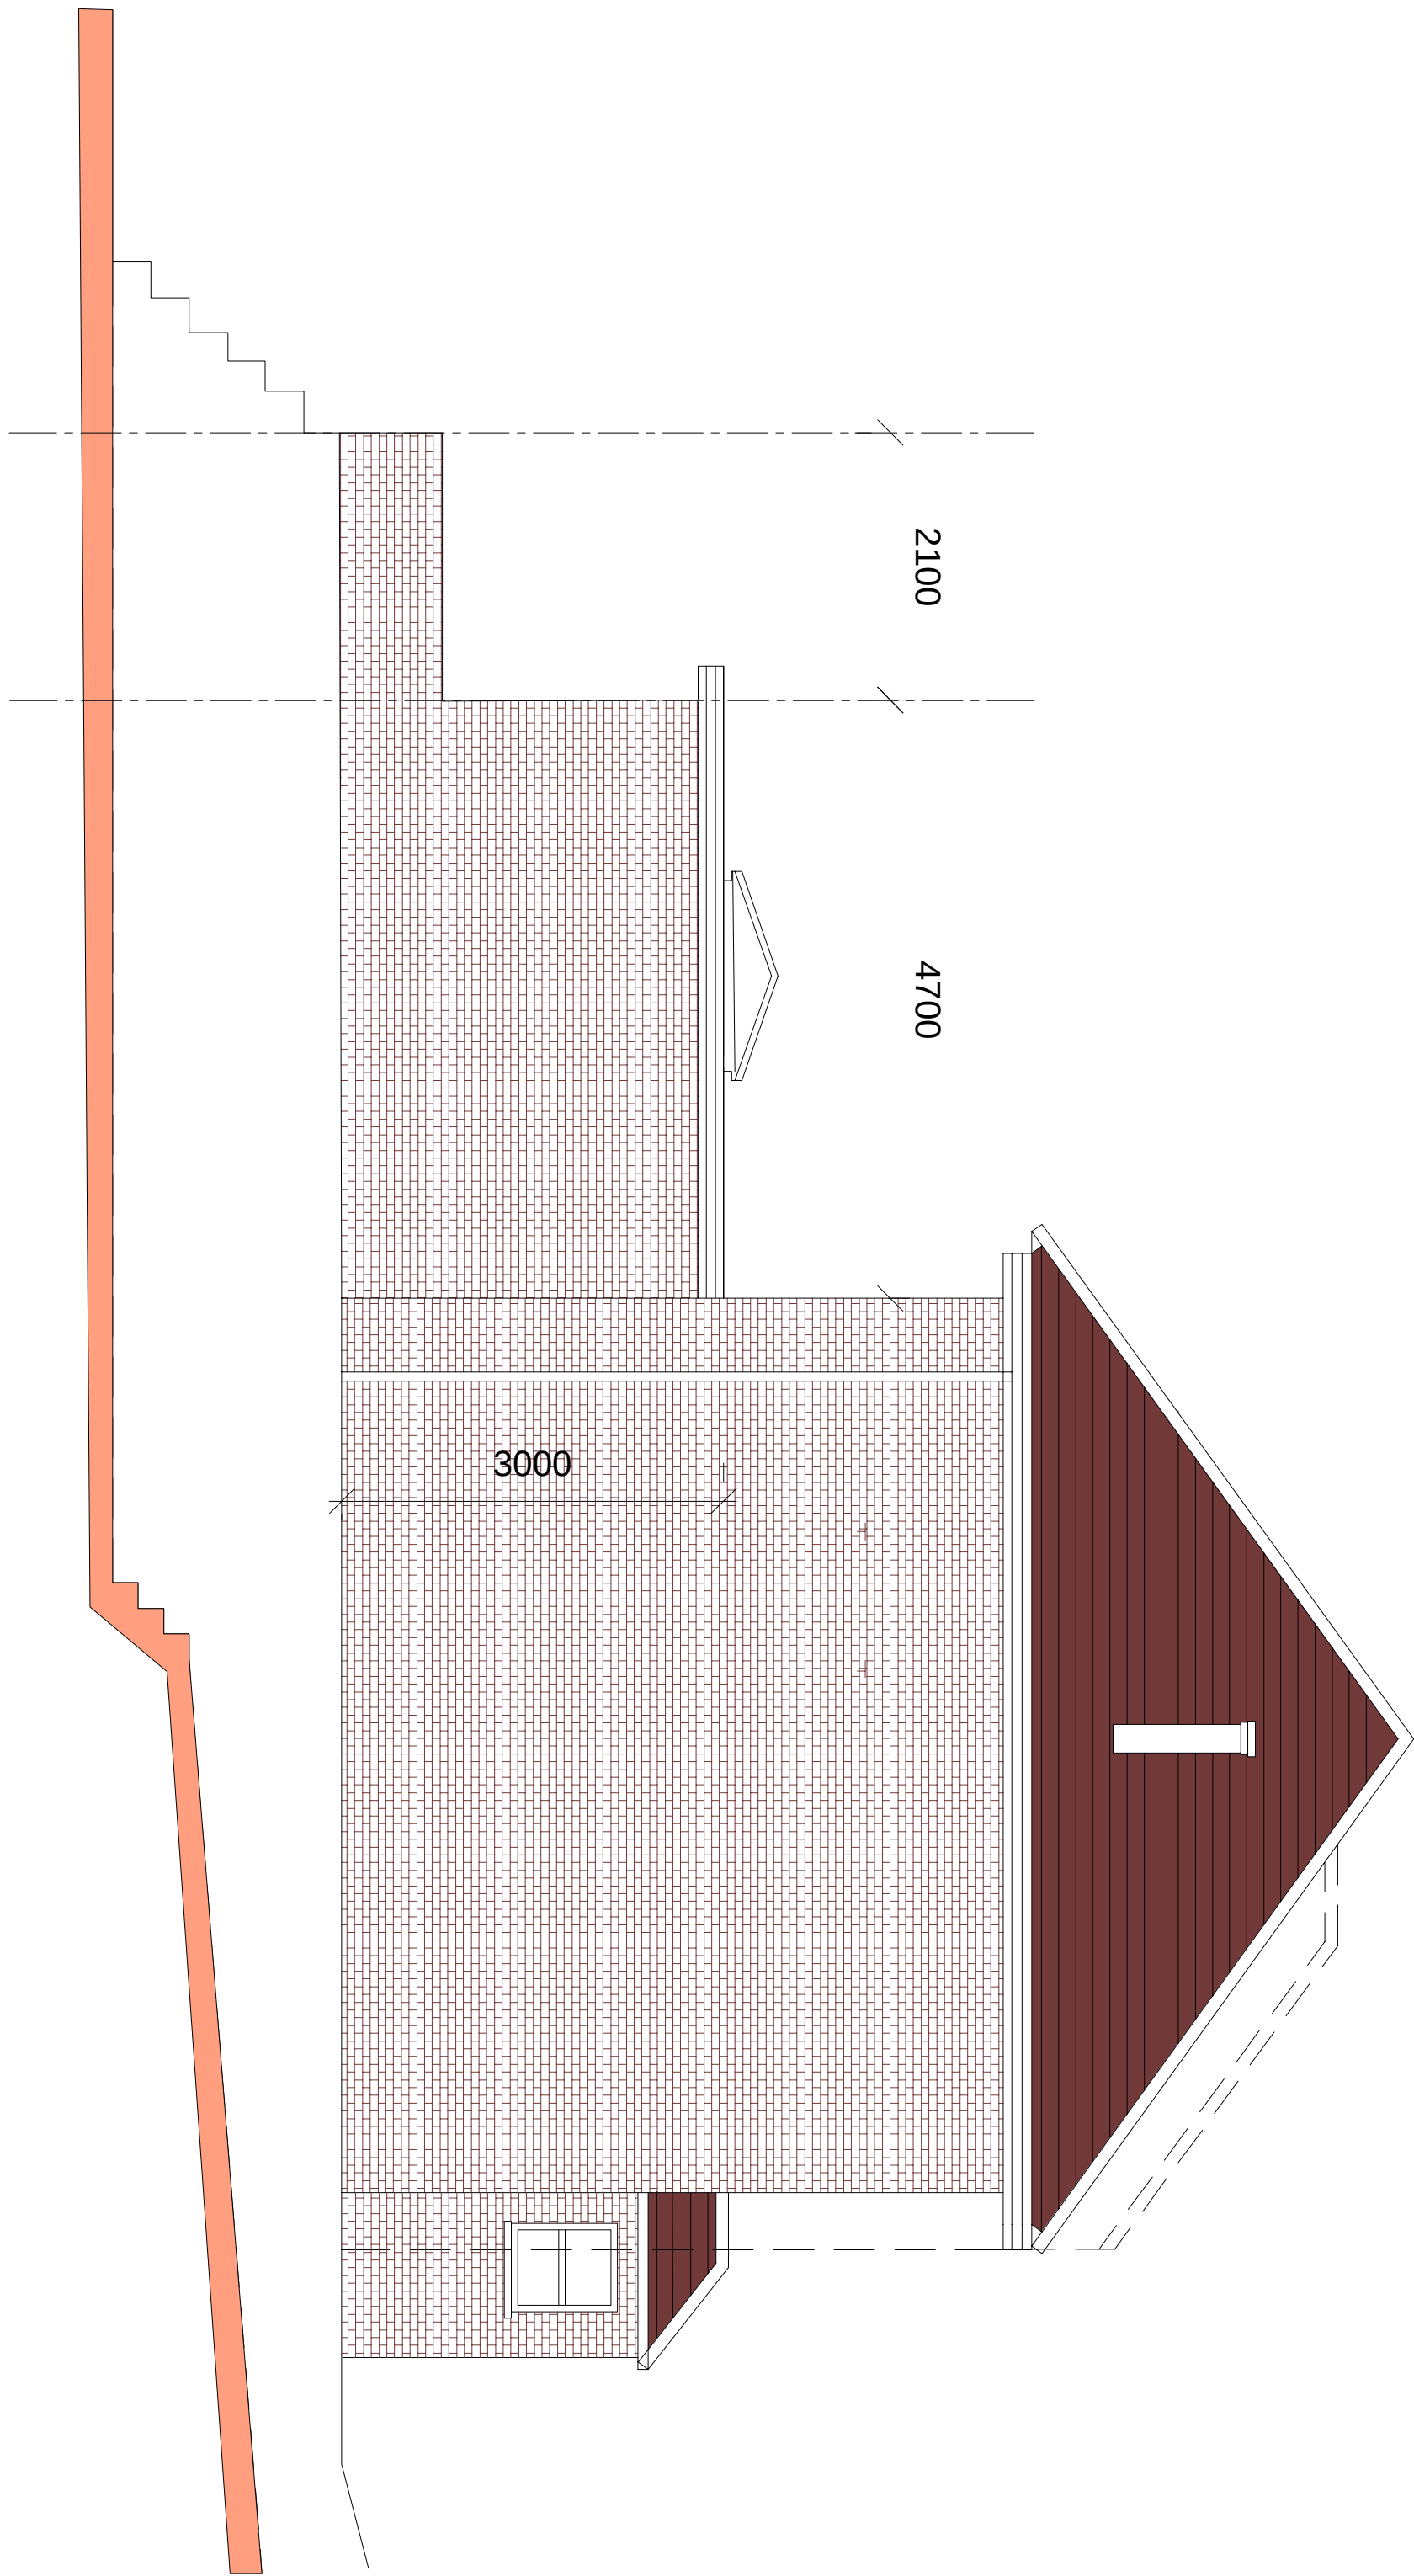


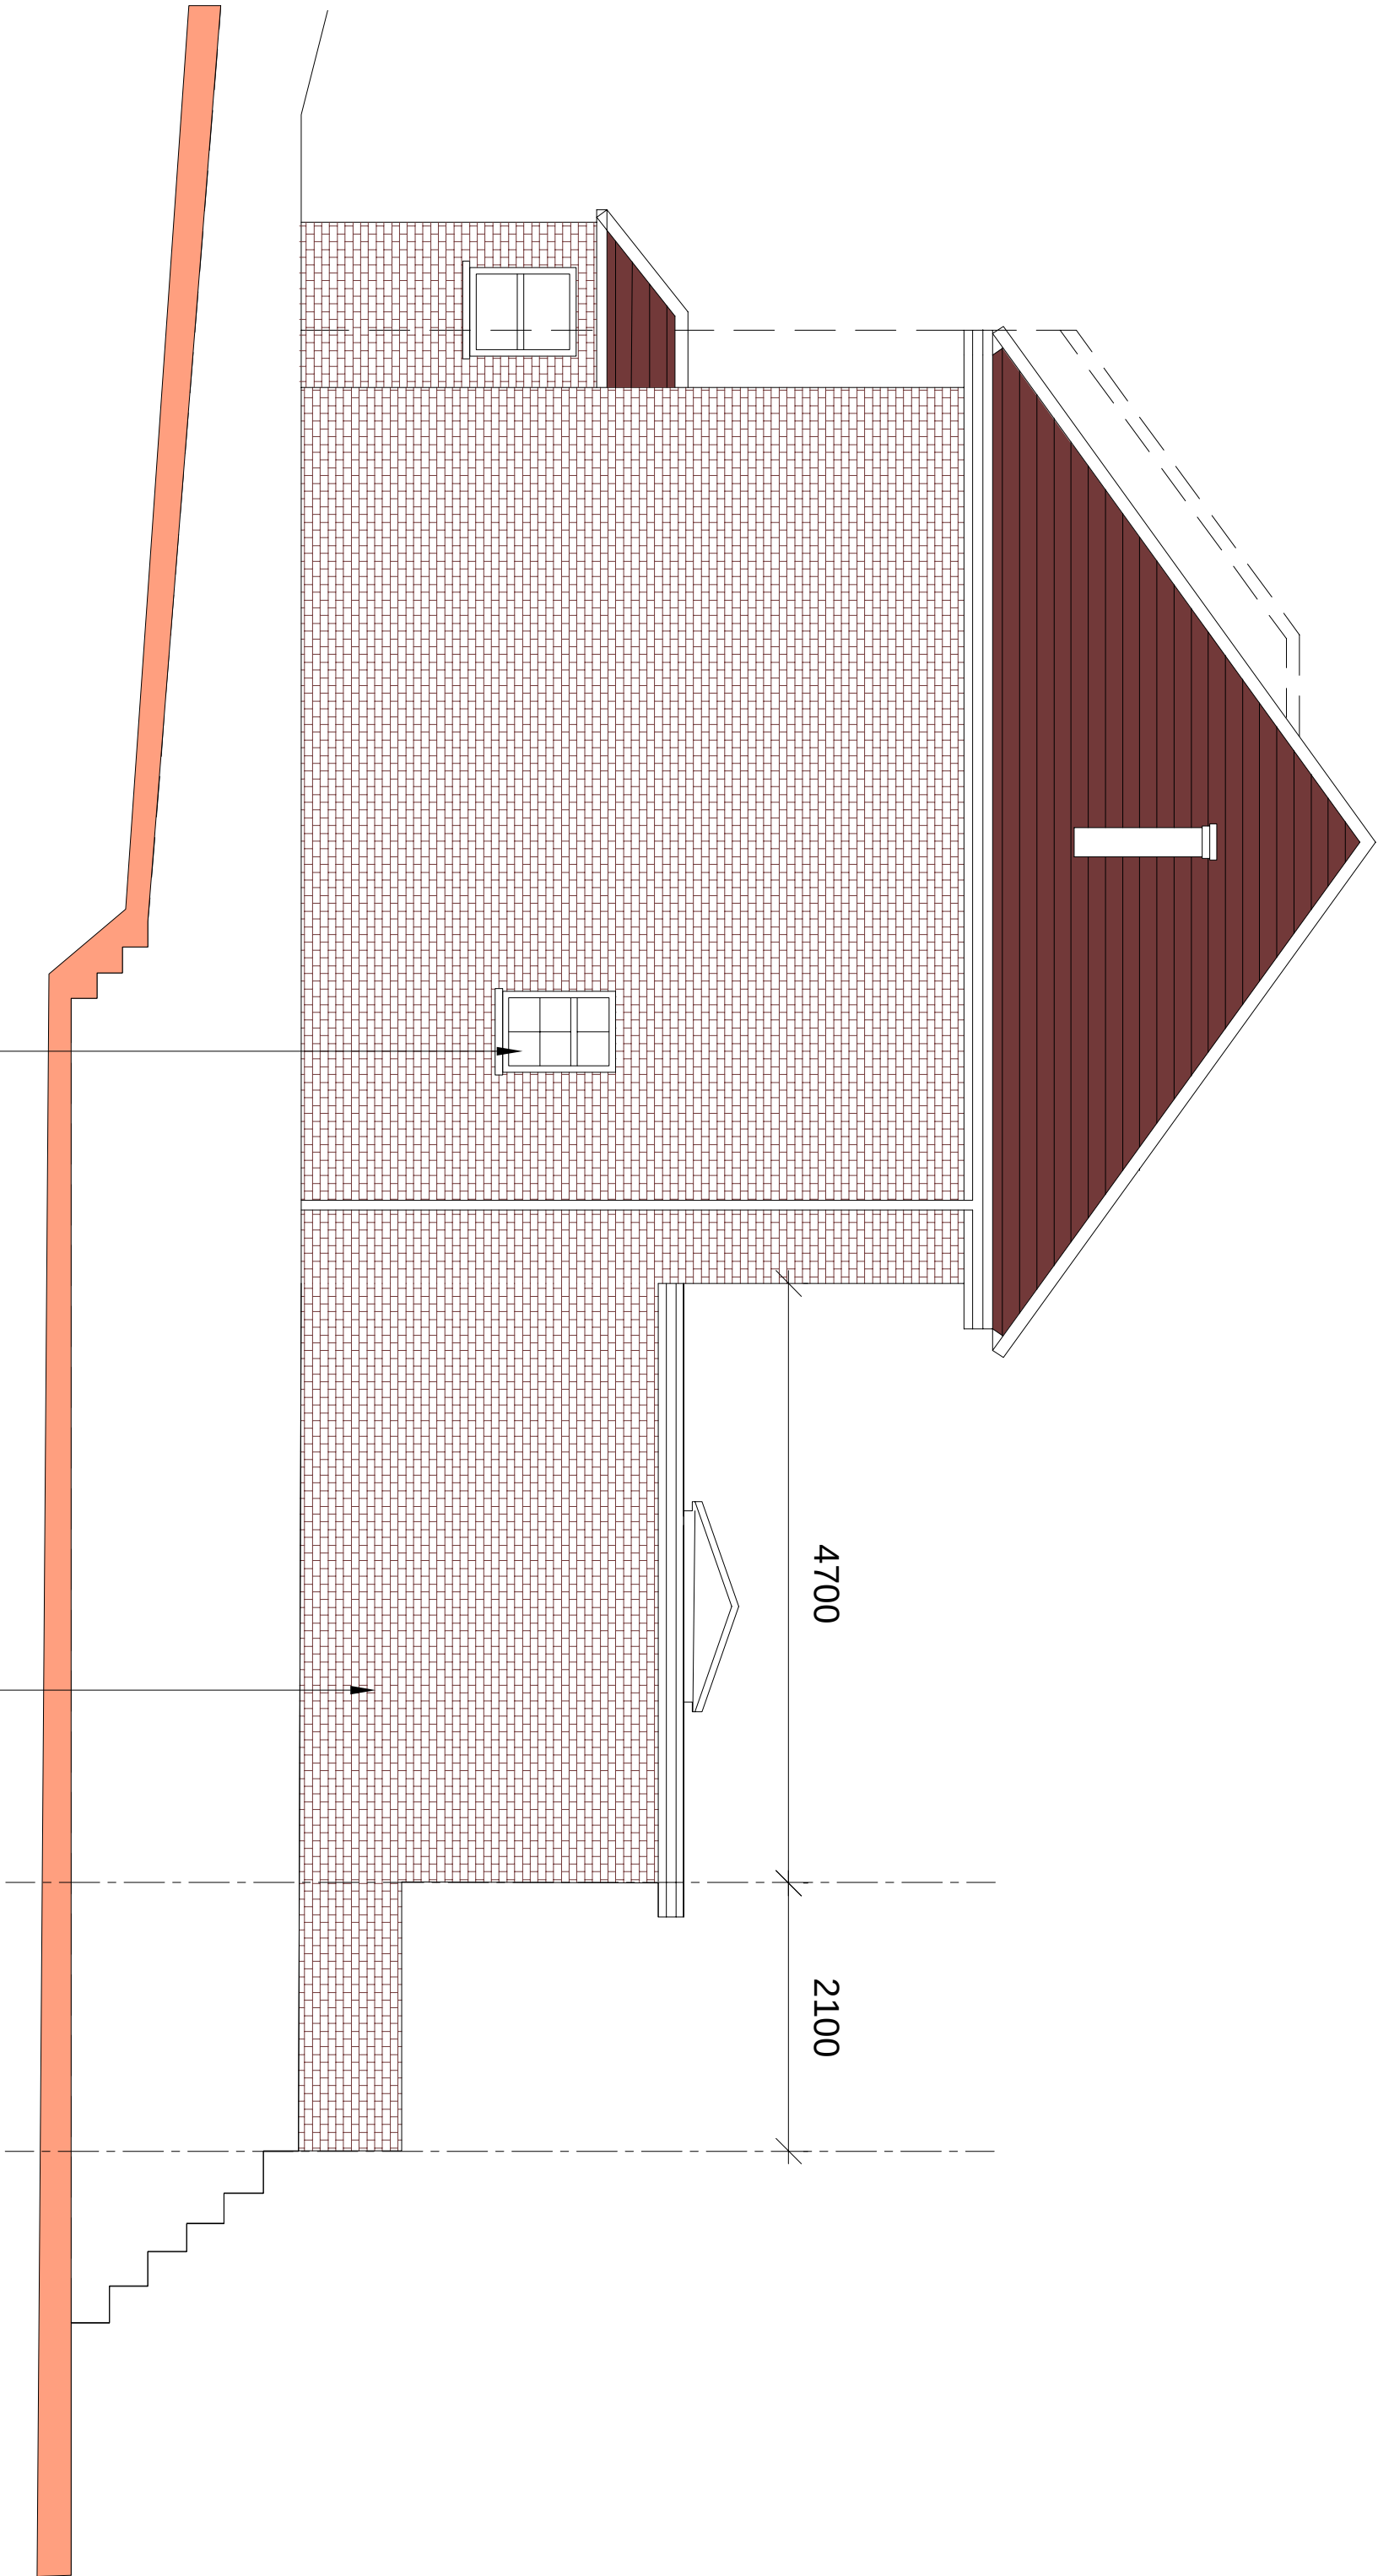


Proposed Side Elevation 1

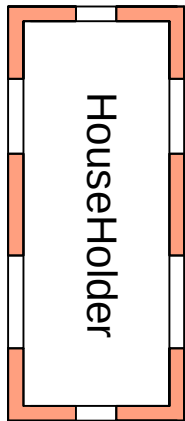

Proposed Side Elevation 2

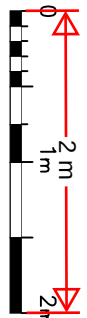

PI	ISSUED TO PLANNING				
Rev		Date			

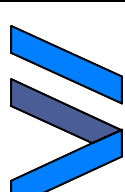**IMPERIAL**
STRUCTURAL ENGINEERS LTD

9A THE PINNACLE - 180 HIGH ROAD, CHADWELL HEATH - ROMFORD - RM6 6PN
07940121222
www.ispi.co.uk

Job Title
12 Old Road East
Gravesend DA12 1NQ

Drawing Title
Proposed Elevations

Scale	1:50 @ A1	Dec 24	Page No.	Rev
Job No.	51-1000-989	S09	P1	