
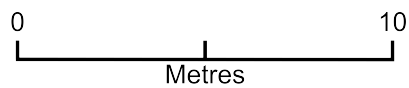


34 Truro Road, DA12 5RE

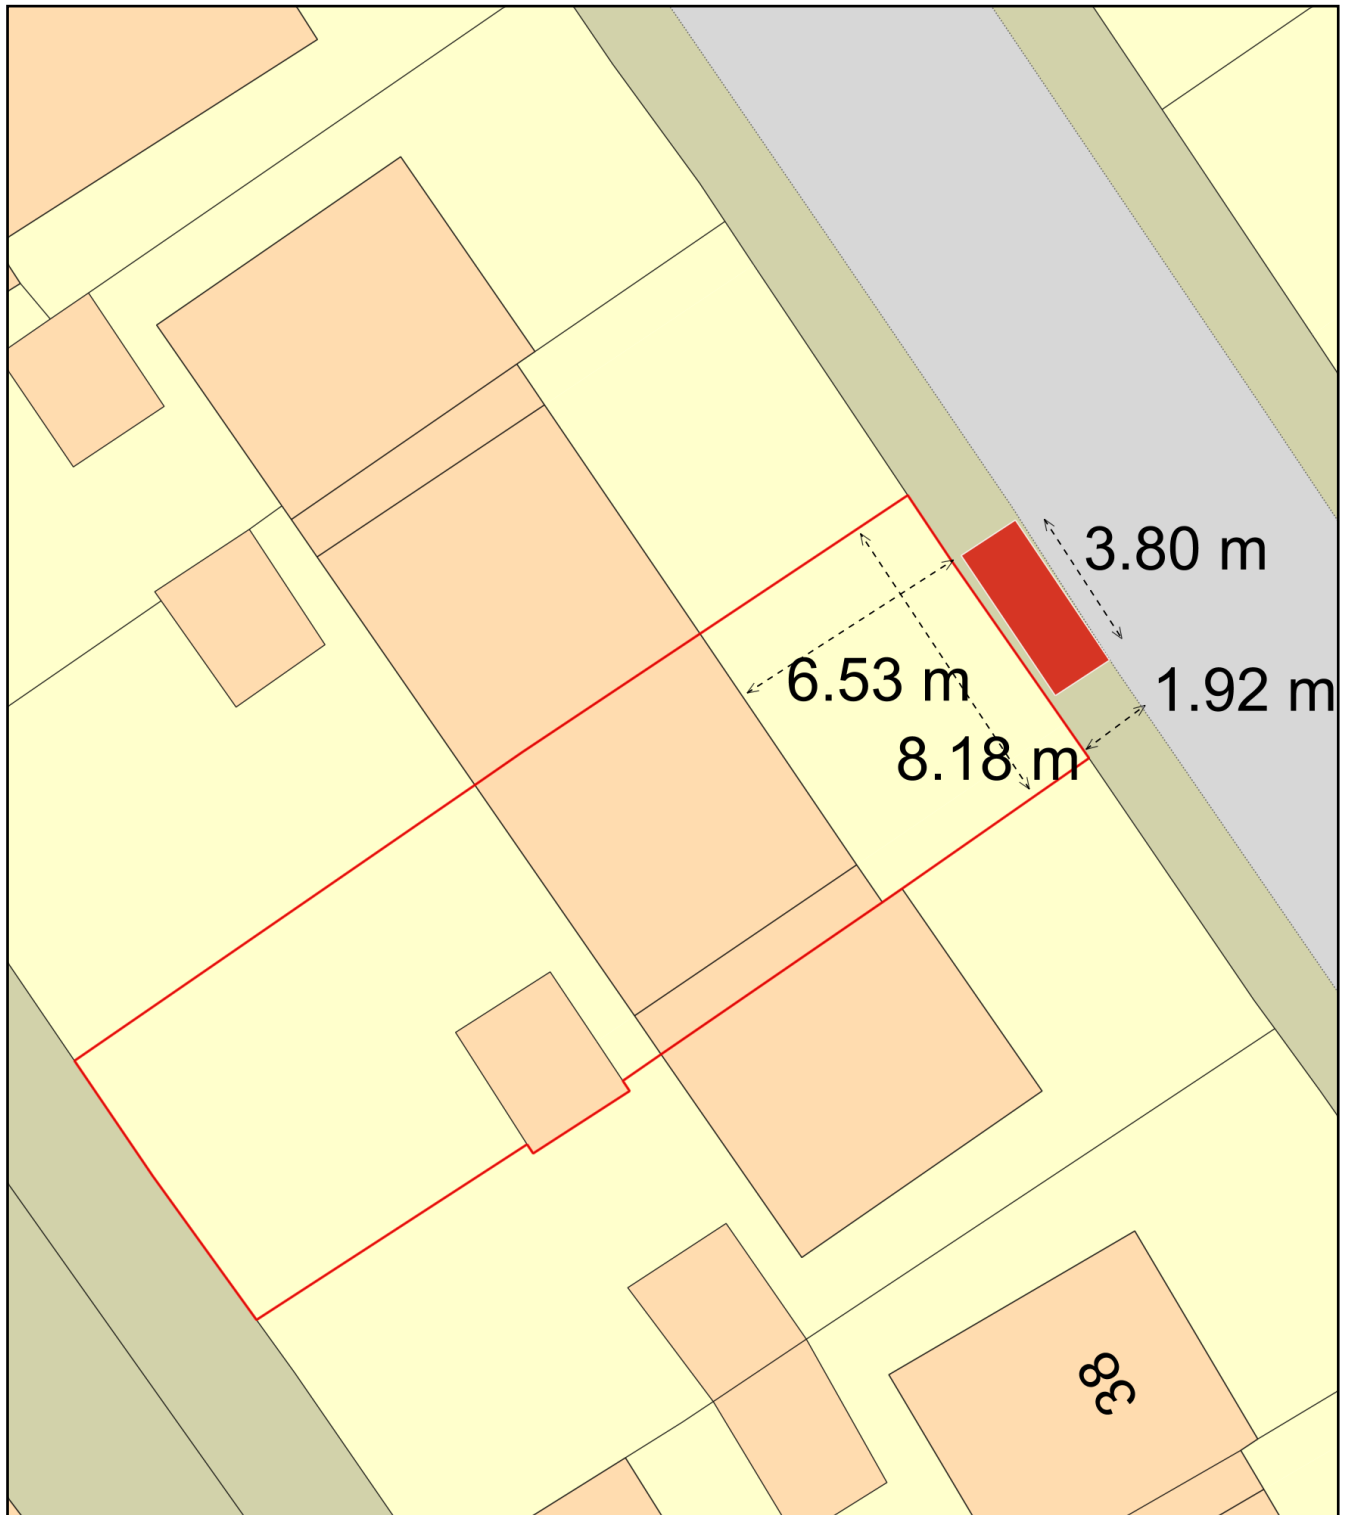

Plan Produced for: Shahab

Date Produced: 11 Jun 2026

Plan Reference Number: TQRQM26162164307982

Scale: 1:200 @ A4