



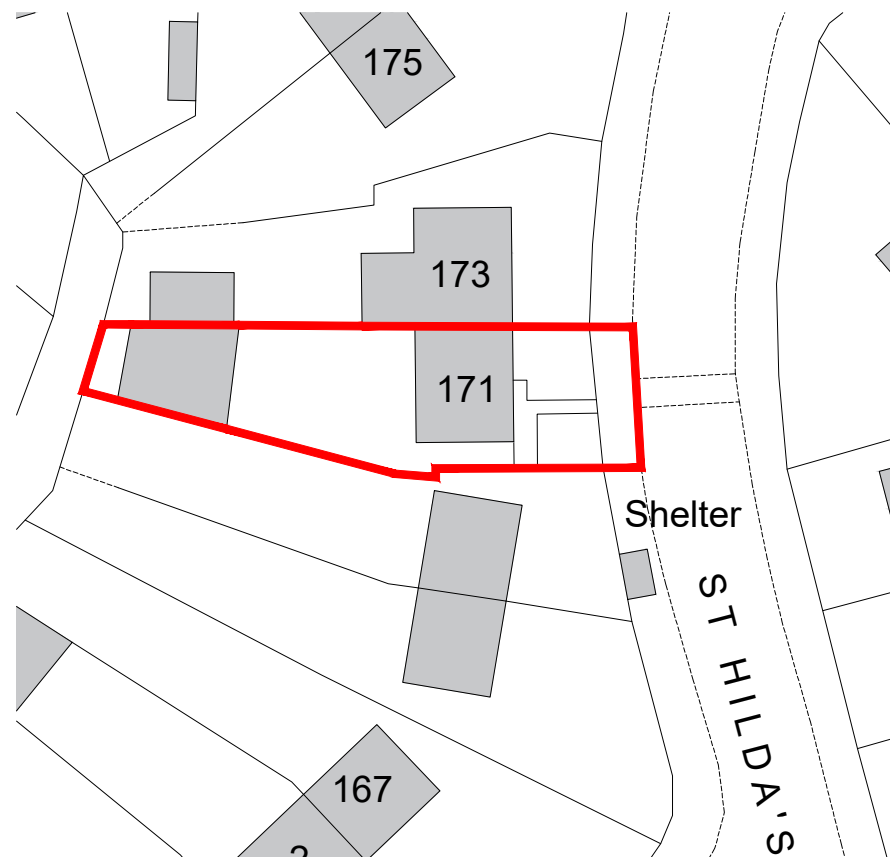

Location Plan

Scale 1:1250



Scale in metres

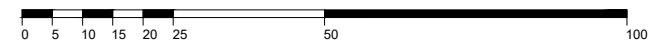

Existing Block Plan

Scale 1:500


Scale in metres

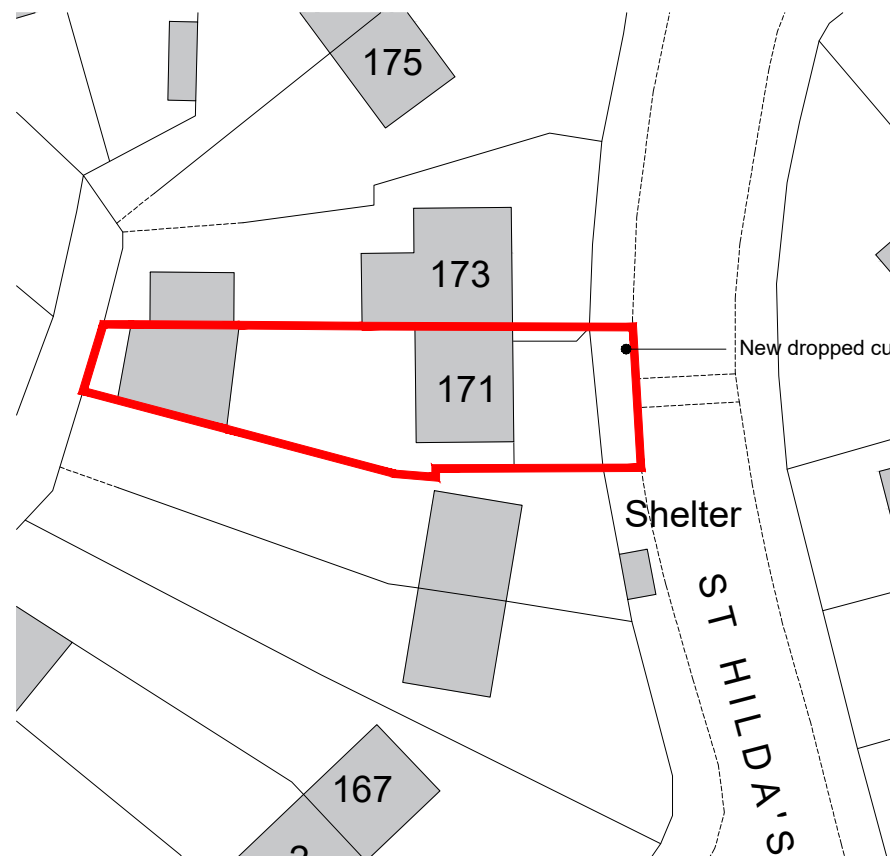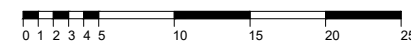

Proposed Block Plan

Scale 1:500

Scale in metres

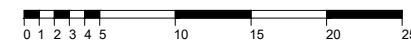

A 29.08.23 Site boundary revised. Landscape indicated
rev. date

CLIENT: Philip Bunkall

JOB 3159 - St Hilda's Way
Gravesend

DWG. TITLE Location and Block Plans

DATE 25.08.23 DRAWN BY GT SCALE varies@A3

DWG. NO
000A