






Existing Front Elevation

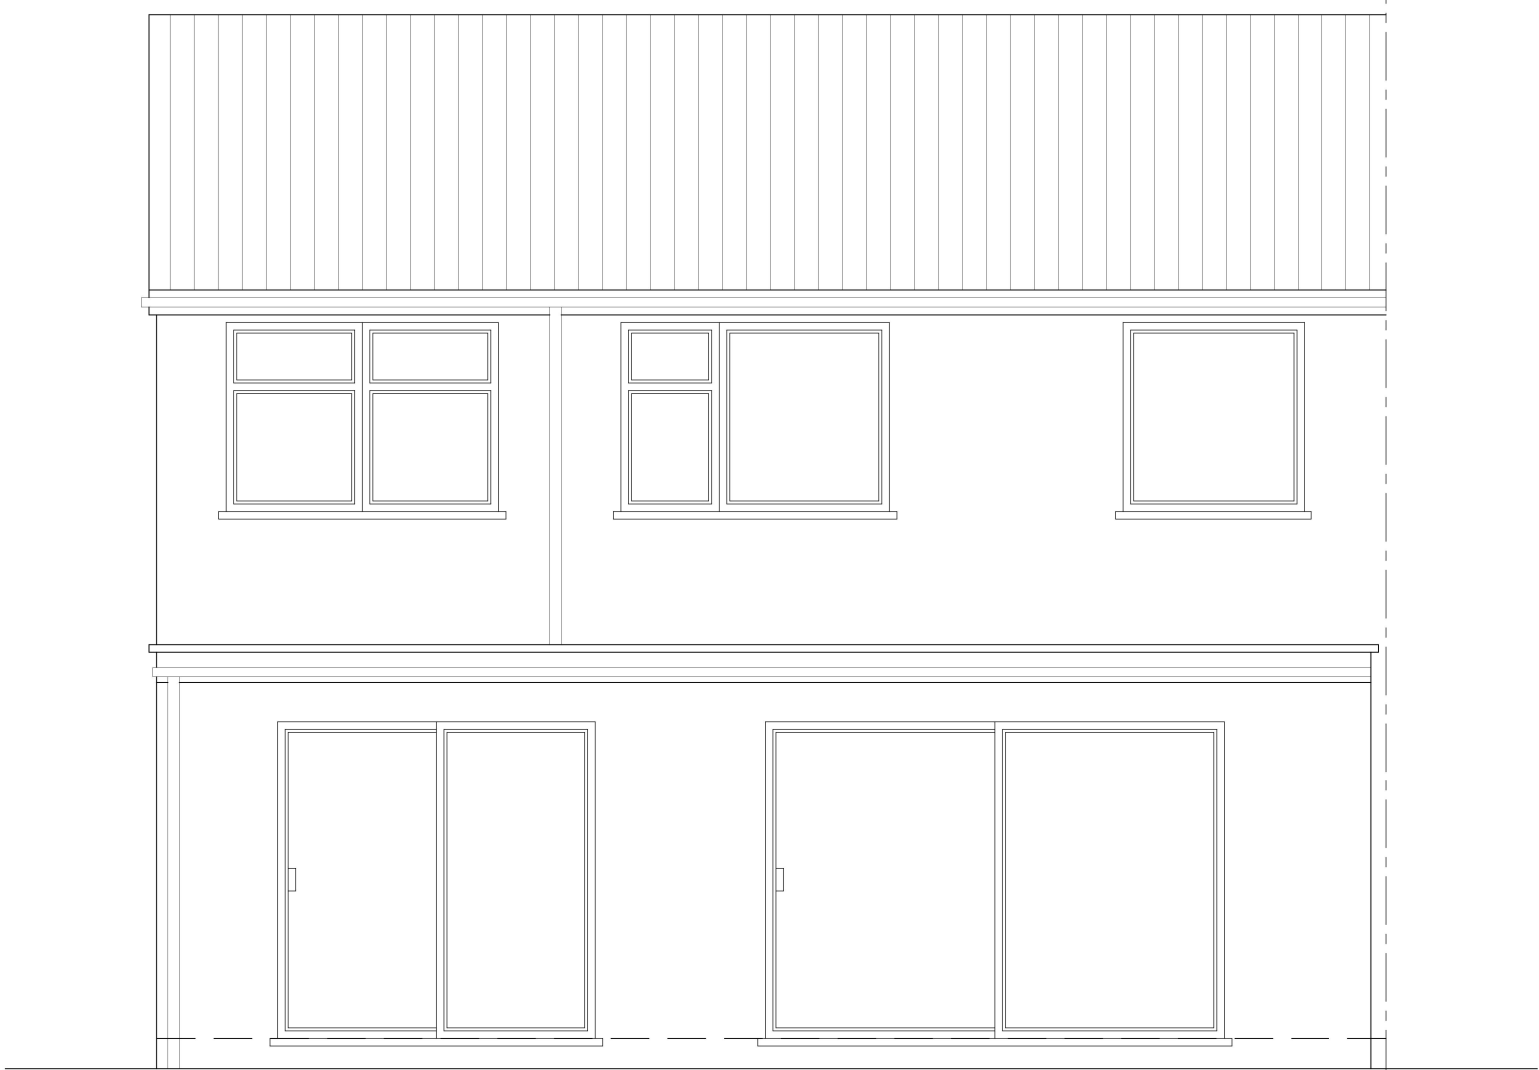


Existing Rear Elevation

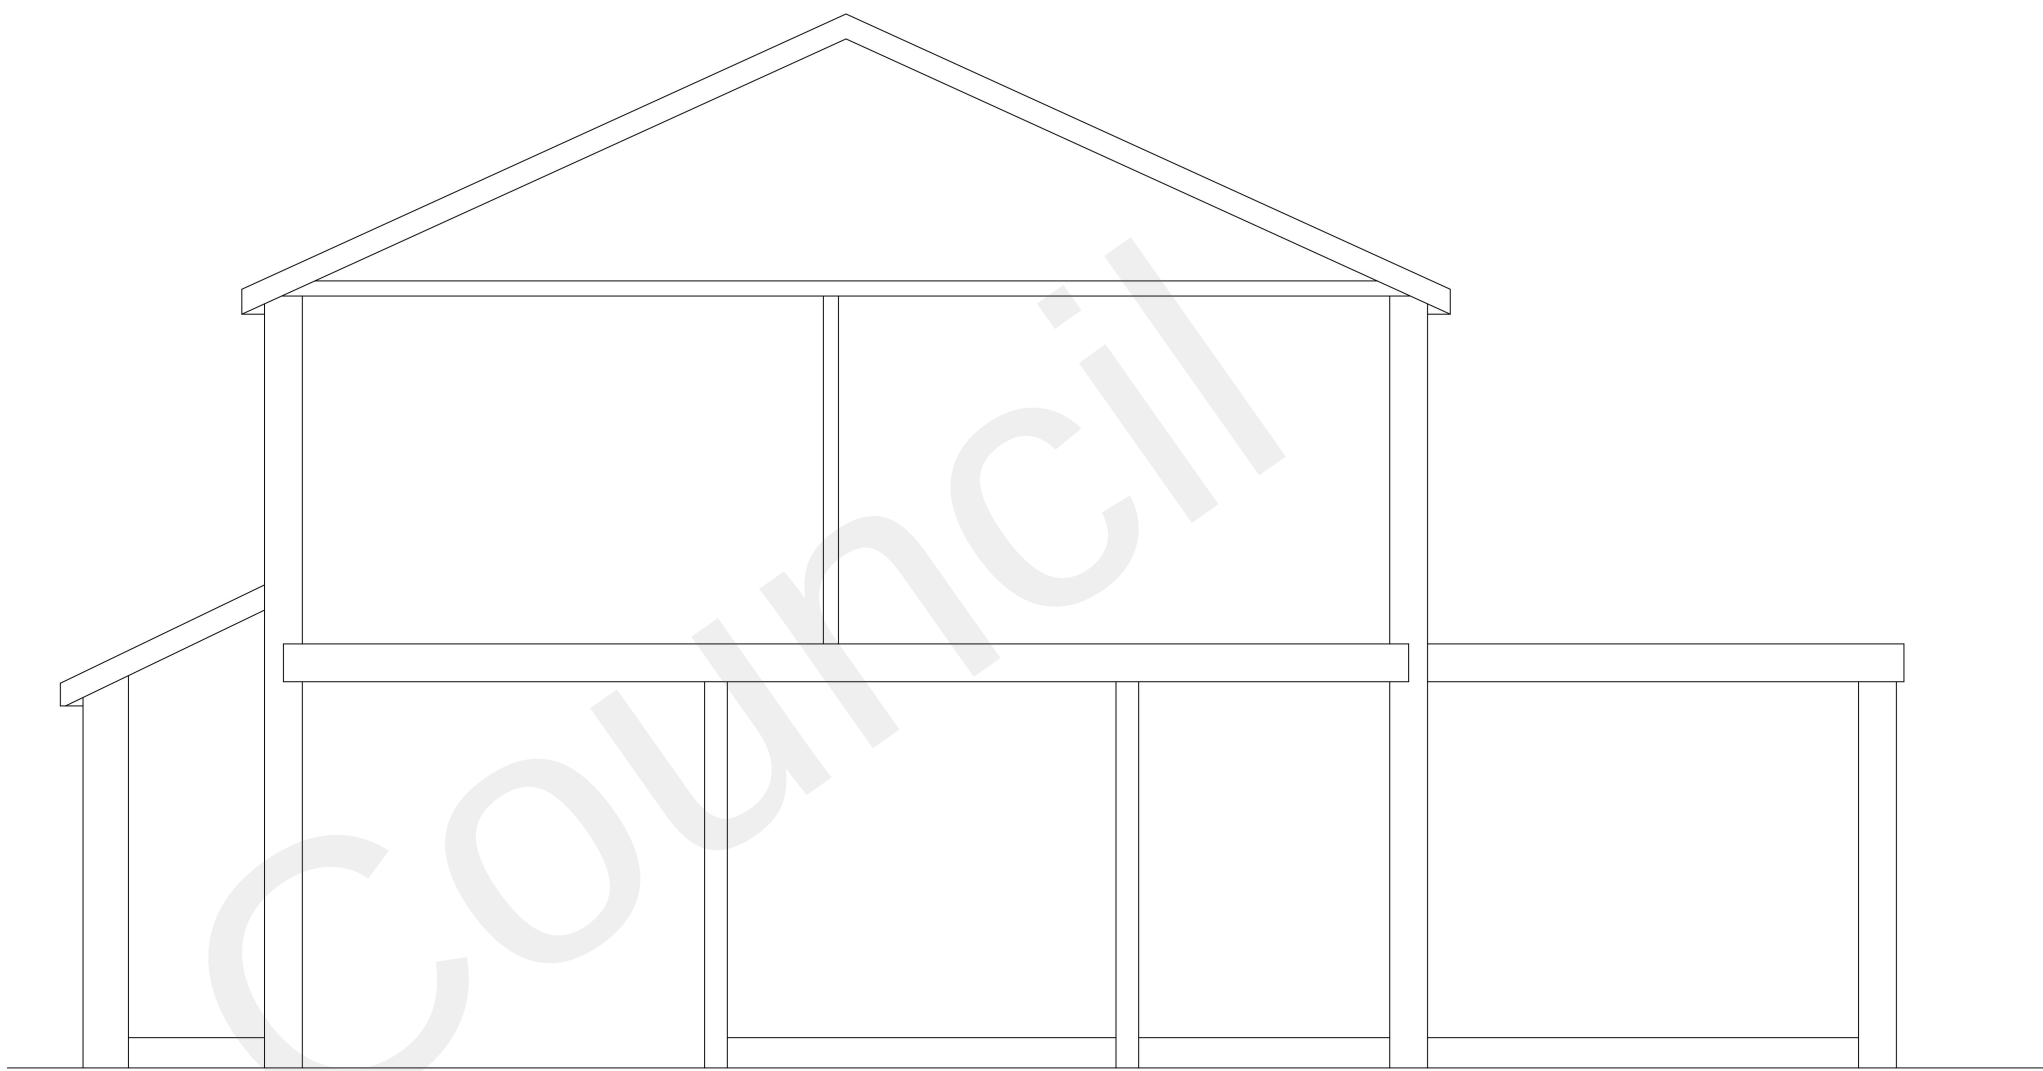

Existing Right Side Section

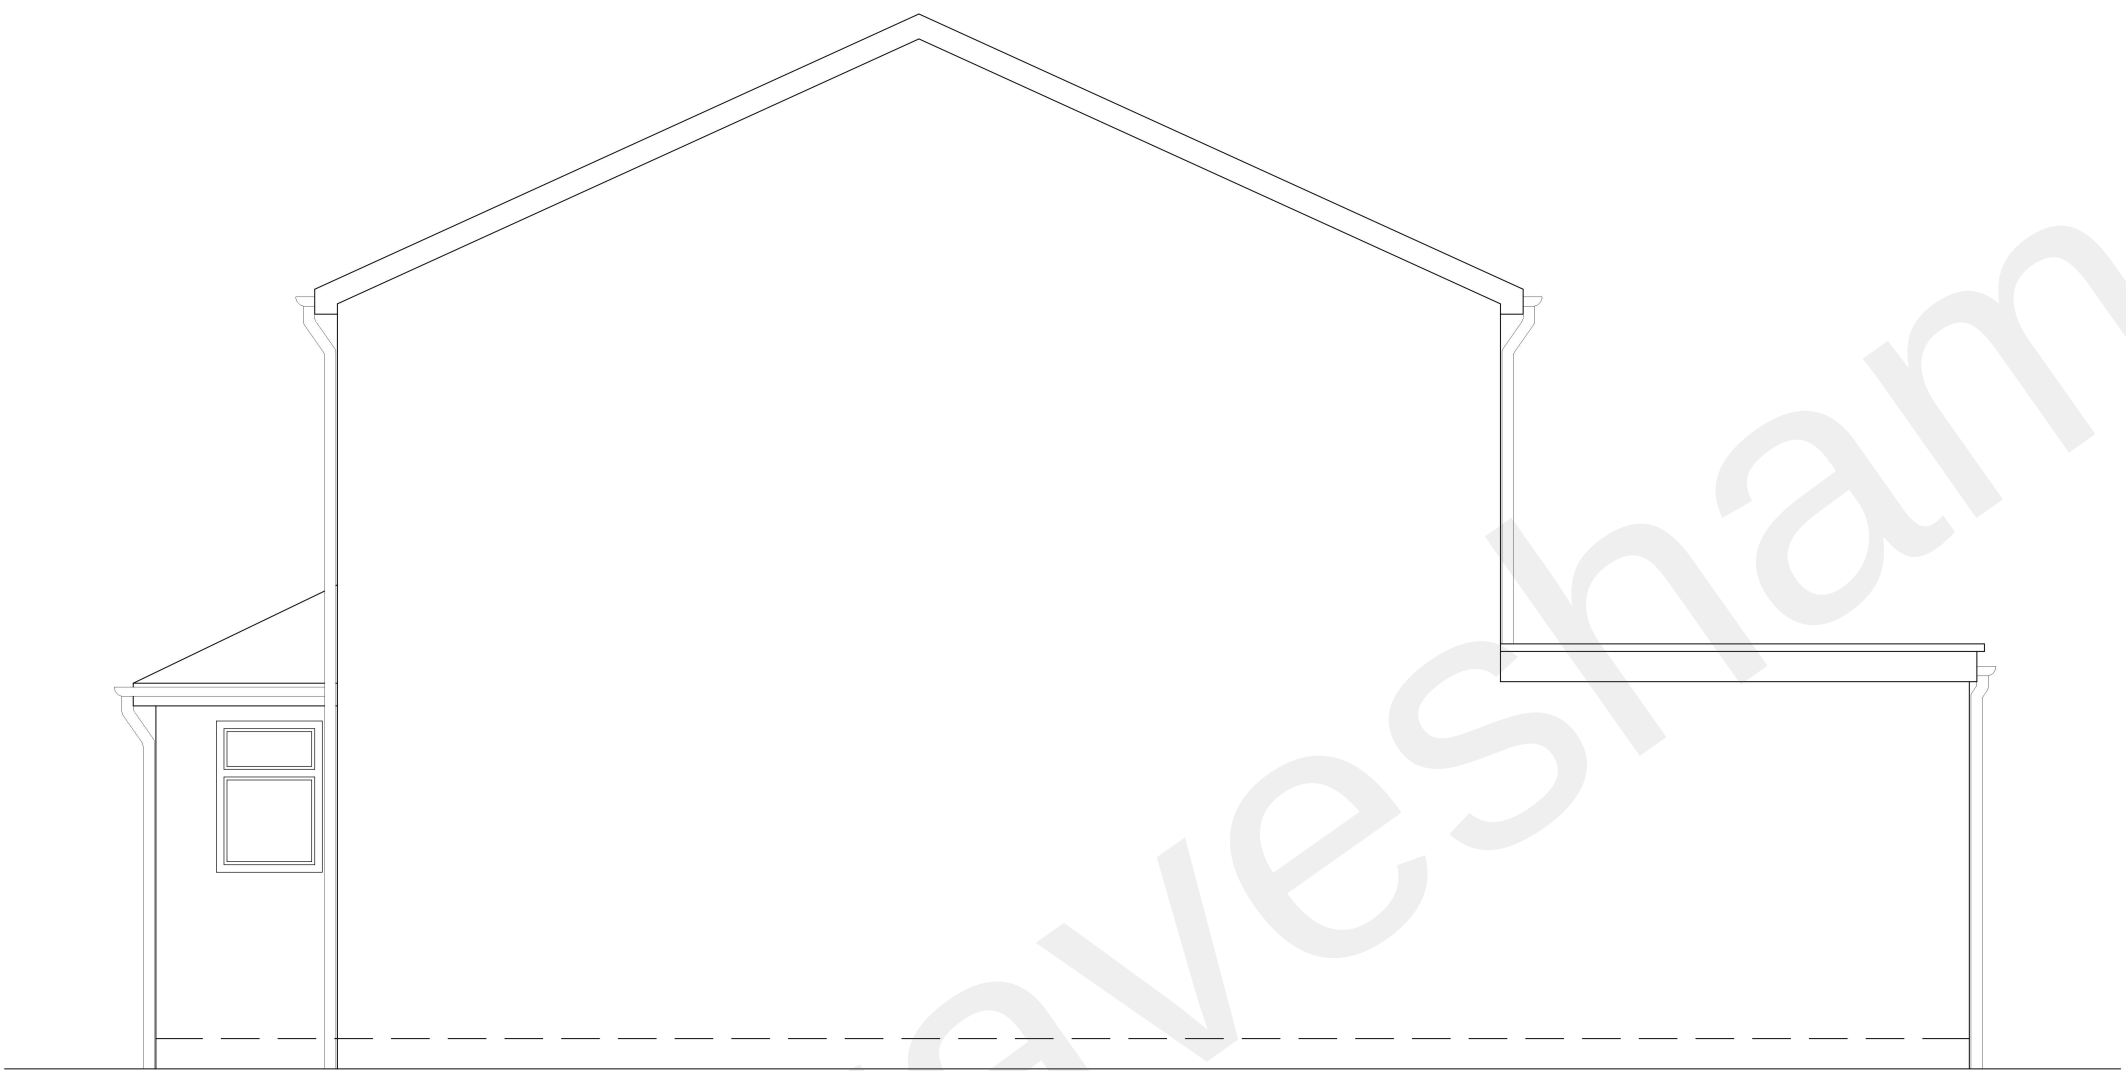

Existing Right Side Elevation

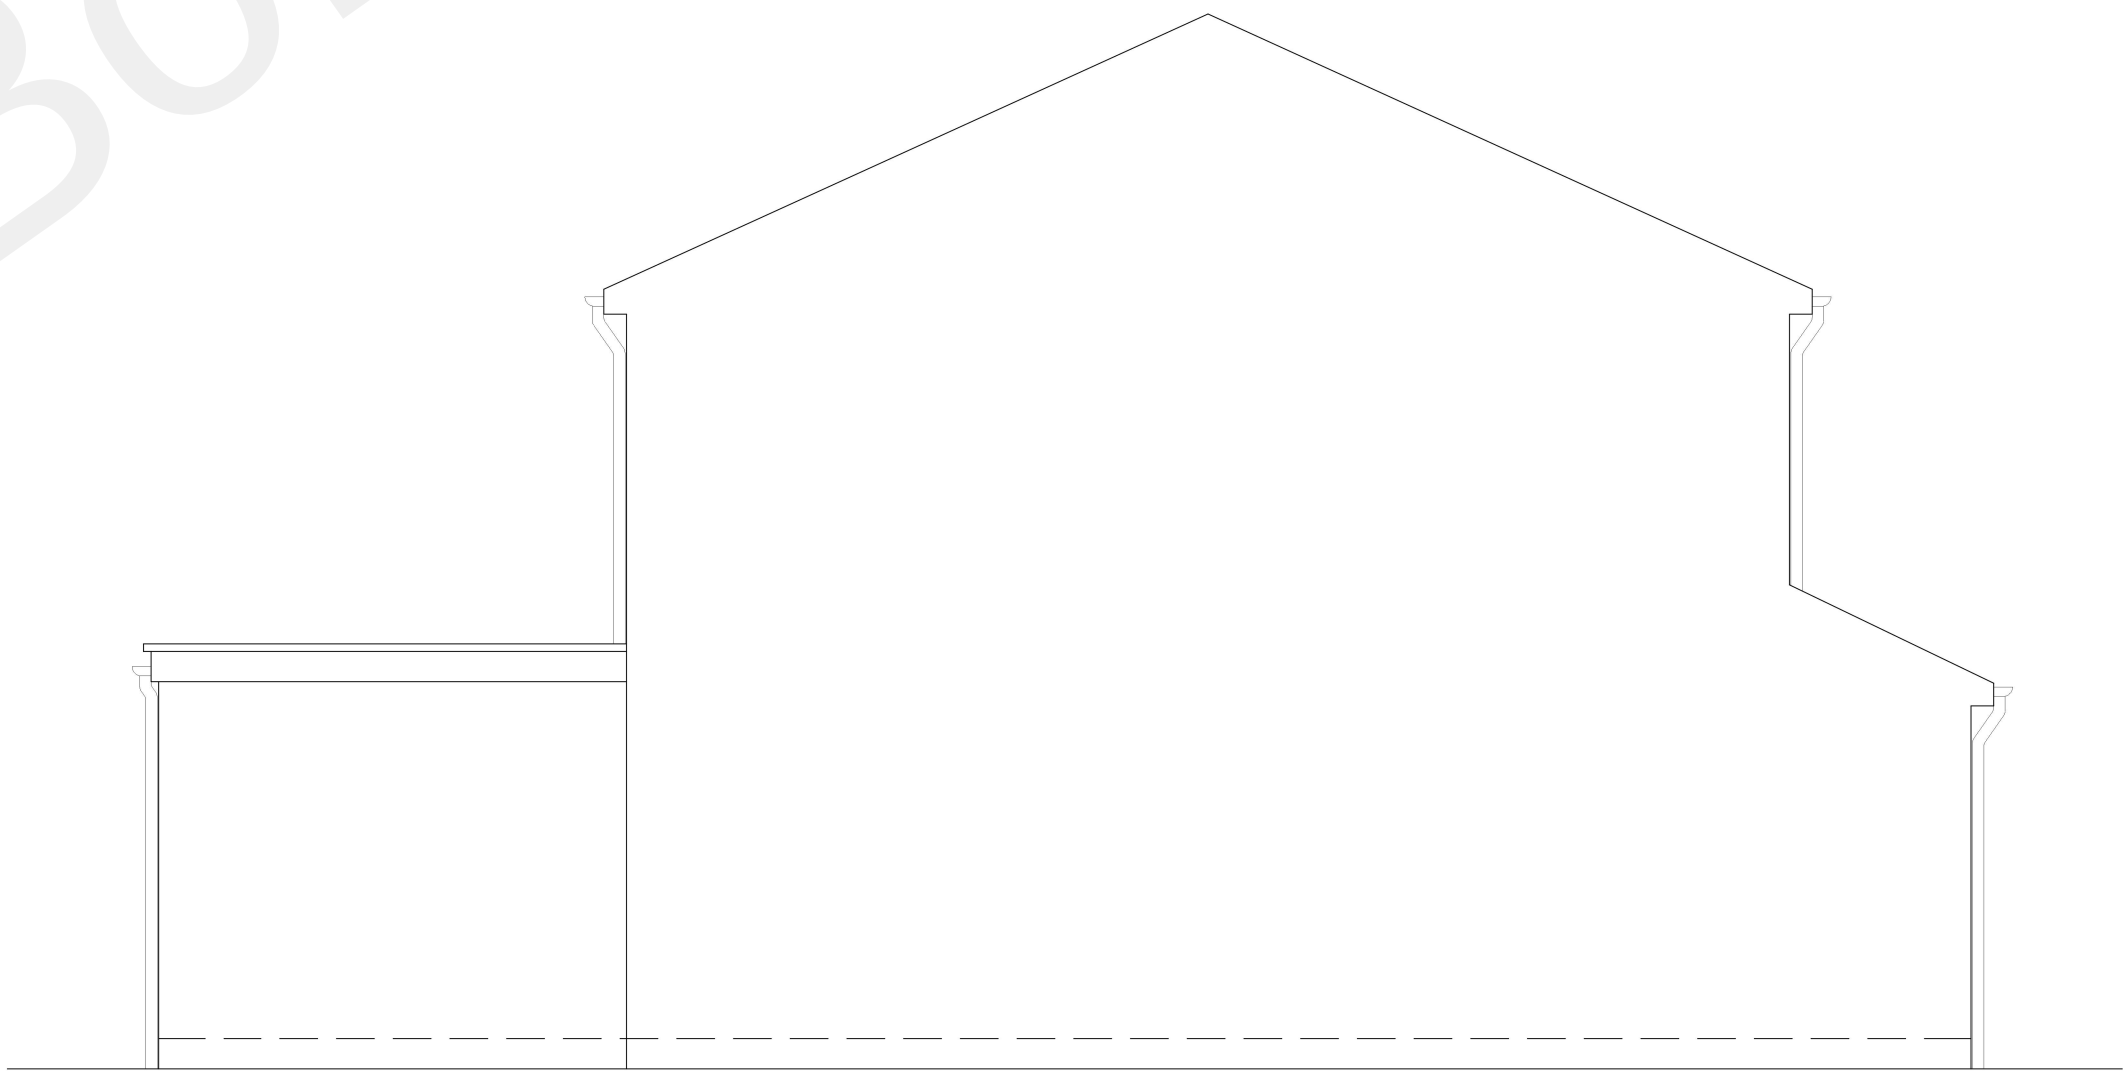

Existing Left Side Elevation