



TENURE: / TBC
LISTED BUILDING: / GRADE II LISTED & CONSERVATION AREA
ADVERTISEMENT CONSENT: / NO
PLANNING CONSENT: / FULL PLANNING
BUILDING CONTROL: / NO

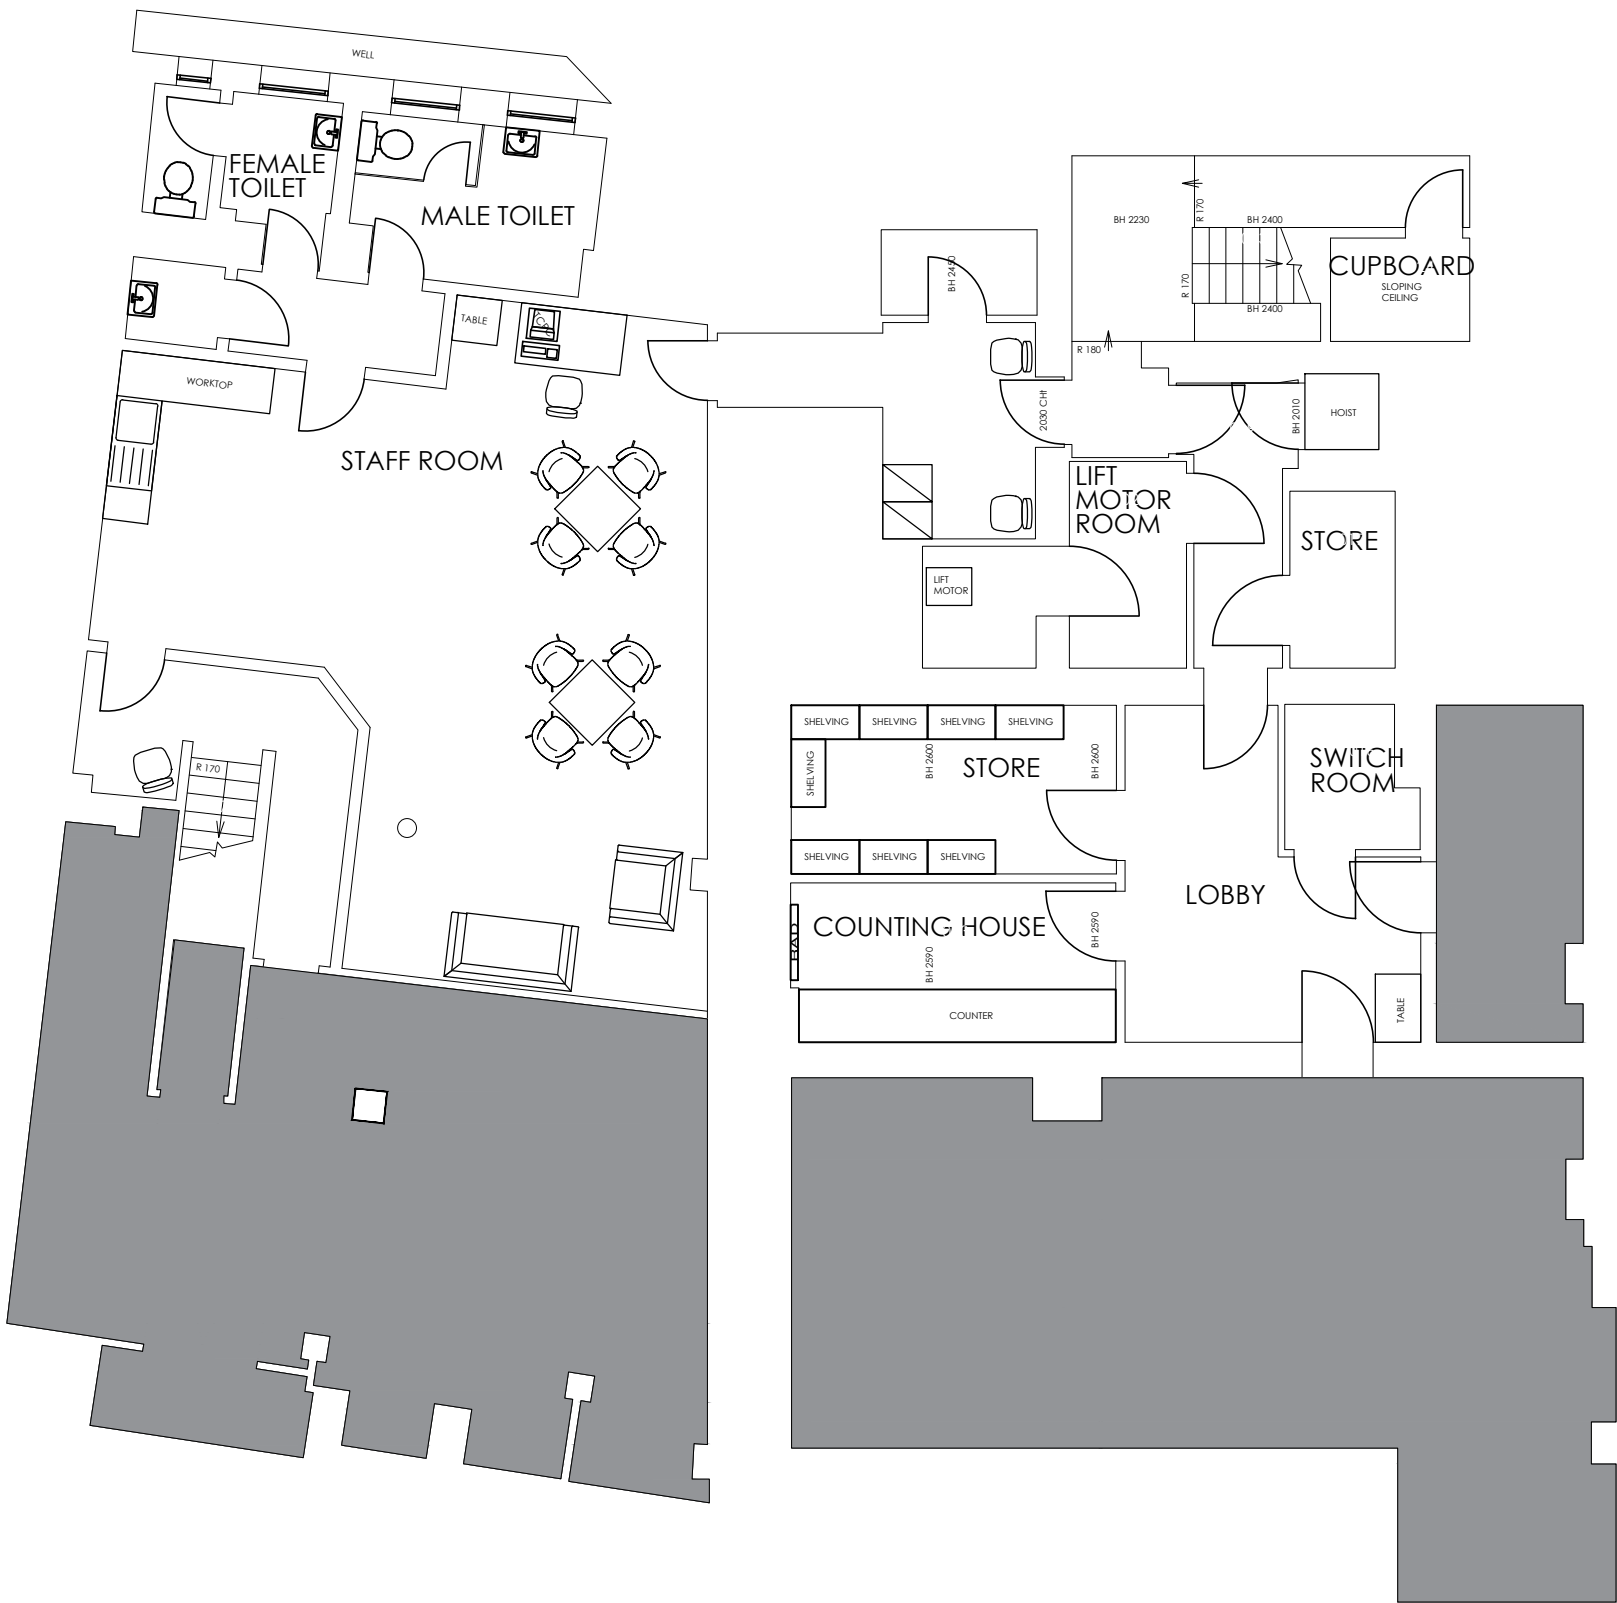

01 | EXISTING BASEMENT FLOOR GA PLAN
scale 1:100

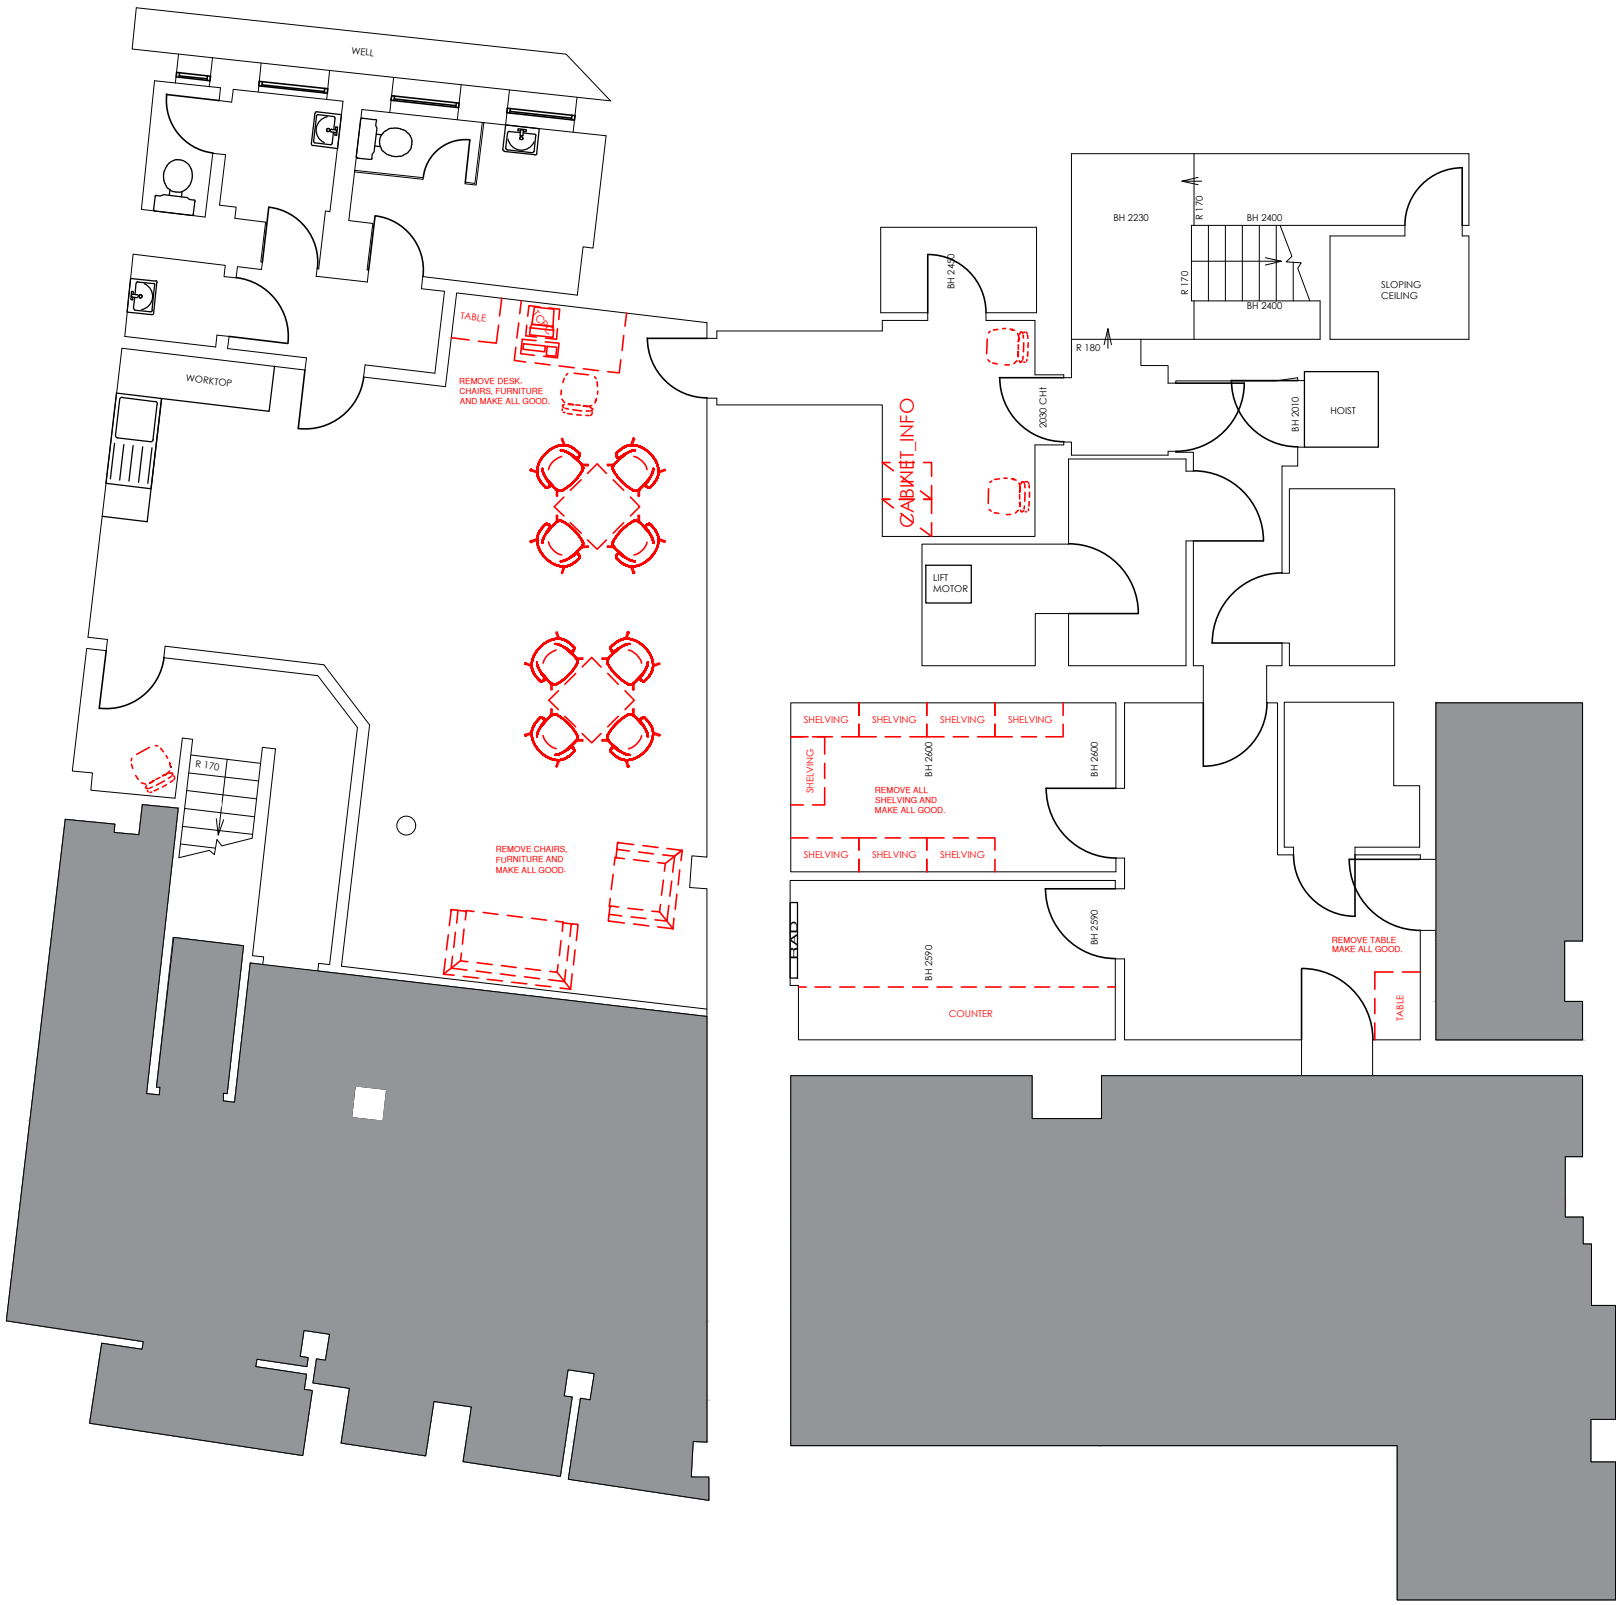

02 | PROPOSED BASEMENT FLOOR GA PLAN
scale 1:100

Property Services
This drawing is the copyright and property of
NatWest Group plc.
It must not be copied or published without written
consent.

Do not scale from this drawing.

spaceinvader

Existing signage, fittings,
furniture, shelving storage
to be demolished /
stripped out.

Secure areas are
hatched for safety.



address
NATWEST GRAVESEND,
30 KING STREET,
GRAVESEND,
DA12 2XX

ref no. sortcode

description
EXISTING & PROPOSED
BASEMENT FLOOR GA PLANS

status
PLANNING

IPMS1	sqm
IPMS2	sqm
IPMS3	sqm
scale	1:100@A1
brand	
dm	CJS
date	17.04.24
rbs drawing number	SID24019-006-102
rev.	/