




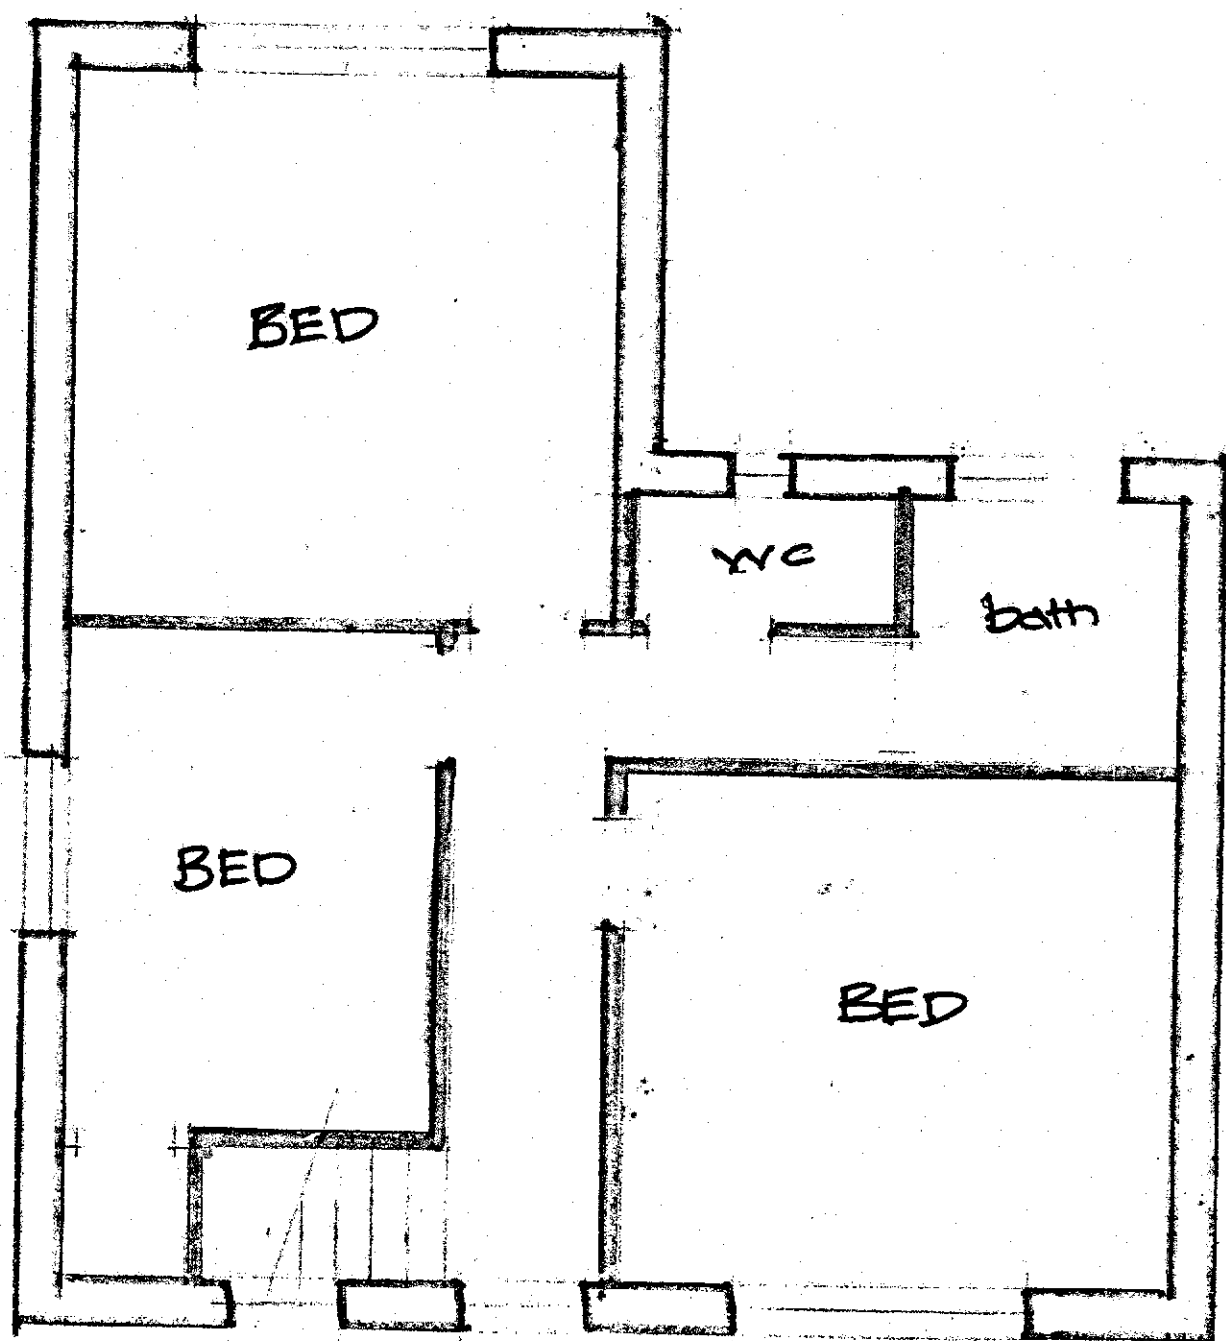


FIRST

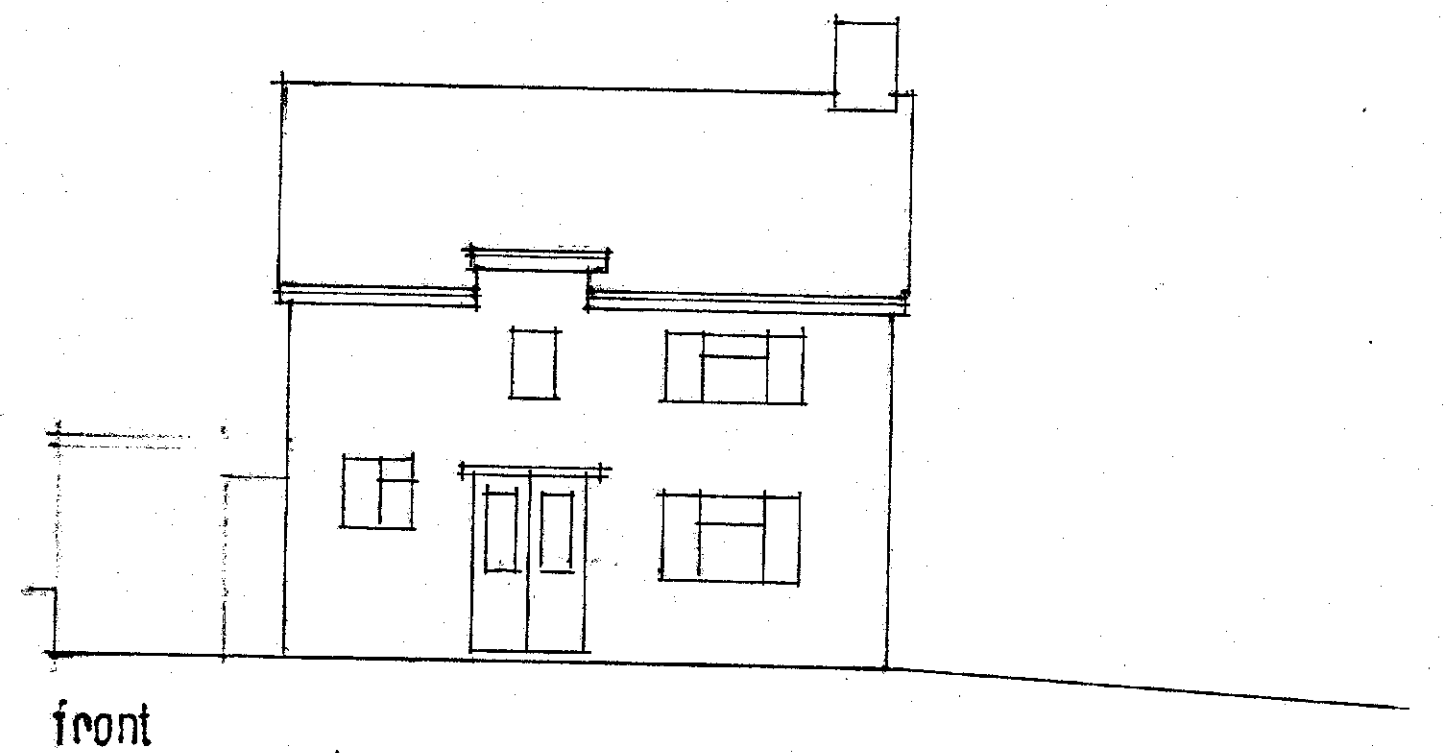


front

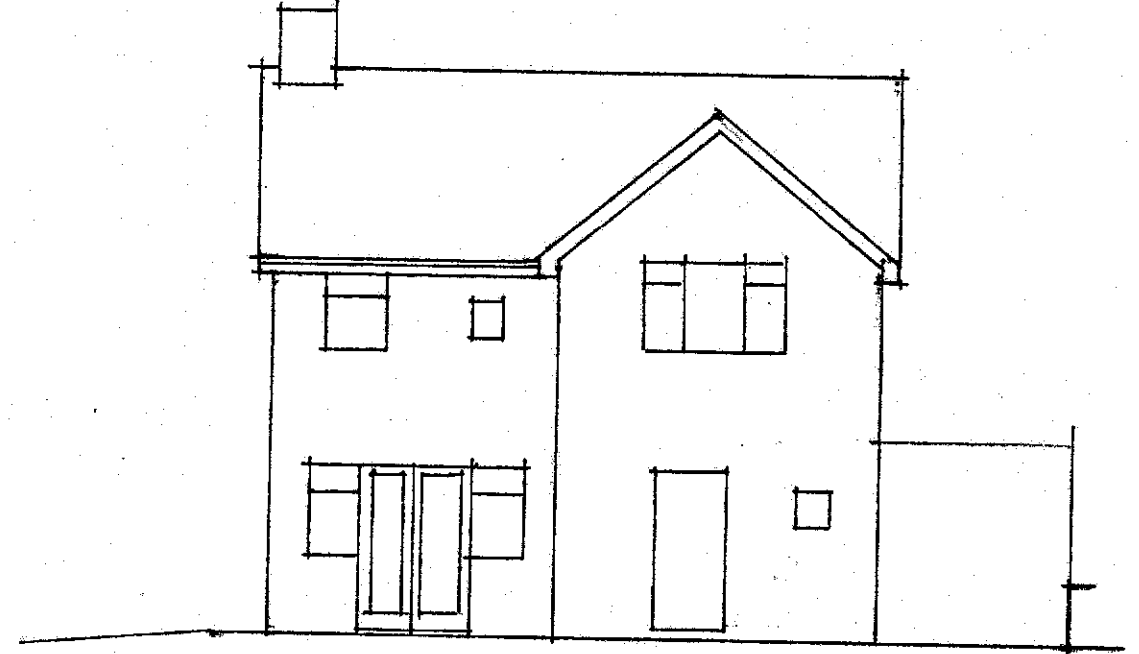


rear

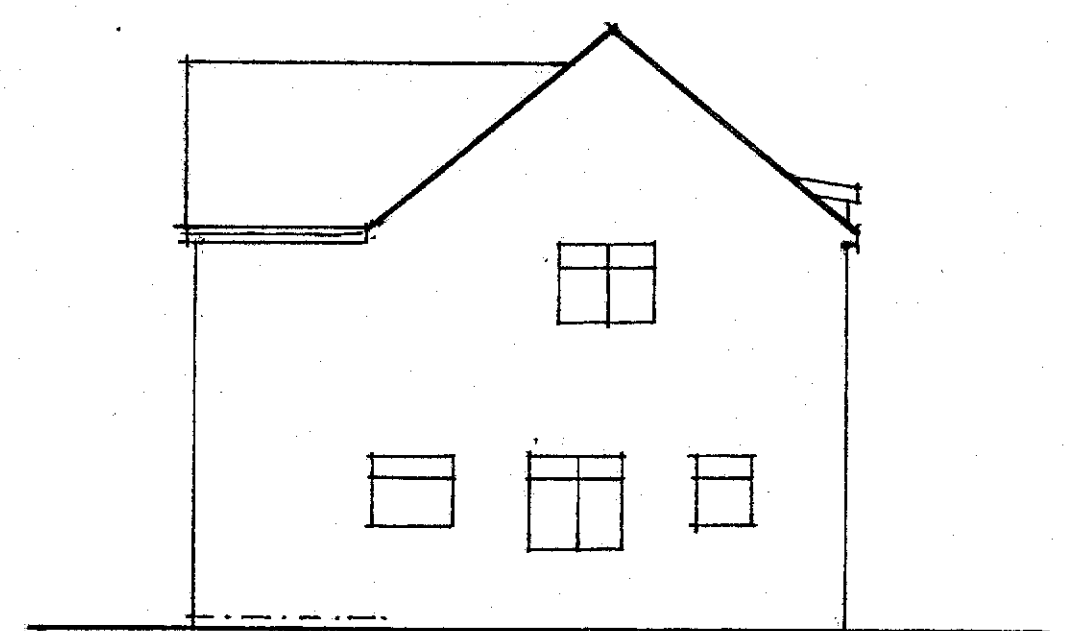


side 63

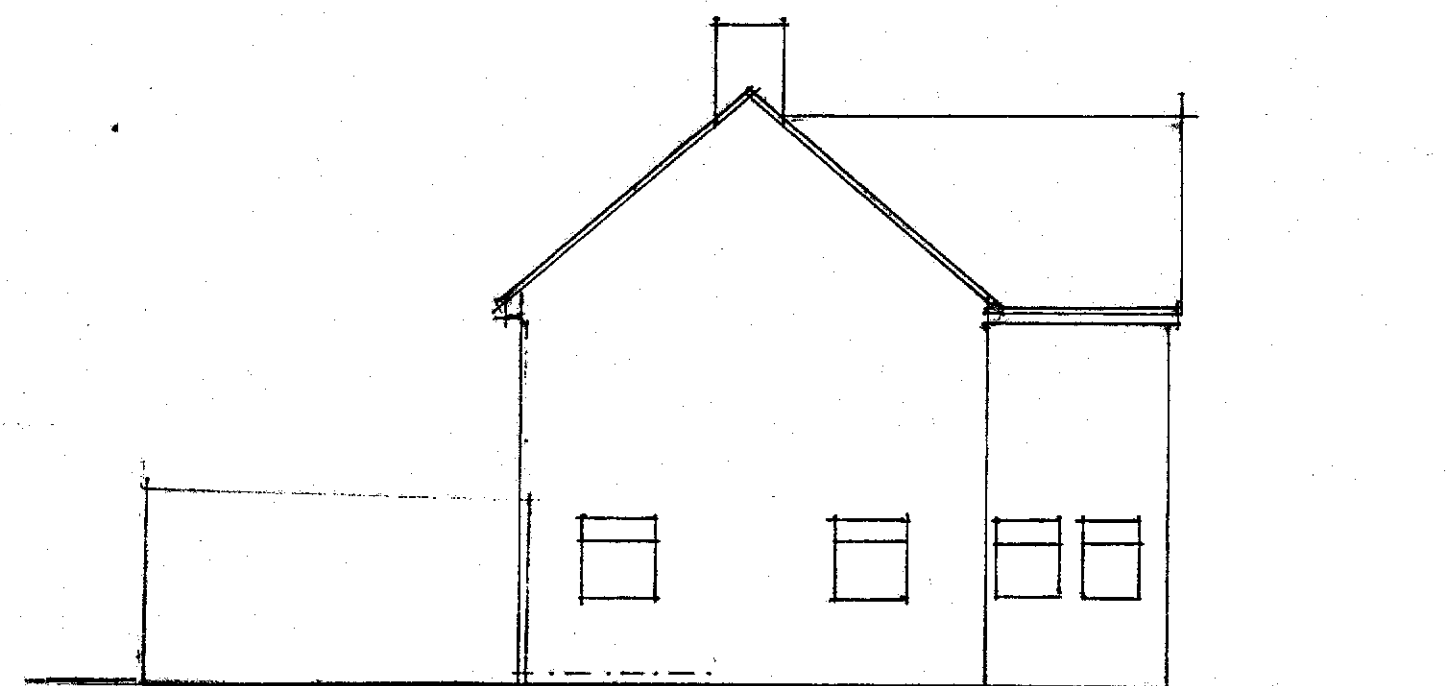



side 67

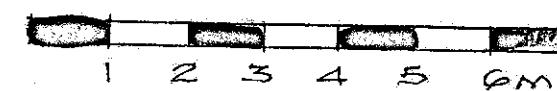

GARAGE
(NOW
REMOVED)

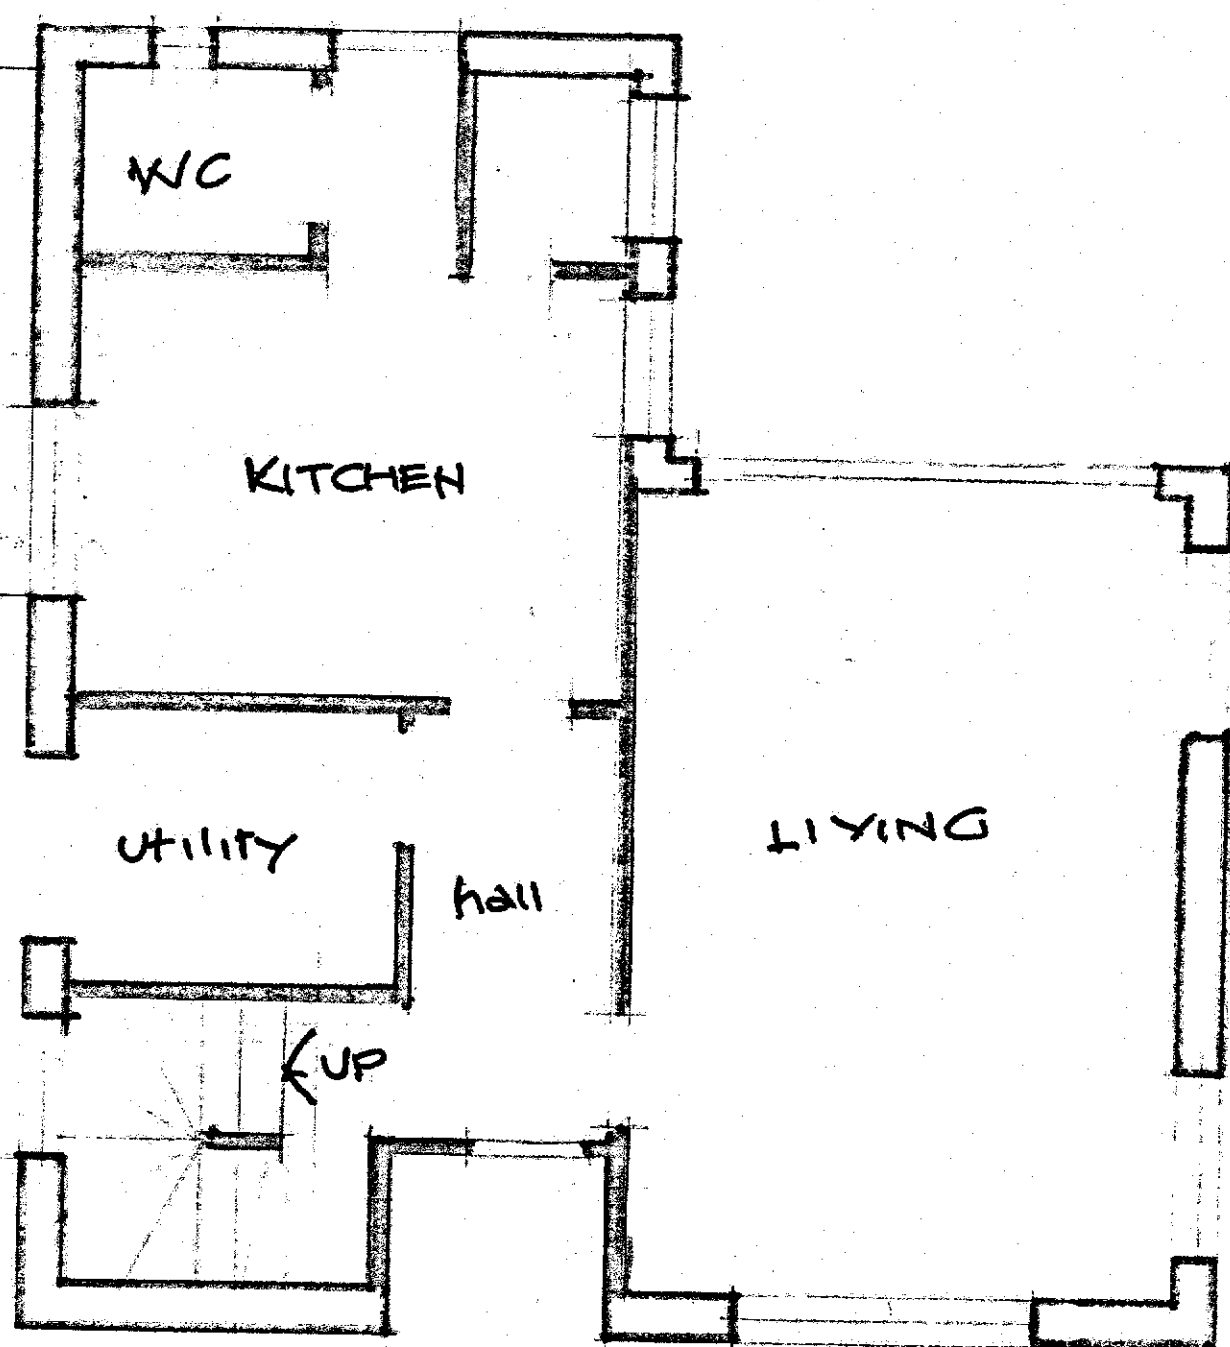

GROUND

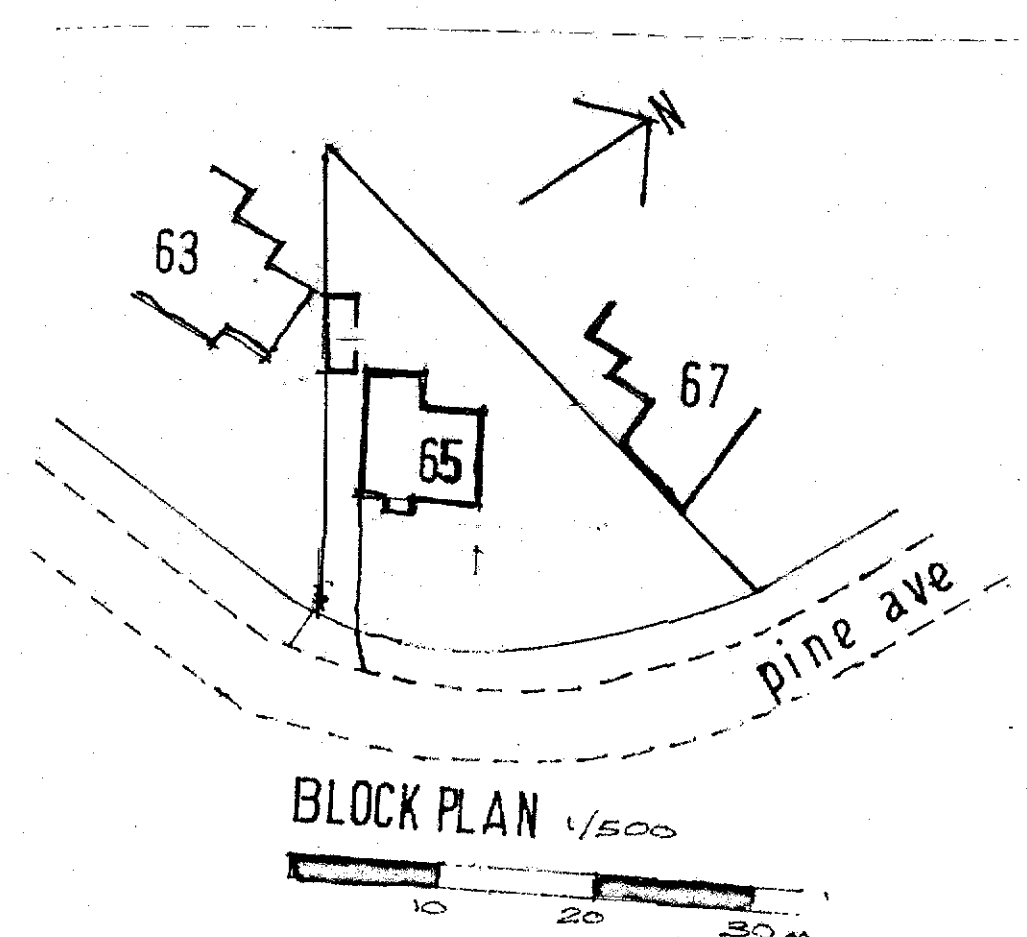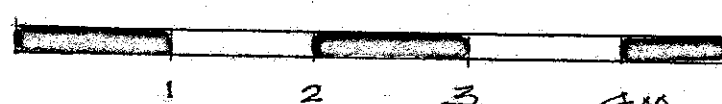

30 APR 2024

20240310

Howard Associates

Parkfield, Rag Hill, Tatsfield, Westerham, Kent TN16 2LS

building design services Telephone: 01539 577004

client

project

65 PINE AVE GRAYSSEND

title

AS EXISTING

H22/113

E

APR 22

1:500+1:100