




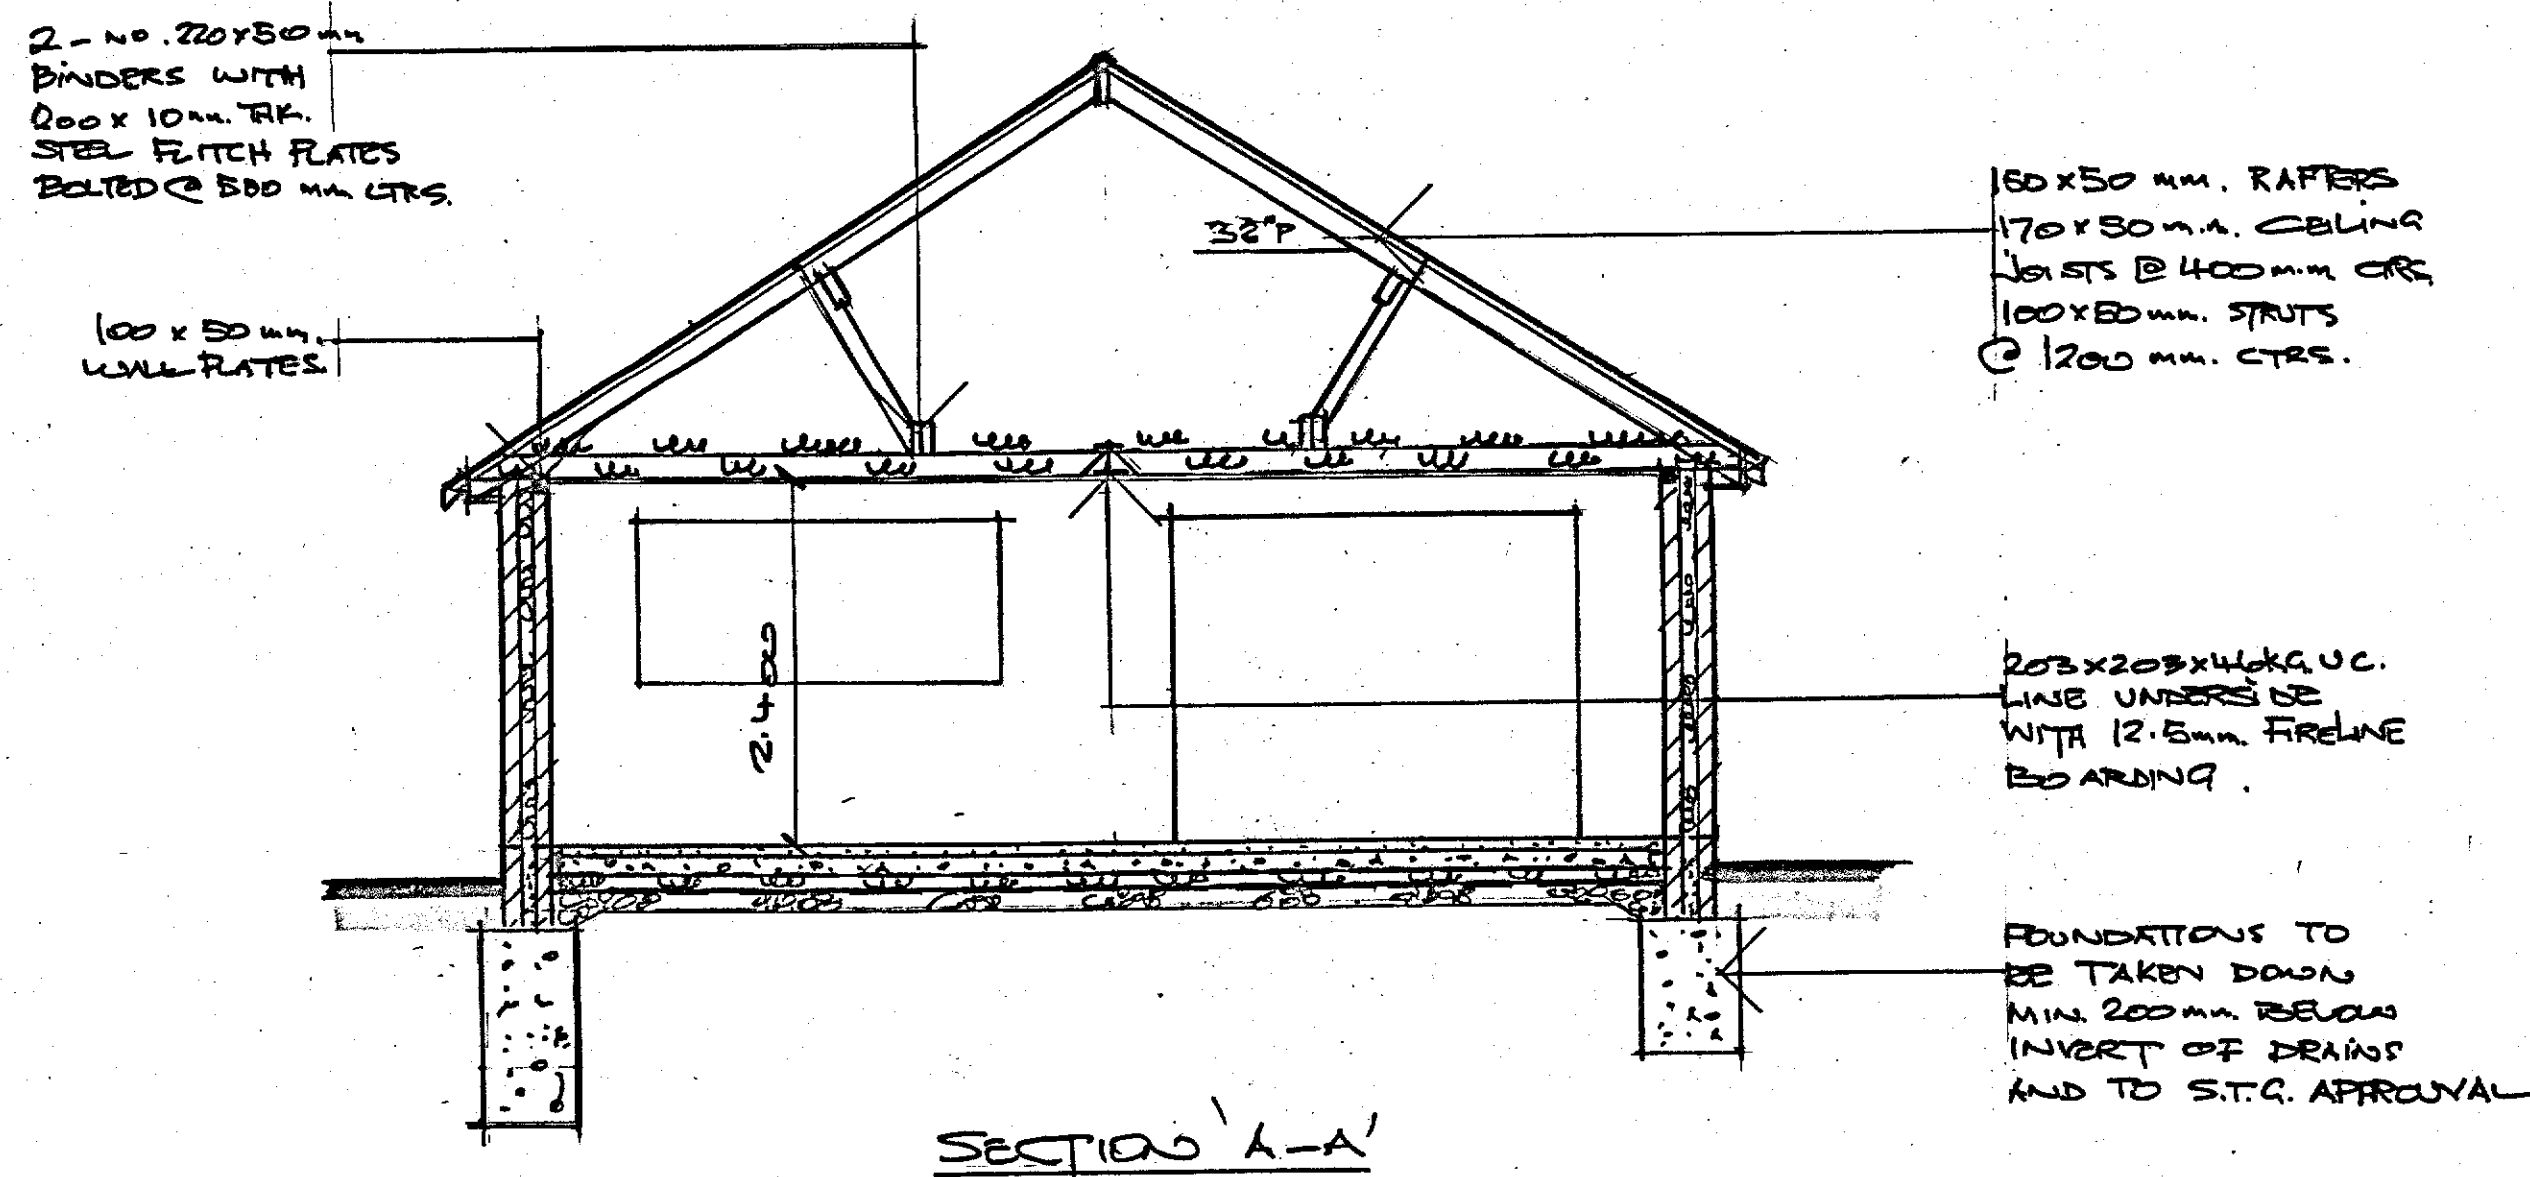

SECTION 'A-A'

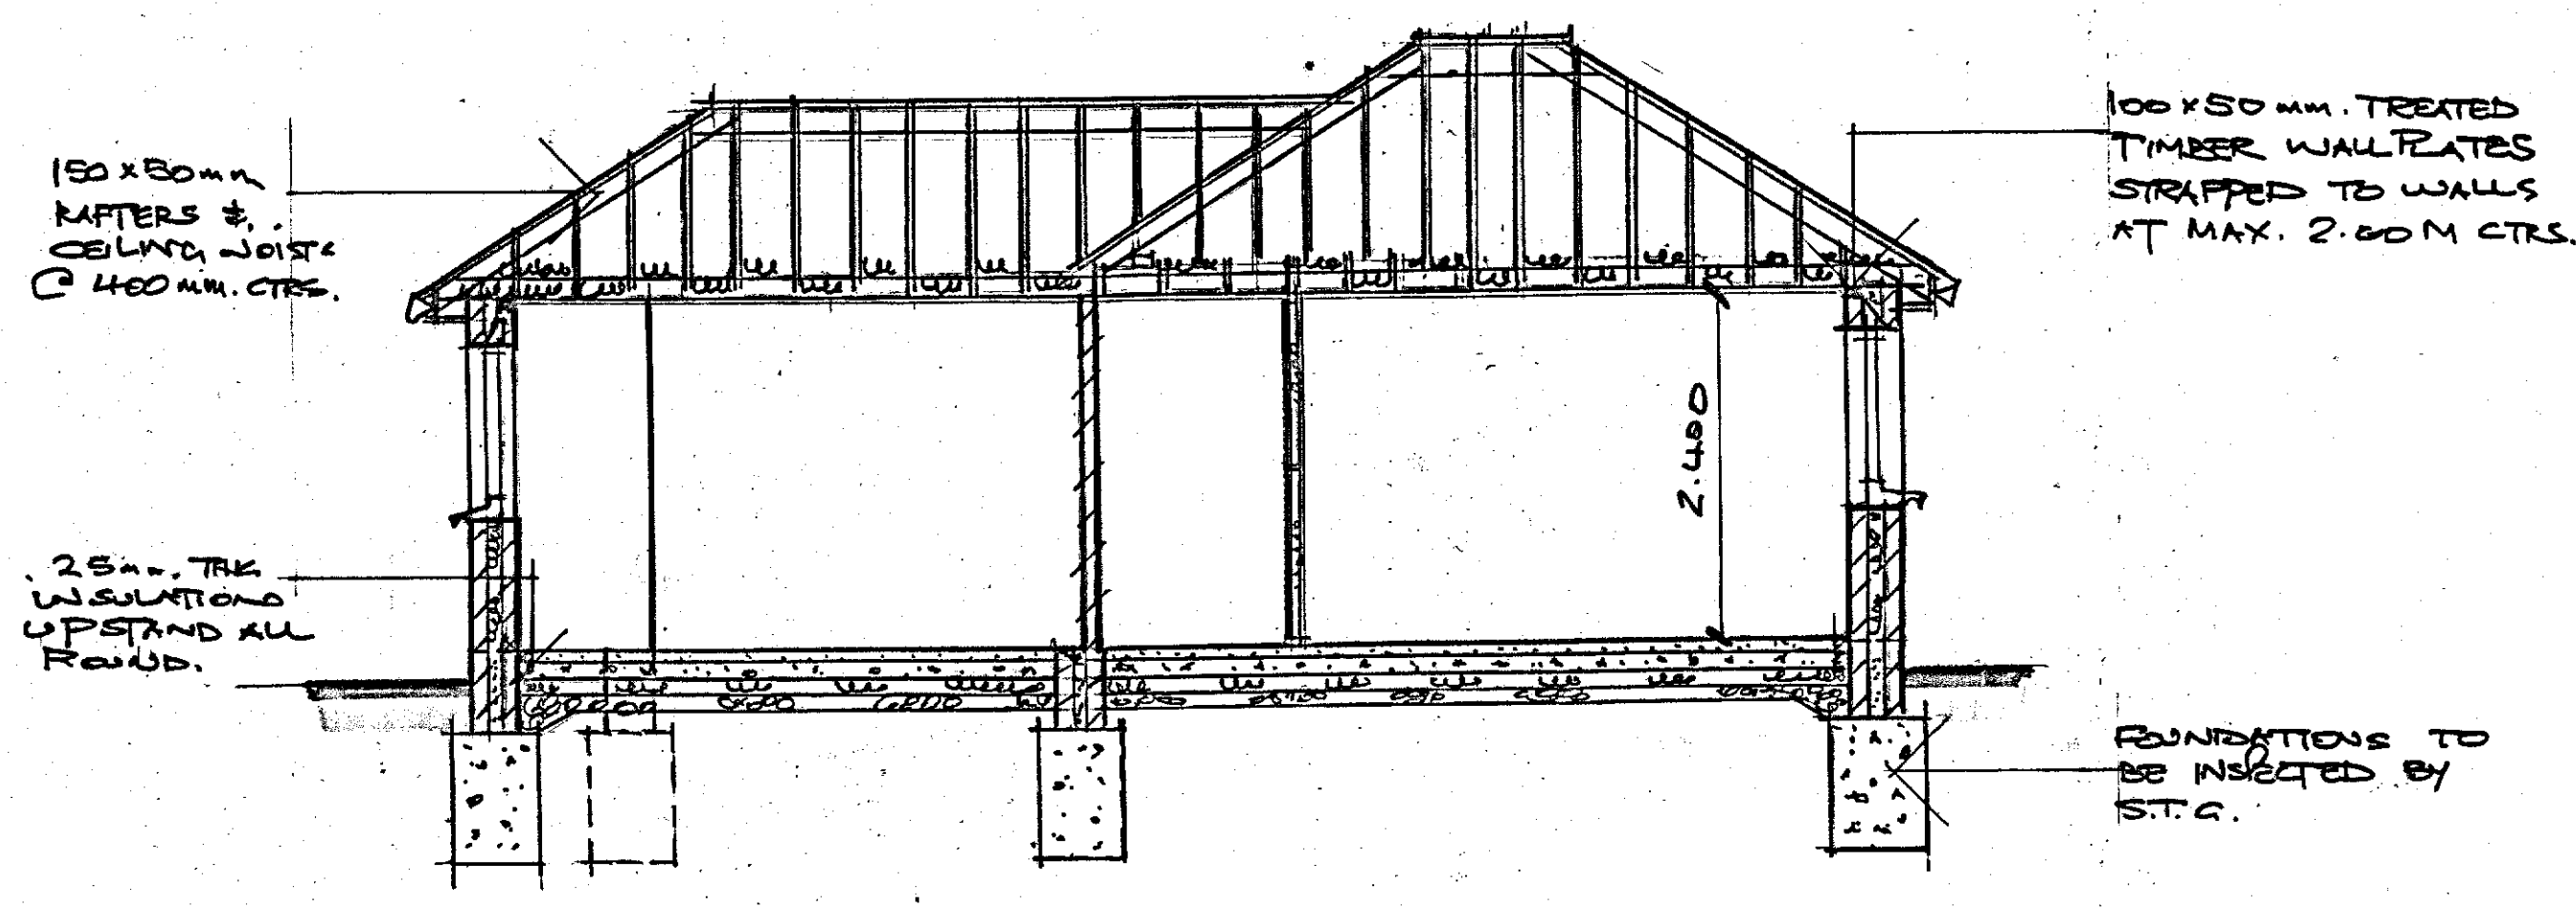

SECTION 'B-B'

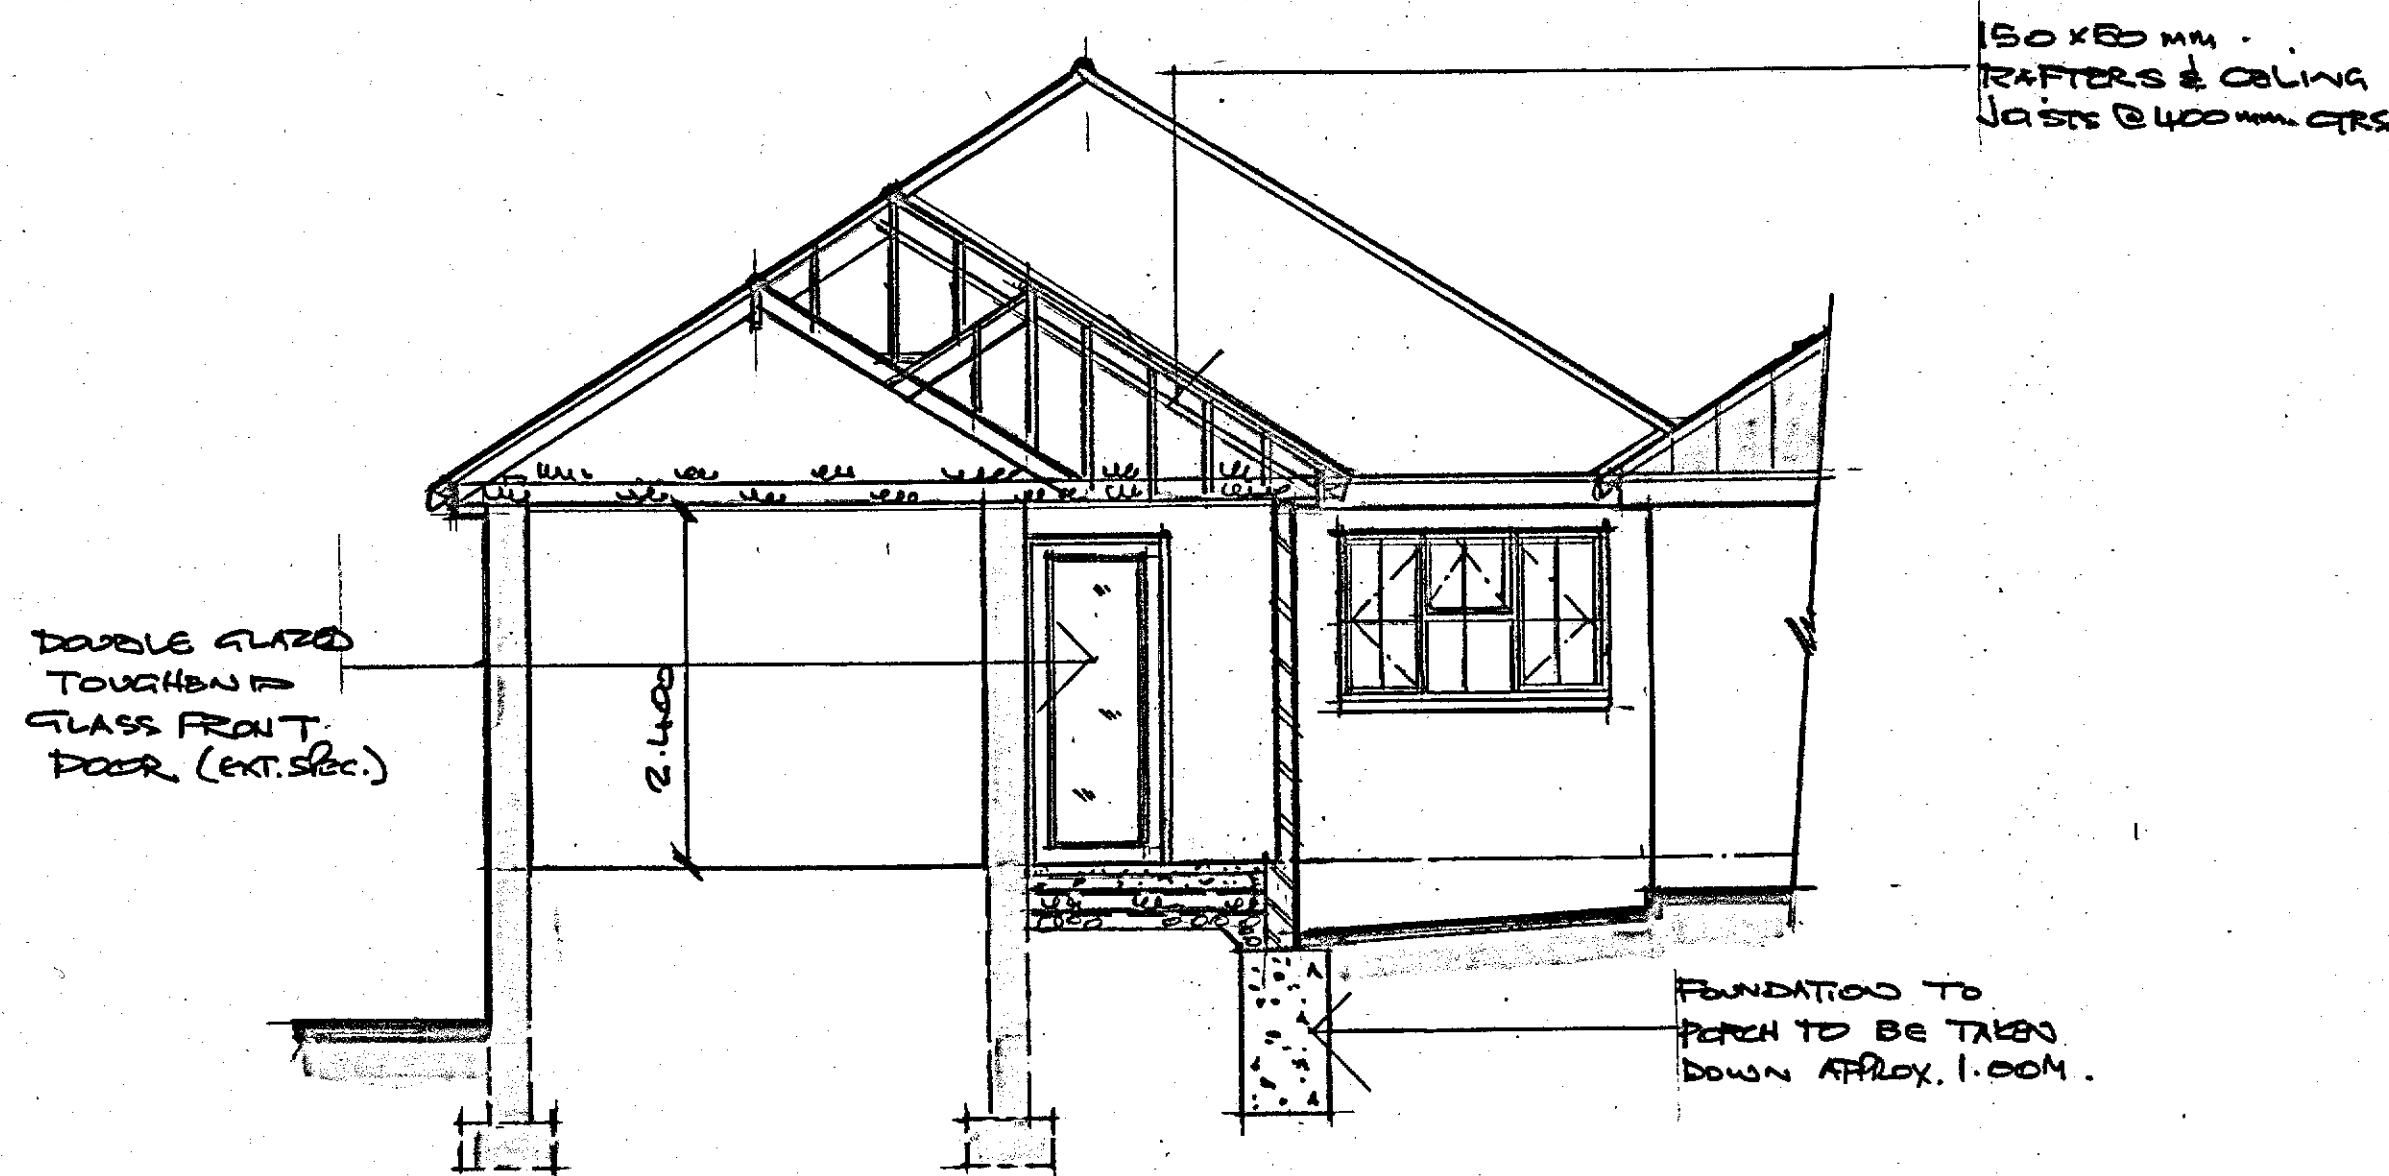

SECTION 'C-C'

- Notes:
1. Verify all dimensions on site before the commencement of any work or preparation of shop drawings.
 2. All building materials, components and workmanship to comply with the appropriate Building Regulations, British Standards and Codes of Practice.
 3. Any discrepancies to be reported to the architectural designer for further instructions before commencement of work.

General Specification:

PLAN

30 APR 2024

20240398

0 1 2 3 4 5m

Scale 1:50

Rev.	
Job Title	PROPOSED EXTENSIONS AND IMPROVEMENTS TO FRONT/SIDE & REAR OF ARCADIA ROAD, ISEAD RISE, GRAVESEND, KENT DA13 9EH
Client	MR. G. BOWMAN & MR. J. FREEMAN
Dwg Title	
Scale	1:50
Date	APRIL 2024
C & B Designs Architectural Designers & Consultants 12 St. Margarets Drive Wingham Kent ME8 0NR Medway: 01634 261818	
Dwg No.	CB 3231.04
© COPYRIGHT C & B DESIGNS	