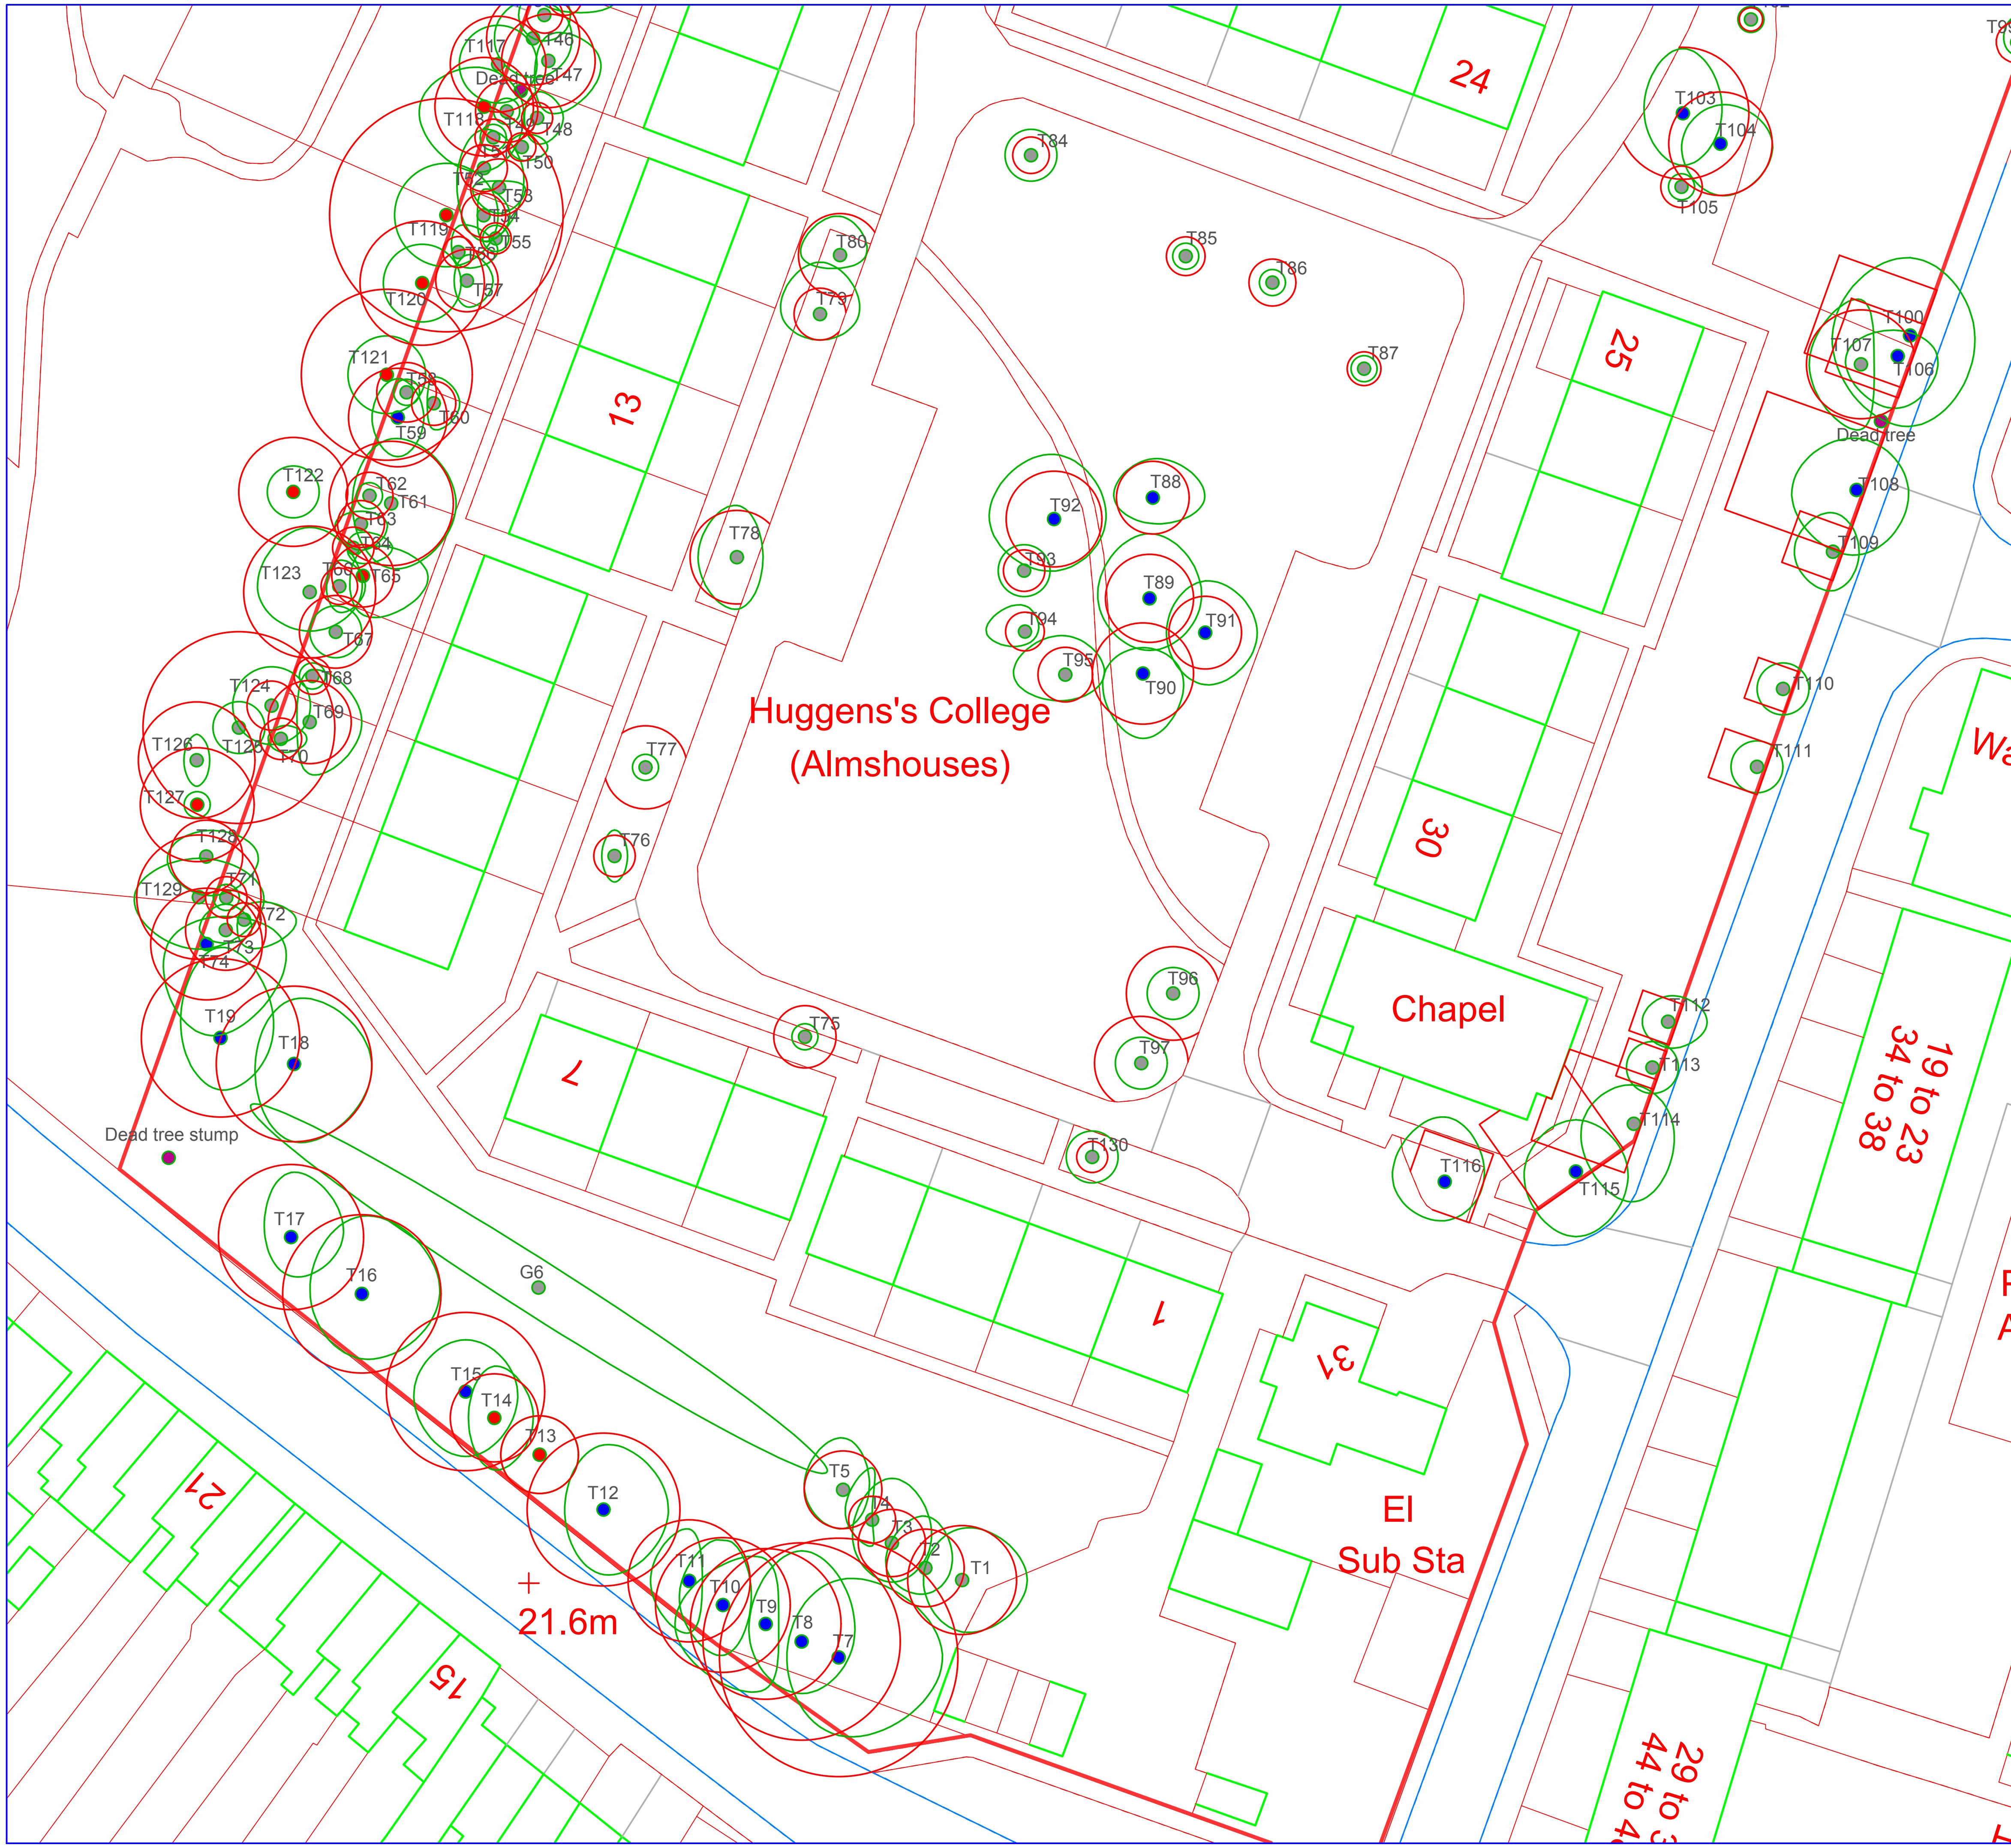

Notes

1. This plan should be displayed in colour – Do not rely on a monochrome copy of this plan

2. Dimensions are in metres unless stated otherwise

Key:

- Cat A Tree
- Cat B Tree
- Cat C Tree
- Cat U Tree
- Dead Tree
- Canopy Spread
- Root Protection Area
- Adjusted Root Protection Area

REV	DESCRIPTION	DATE	BY	CHKD

Invicta Arboriculture
Tree and Woodland Consultancy

Project

Huggens College
College Road, Northfleet
Kent, DA11 9DL

Drawing Title

Tree Constriants Plan

ORIGINAL DRAWING SIZE A3

Drawn: DS	Checked: DS	Date: 19/03/2024

Scale	Drawing Number	Rev
1:500@A3	TCP001	A