
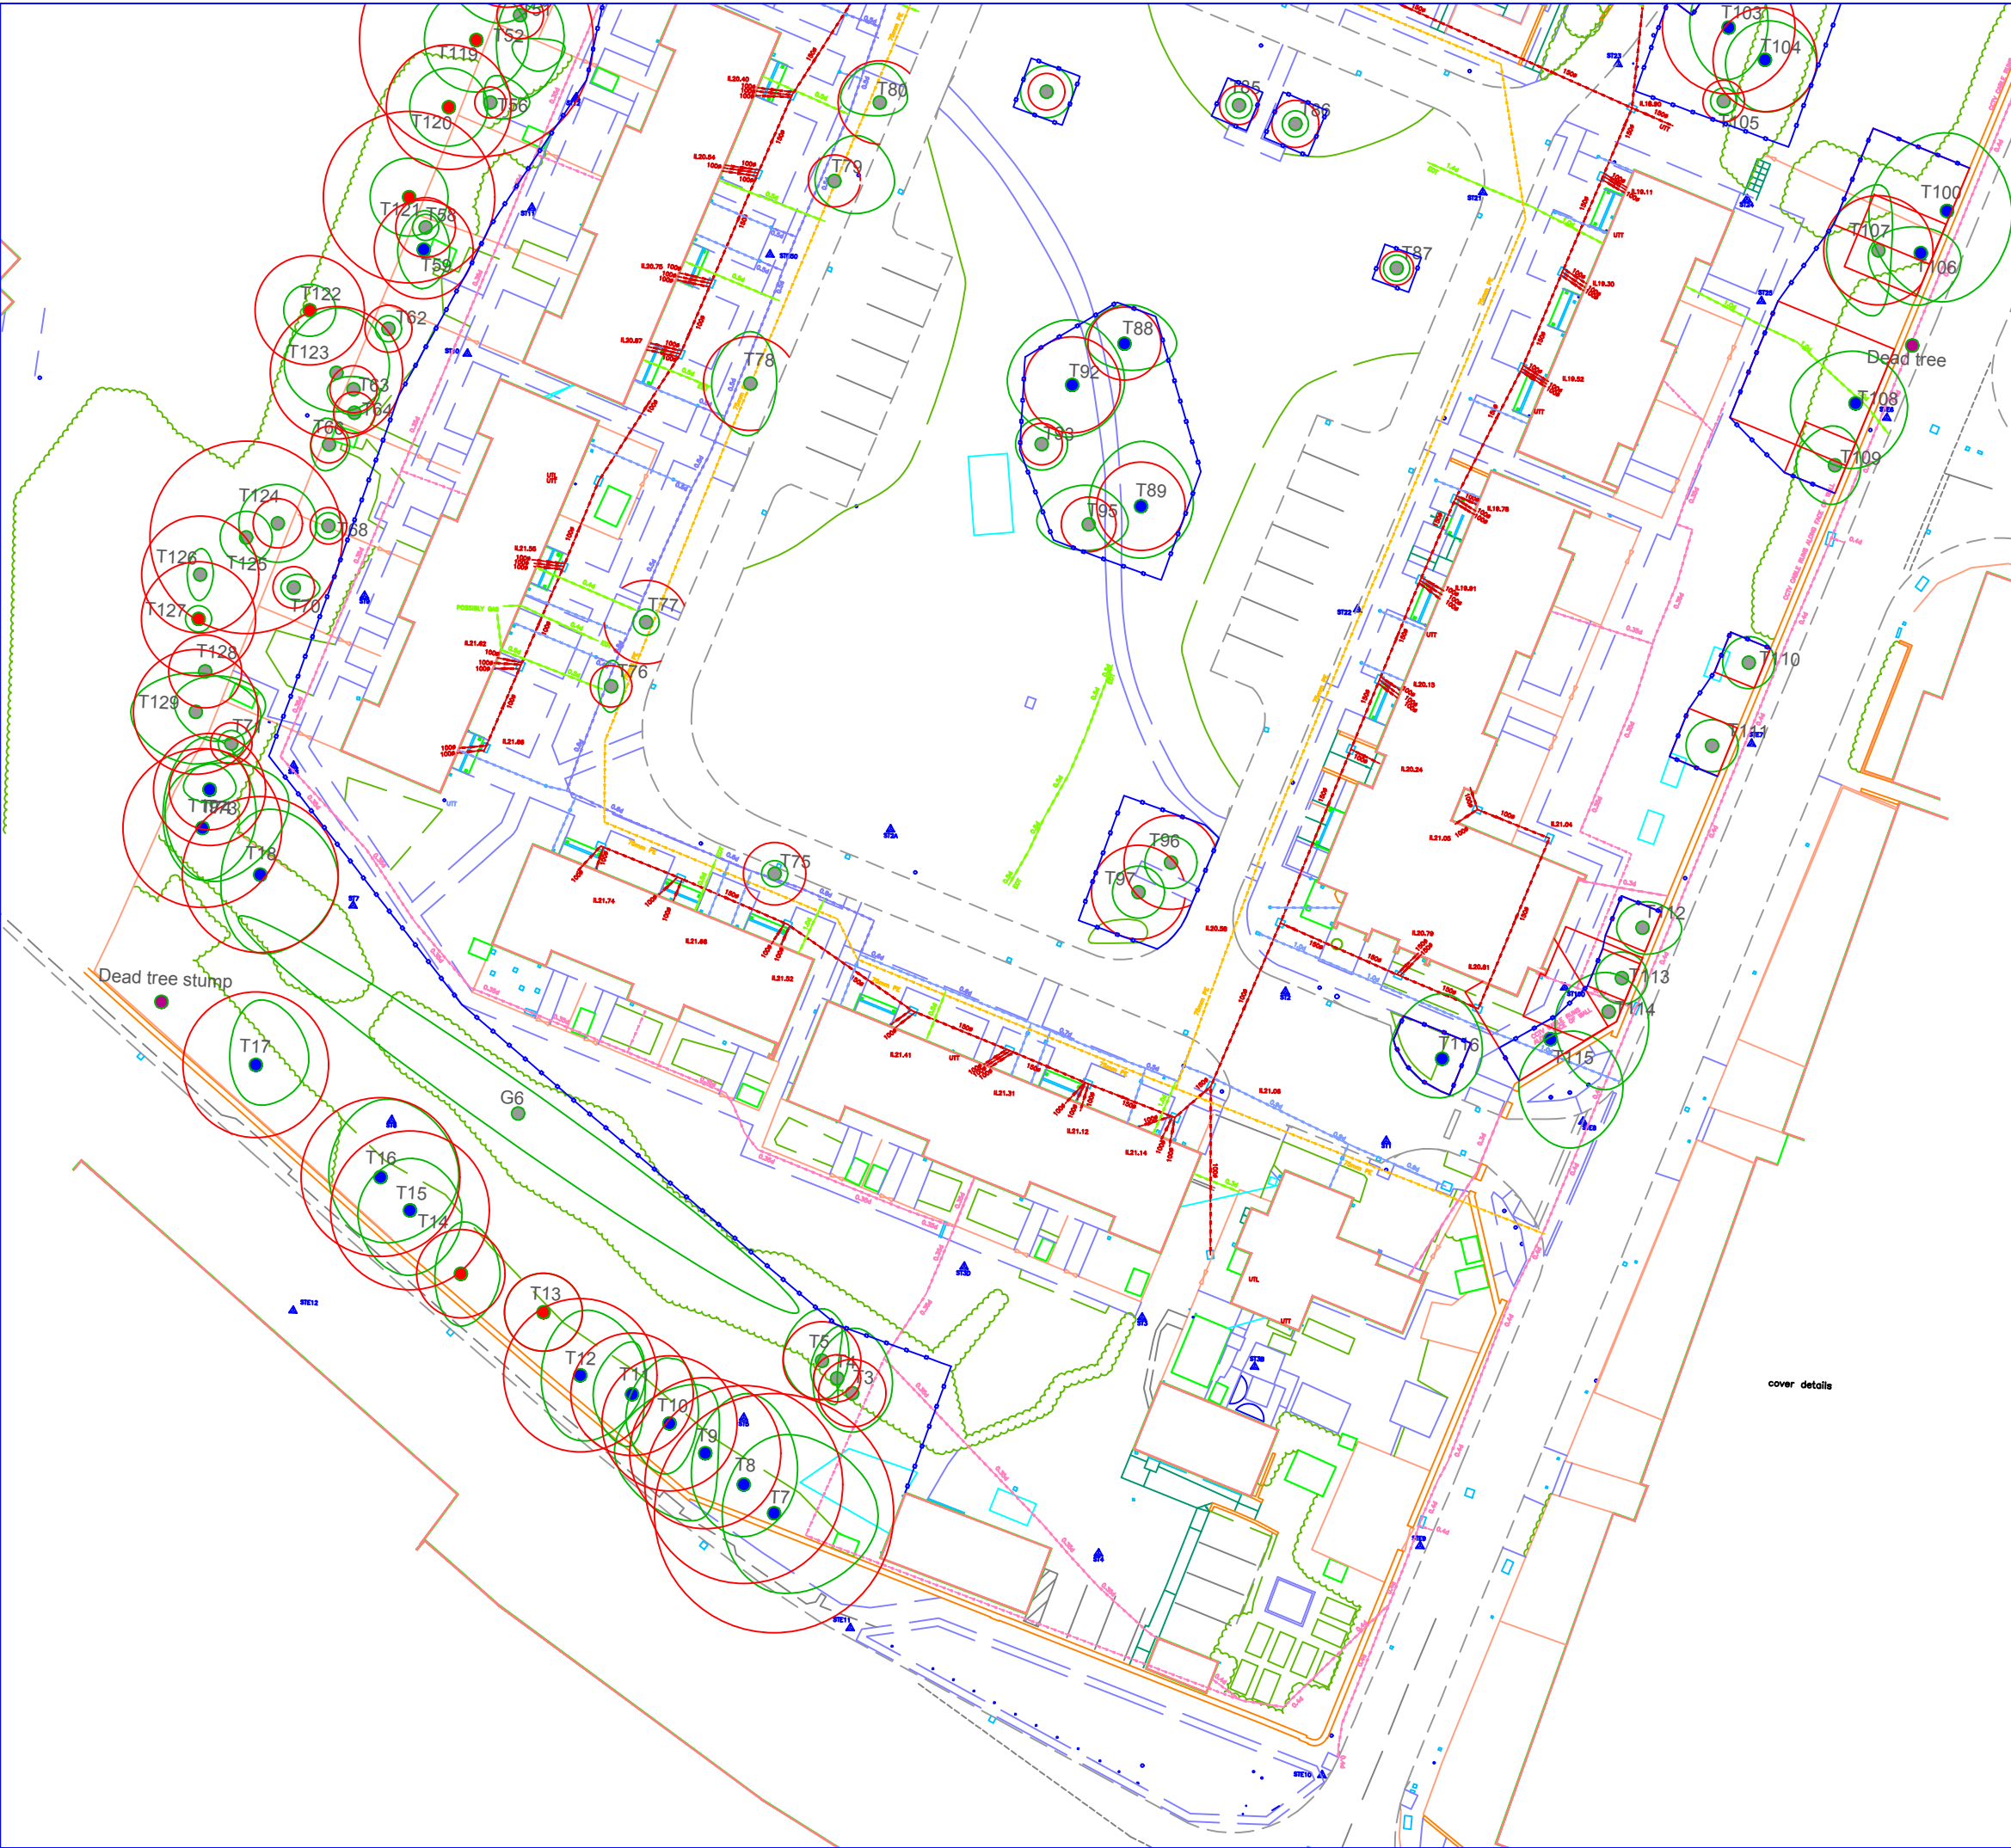
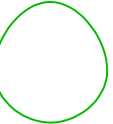
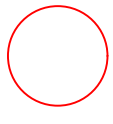


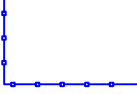

Notes

1. This drawing should be displayed in colour. Do not rely on a monochrome copy of this plan
2. Dimensions are in metres unless stated otherwise

Key:

-  Cat A Tree
-  Cat B Tree
-  Cat C Tree
-  Cat U Tree
-  Canopy Spread
-  Root Protection Area
-  Protective fencing

REV	DESCRIPTION	DATE	BY	CHKD
 Invicta Arboriculture Tree and Woodland Consultancy				
Project		Huggens College College Road, Northfleet Kent, DA11 9DL		
Drawing Title		Tree protection plan - Demolition		
ORIGINAL DRAWING SIZE A3				
Drawn: DS		Checked: DS	Date: 20/03/2024	
Scale 1:500@A3		Drawing Number TPPD001		Rev A