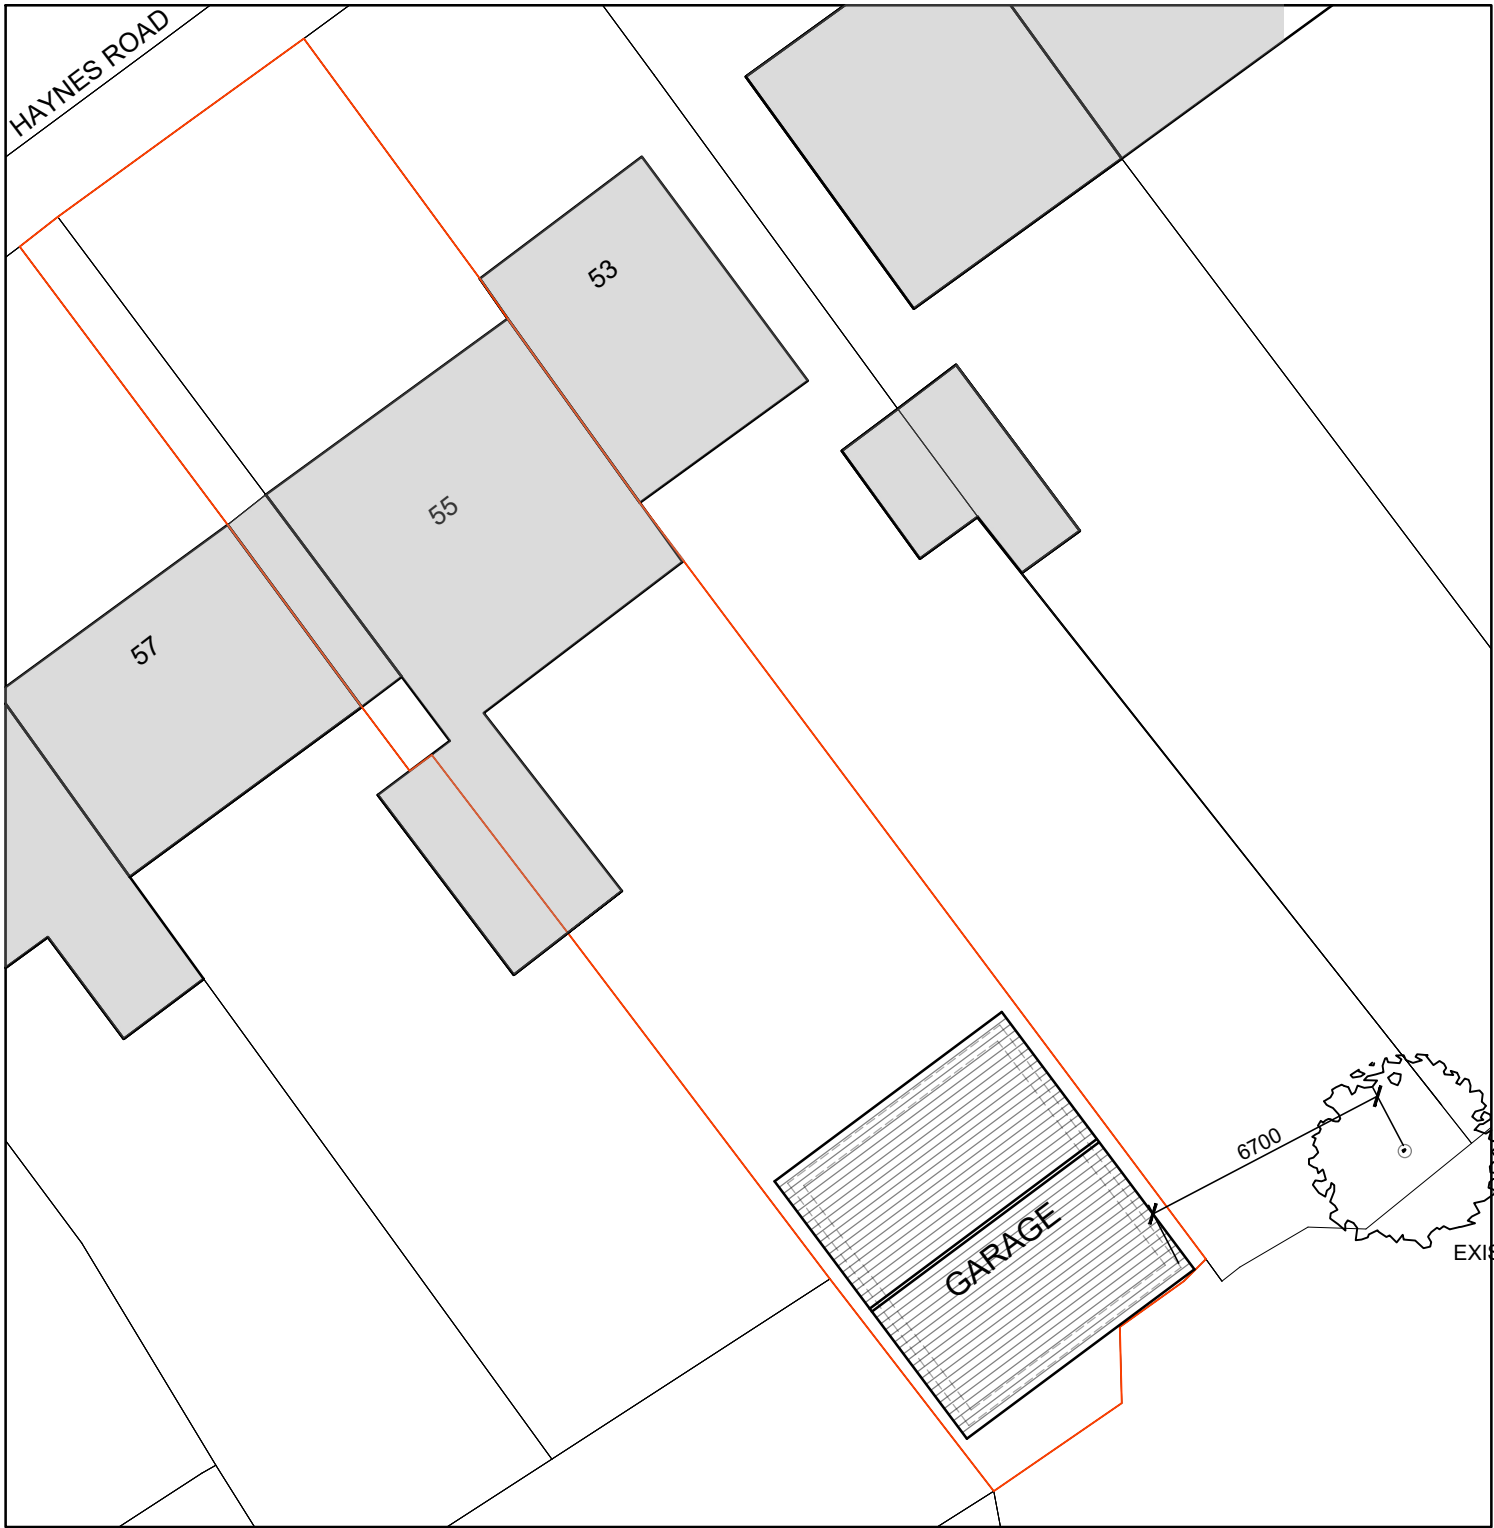


Date	No	Revision
Penfold Project Services		
Epmarket, Wrotham Road, Meopham, Kent, DA13 0JH Telephone: 01474 816690 e-mail: apenfold448@btinternet.com		
Job Title: 55 HAYNES ROAD NORTHFLEET KENT DA11 7HZ		
Dwg Title: BLOCK PLAN AS PROPOSED		
Scale:	1:200 @ A3	
Dwg No.:	03	
Date:	March 2025	