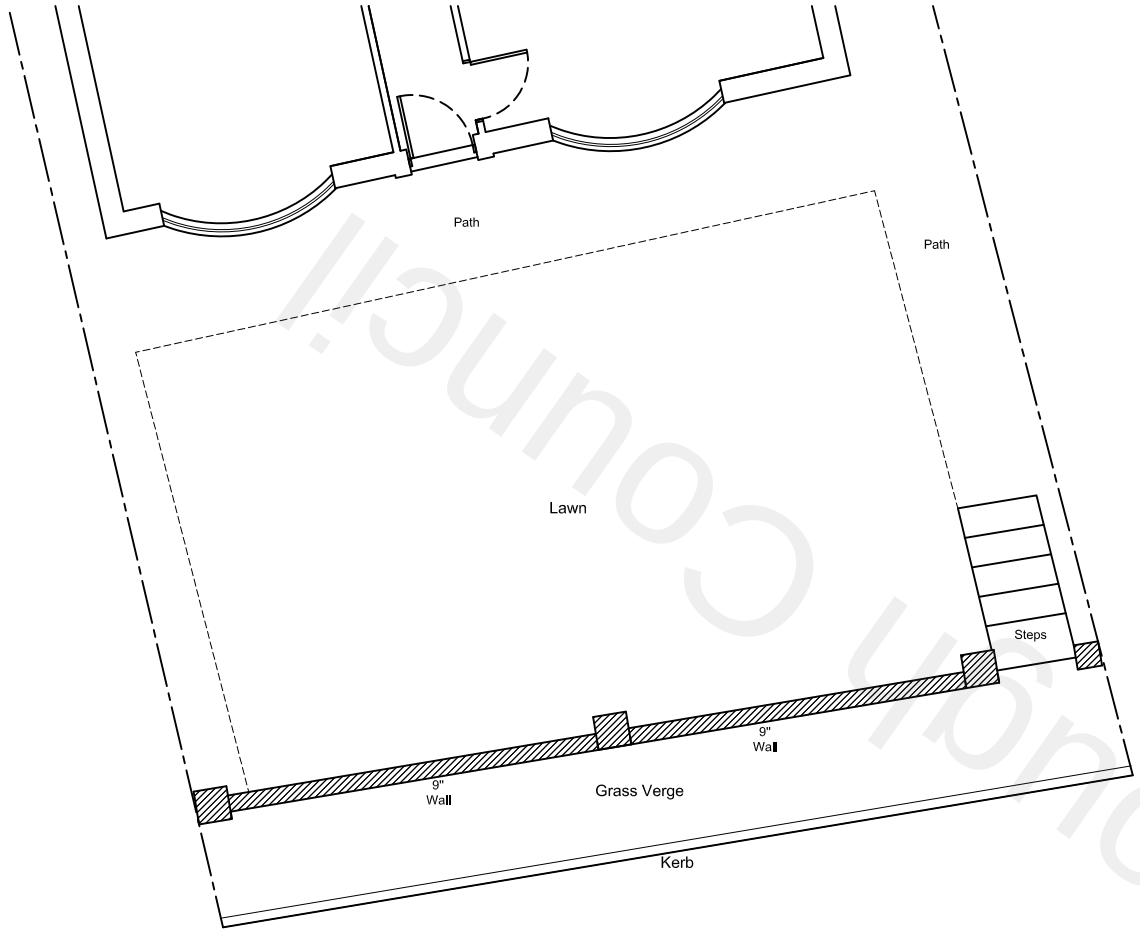

Existing Frontage Plan
1.100

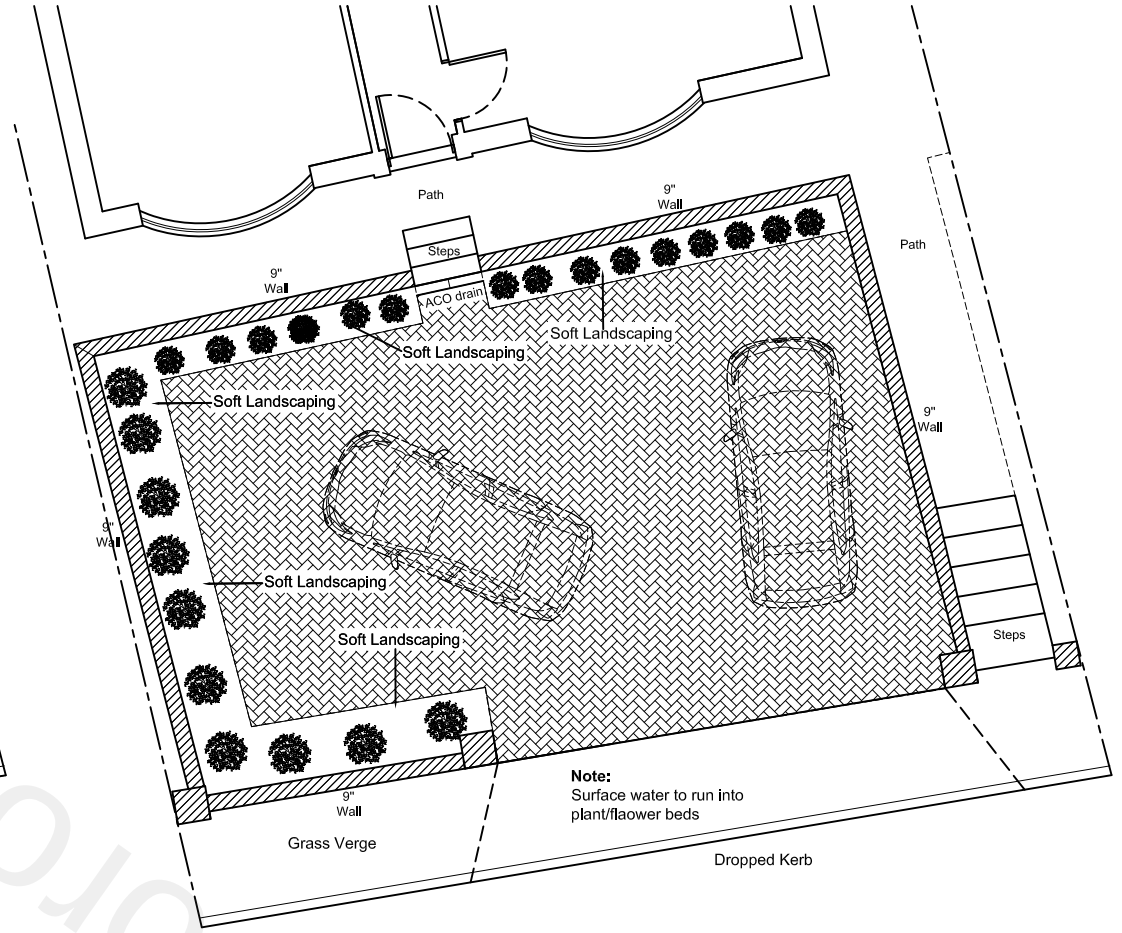

Proposed Frontage Plan
1.100

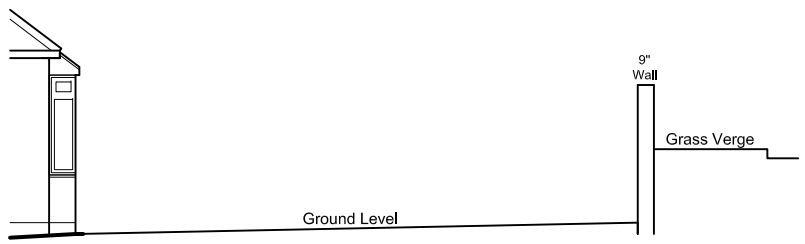

Existing Section
1.100

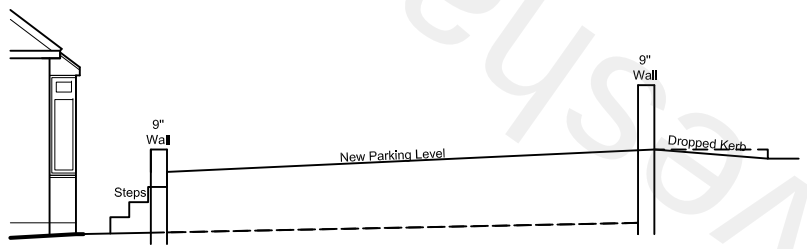

Proposed Section
1.100

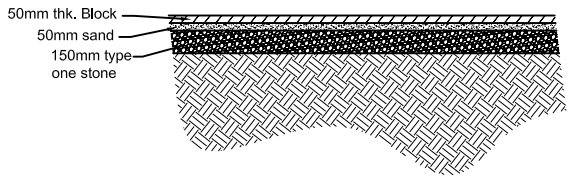

Materials detail
1.50

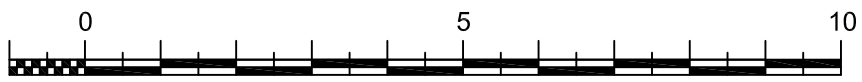

Scale 1:100

Scale 1:50

Notes.

Designed by:

CRE8ROOM LTD
ARCHITECTURAL SERVICES

30 Boxley Road
Chatham
Kent ME5 9LF
Tel - 07767 338389

No.	Revision/Issue

Client/Project Name and Address

Jamie Beaumont

4 Walmers Avenue
Higham
Kent ME3 7EJ

Proposal:

Front Parking

Drawn by: M.Ripley	Drawing Number:
Date: 19/11/2021	Sheet:
Scale: 1:50-1:100 @ A3	

Gravesham Borough Council