




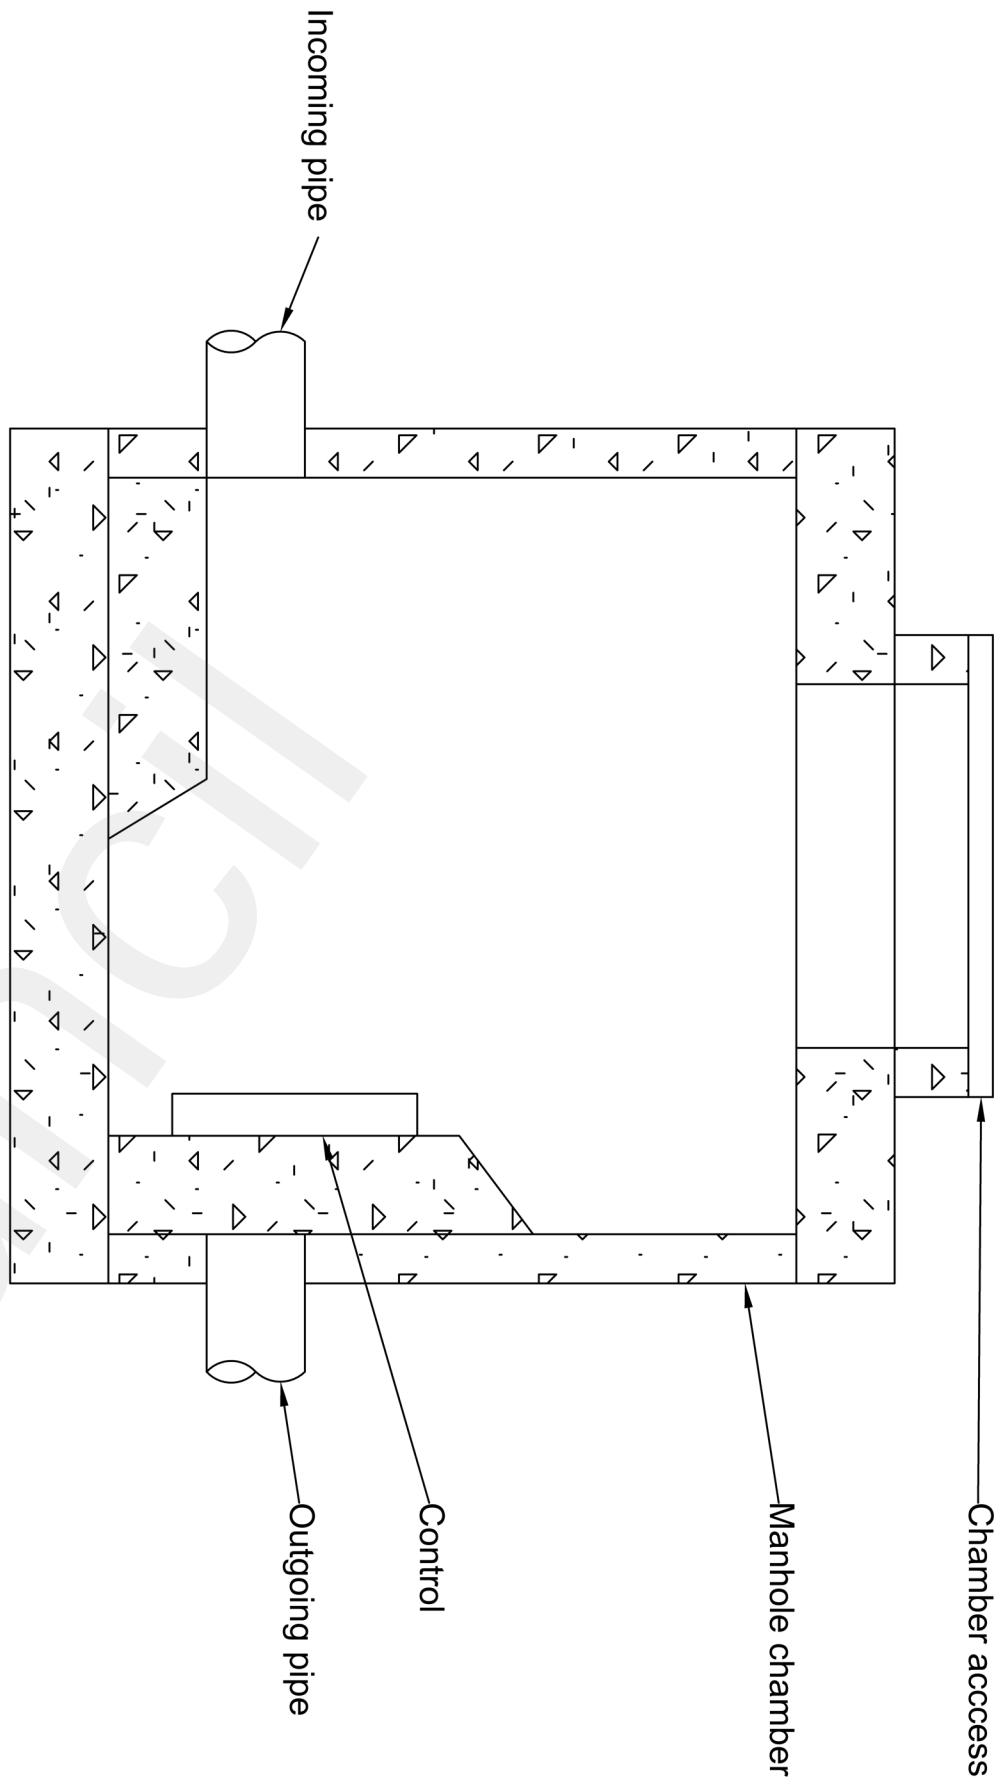


Typical control chamber
(Design to be specified by manufacturer)

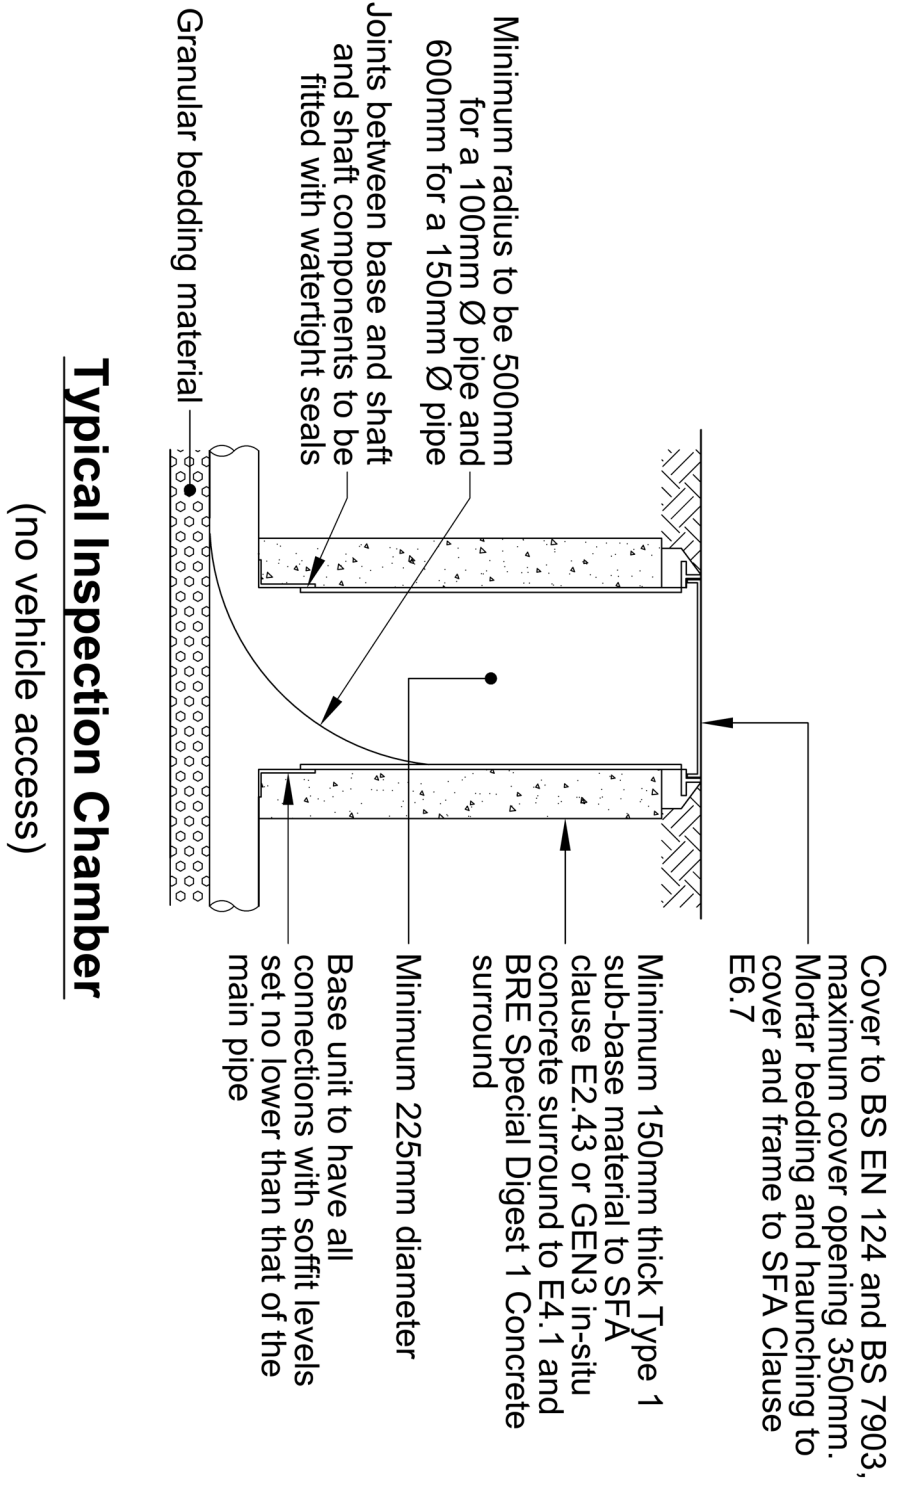


Typical Inspection Chamber
(no vehicle access)

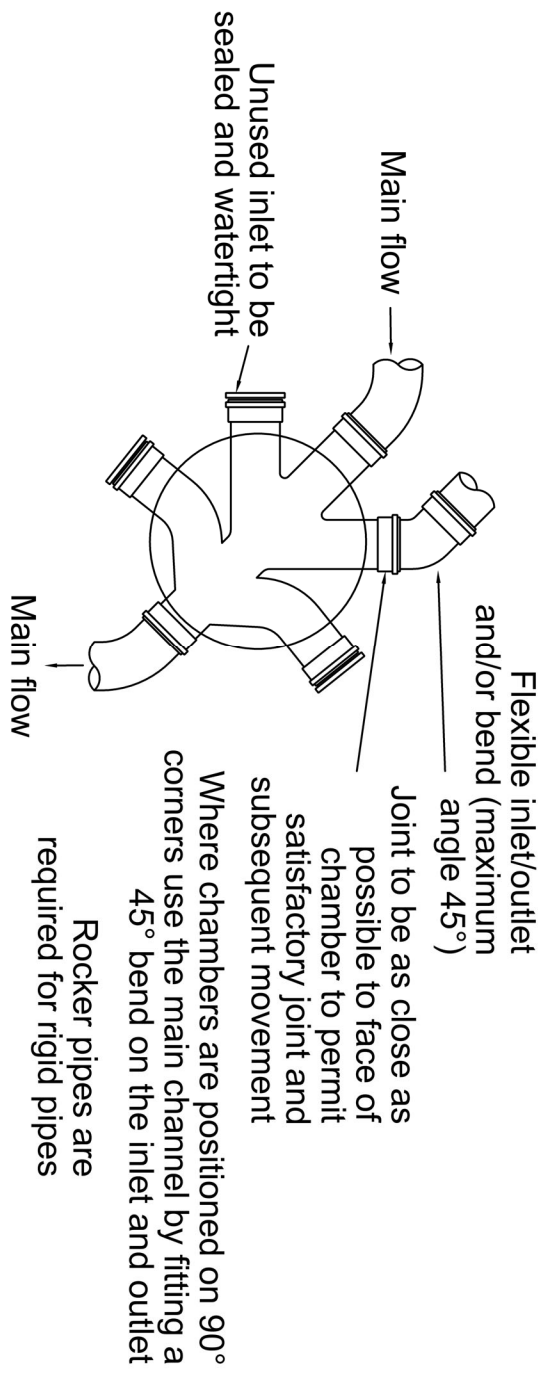


Typical base layout of Type 3 chambers

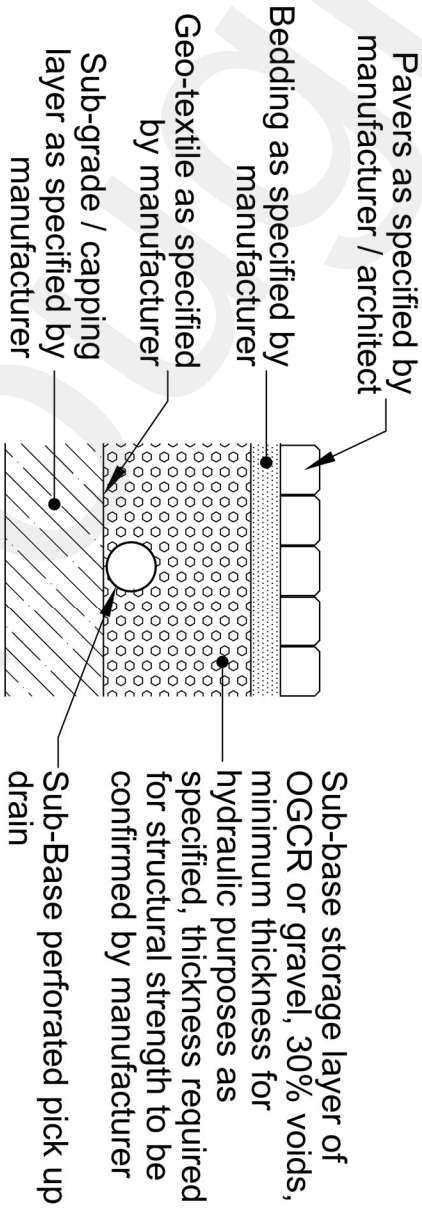


Typical Permeable Paving Detail with Perforated Pick Up / Distributer Pipe within Sub-base

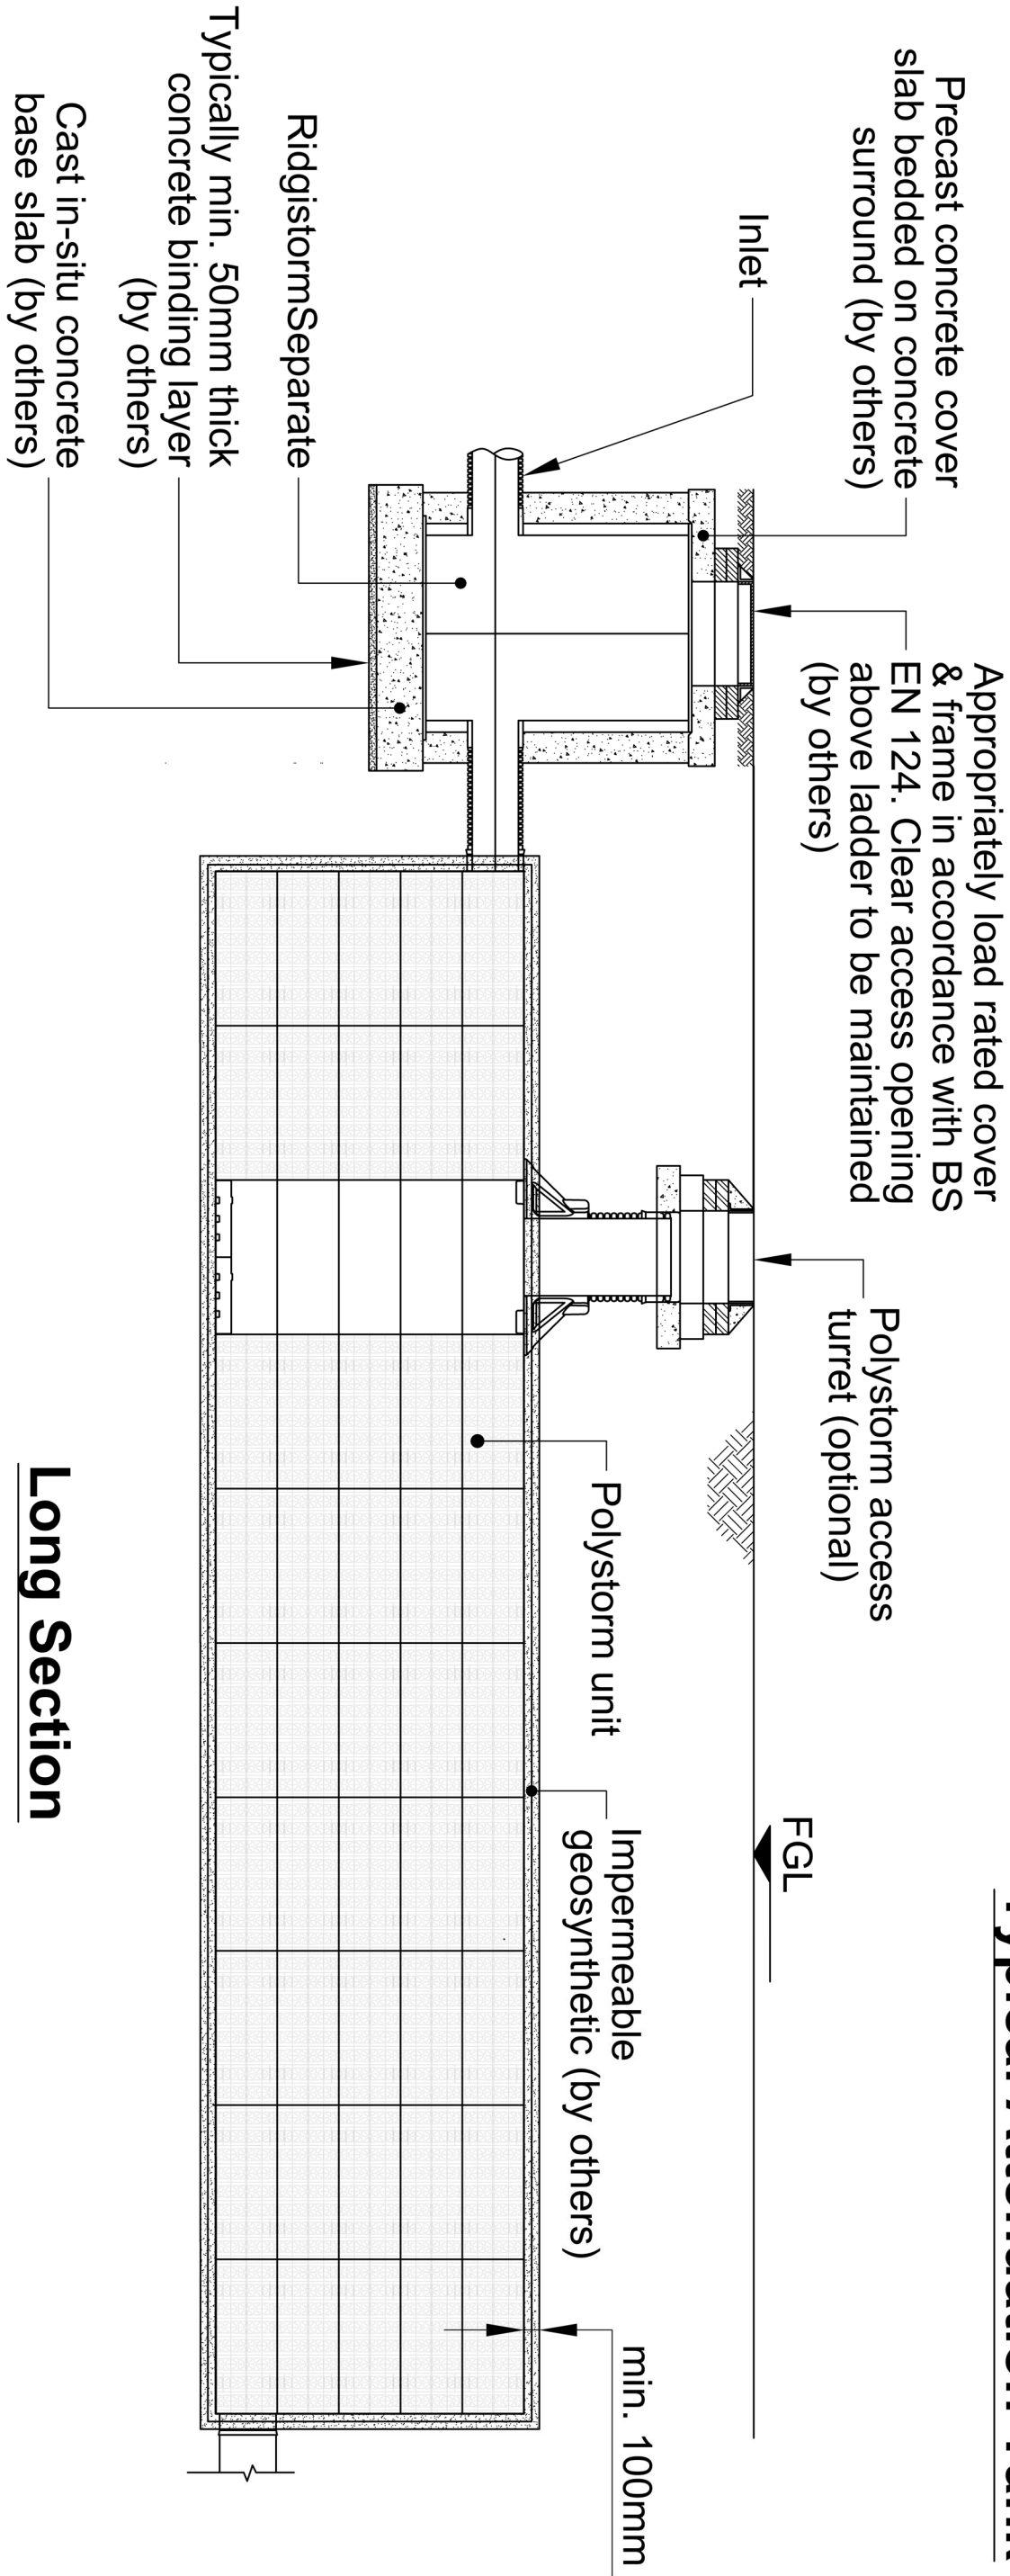

Typical Attenuation Tank

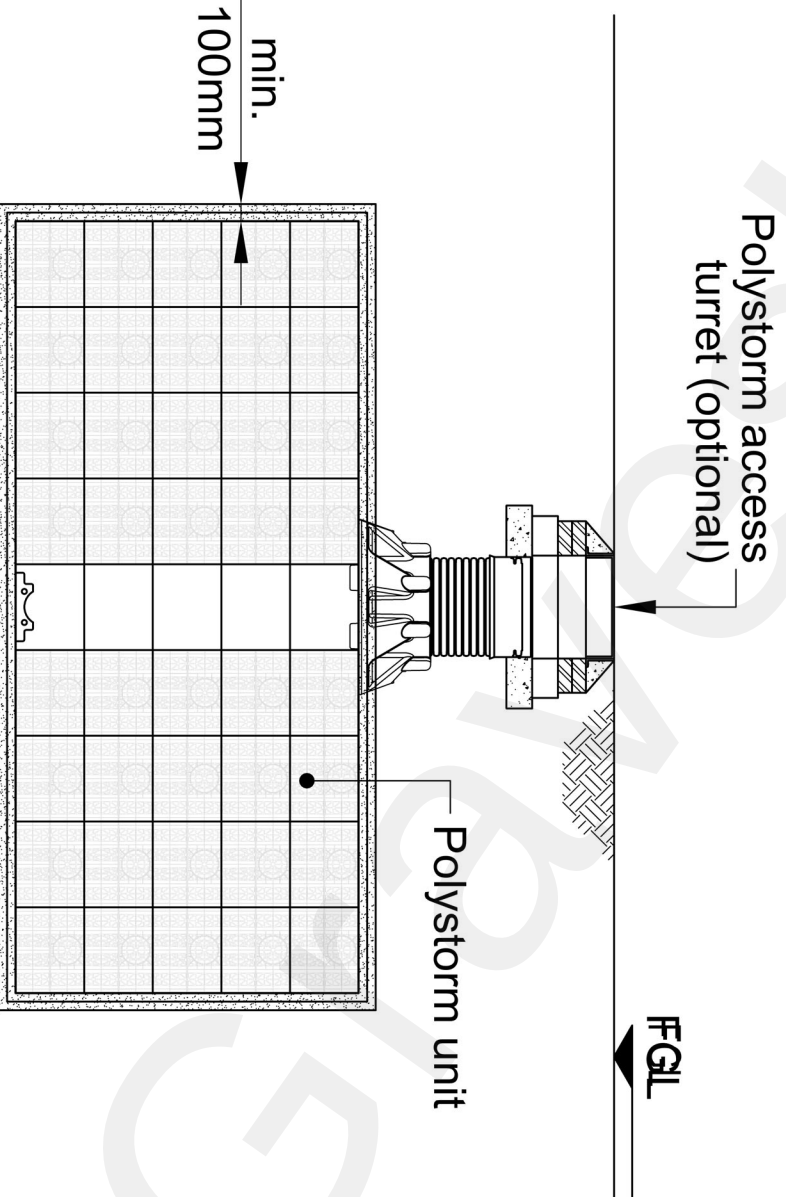

Cross Section

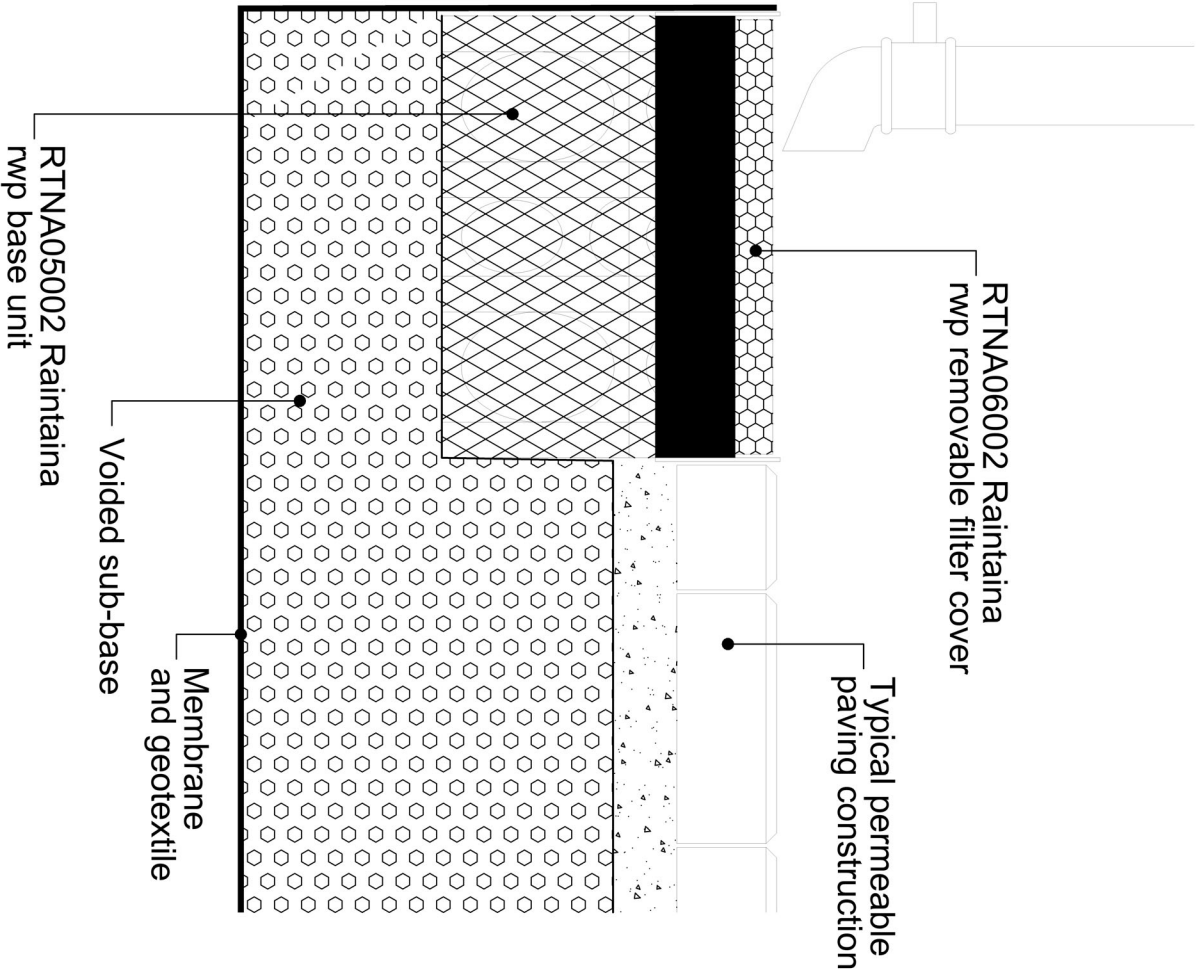

RTNA05002 - Rainatna Downpipe Filter Chamber

- Notes
1. Do not scale from this drawing.
 2. All dimensions are in millimetres unless otherwise stated.
 3. This drawing is to be read in conjunction with all other relevant drawings.
 4. All drainage to be constructed to SSG Design and Construction Guidance, current British standards and building regulations and other relevant standards.
Signed off By:
Mehrdad Bahati, PhD, CEng, MICE
For Construction
13/01/2023

Rev	Date	Initial Issue	DS	WG
P01	13/01/23	Detail	DS	WG

Client:



Project:
Specialist Firearms Command
SCO19, Wharf Road, Gravesend

Drawing Title:
Proposed Drainage
Details and Cross
Sections



Scale:	Status:
As shown	Preliminary
Drawing No:	Issue:
77443.02 100	P01