



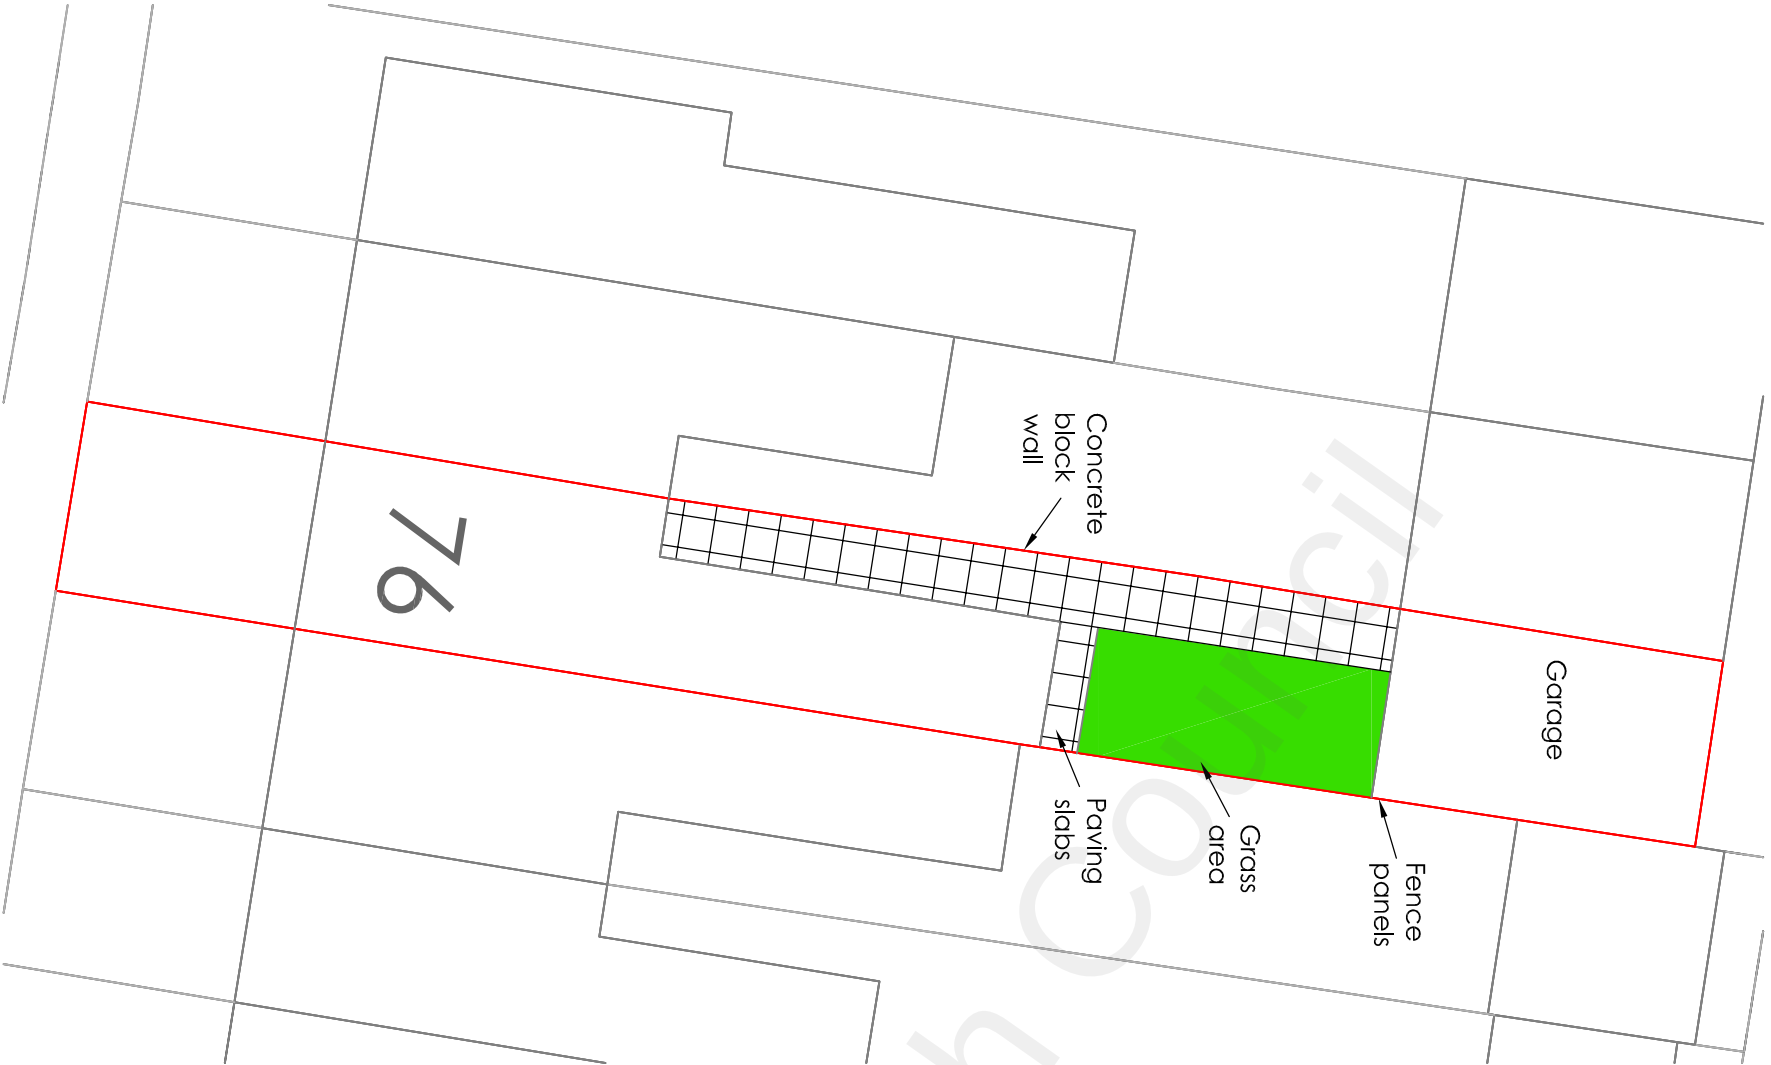

Existing Block Plan

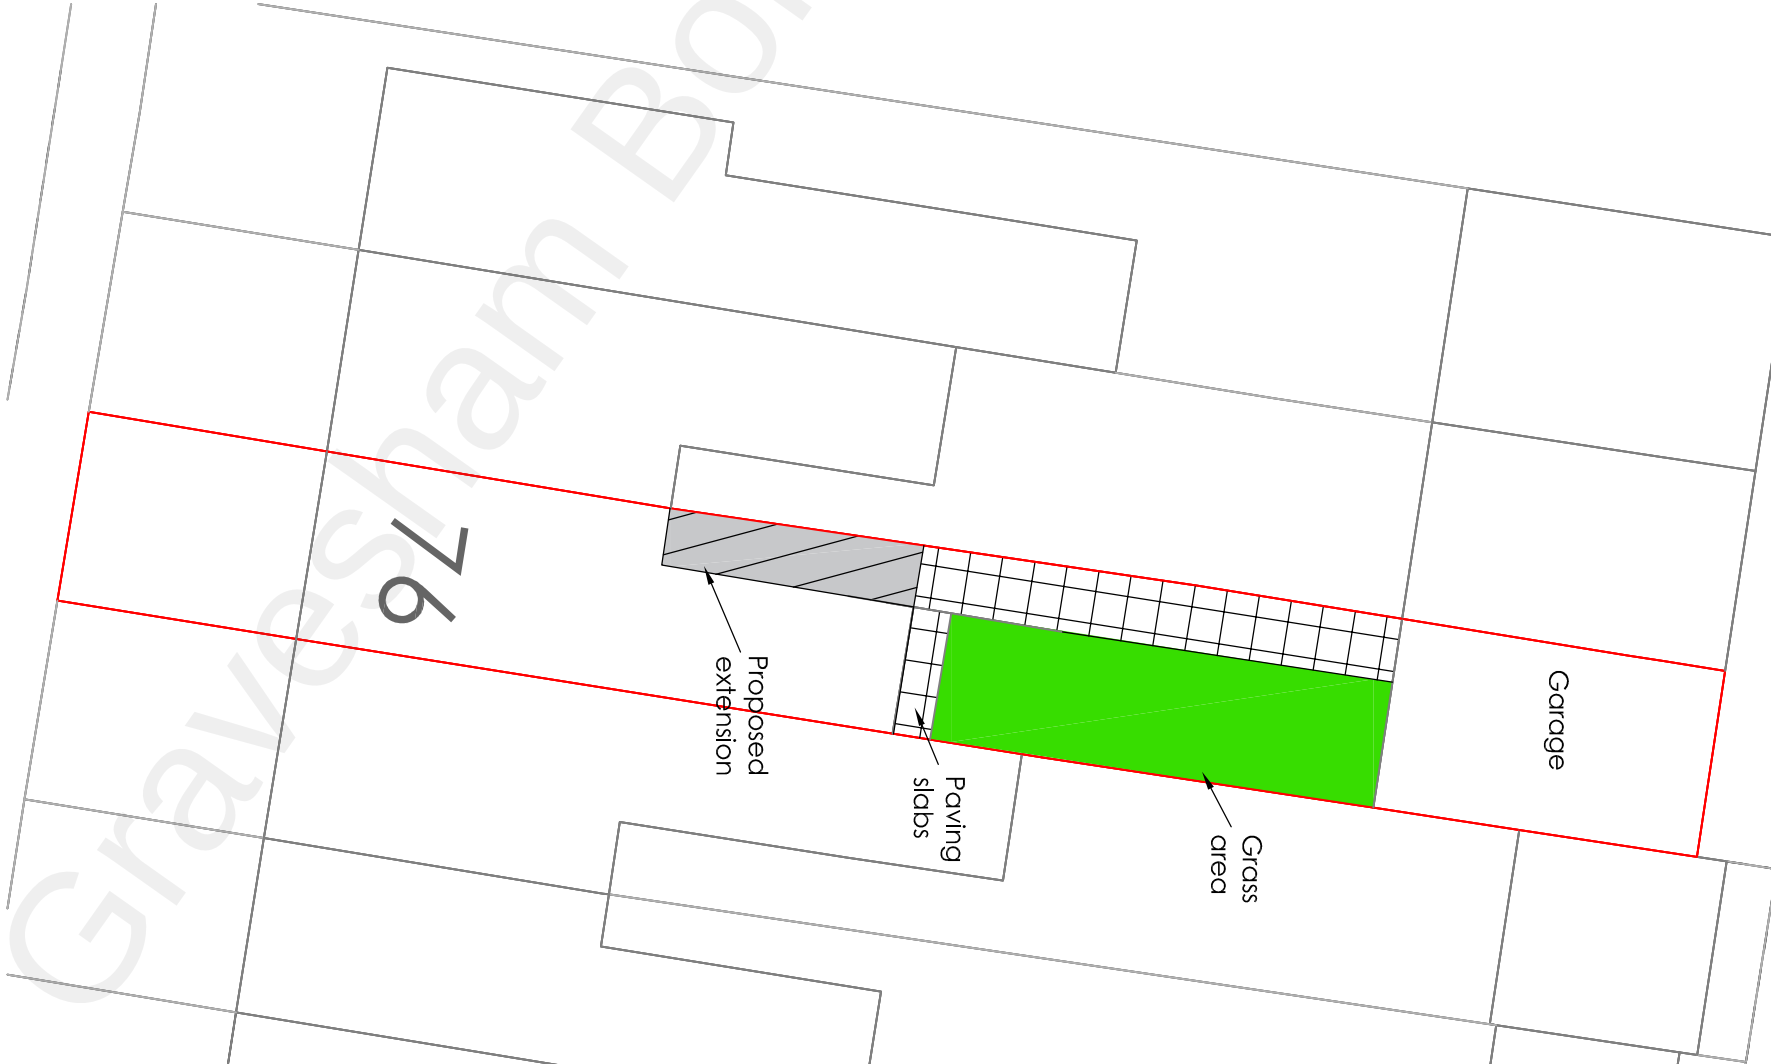

Proposed Block Plan

Project		76 Old Road West Gravesend Kent DA11 0LN		Single Storey Side Extension	
Drawing Title		Existing & Proposed Block Plans			
Rev		Description		Date	
Drawn		Date		Scale	
HC		July 2022		1:200	
Drawing No.		76ORW/A3/04			
H Channa Picaroons Maidstone Road Platt Kent TN15 8LB Tel: 07828277909 E-mail: hbchanna@tiscali.co.uk					