



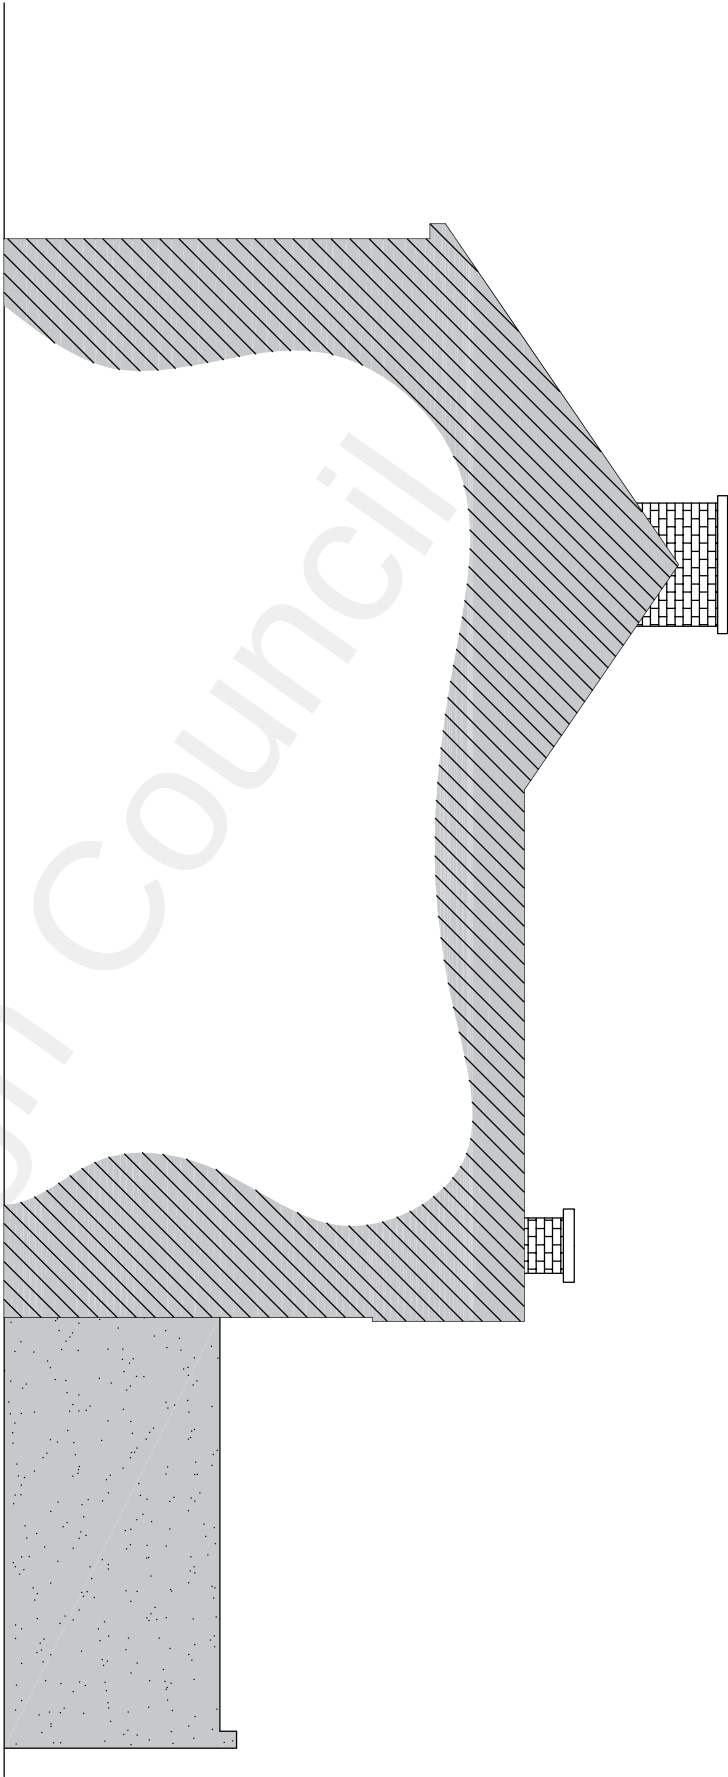

EXISTING SIDE ELEVATION

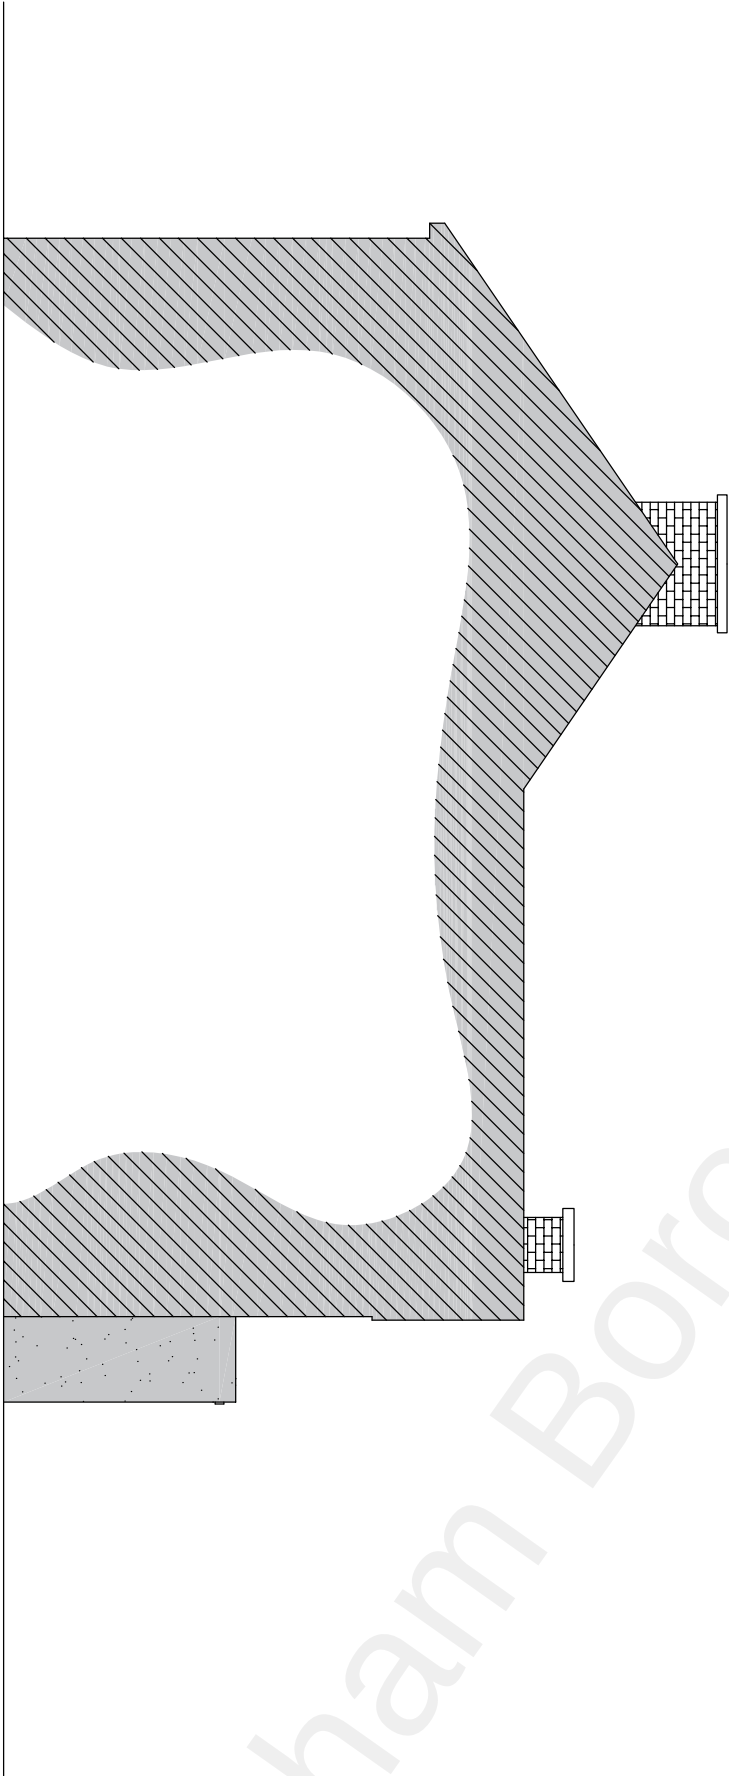

PROPOSED SIDE ELEVATION

Project		76 Old Road West Gravesend Kent DA11 0LN		Single Storey Side Extension	
Drawing Title		Existing & Proposed Side Elevations		Rev	
				Description	
				Date	
Drawn		Date		Scale	
HC		July 2022		1:100	
				Drawing No.	
				76ORW/A3/04	

H Channa
Picarroons Maidstone Road Platt Kent TN15 8LB
Tel: 07828277909 E-mail: hbechanna@tiscali.co.uk