



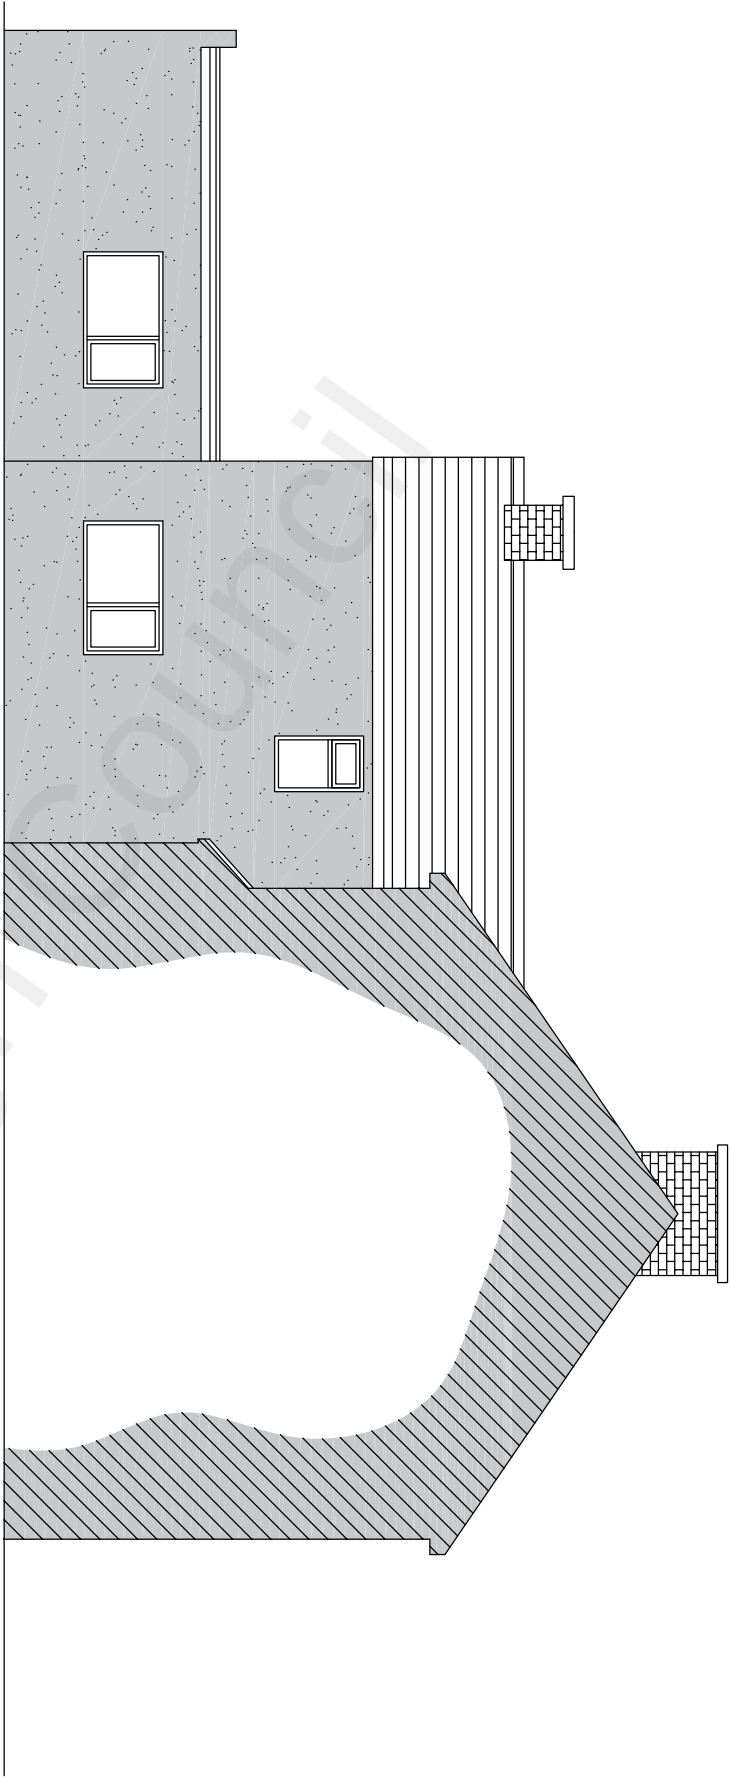

EXISTING SIDE ELEVATION

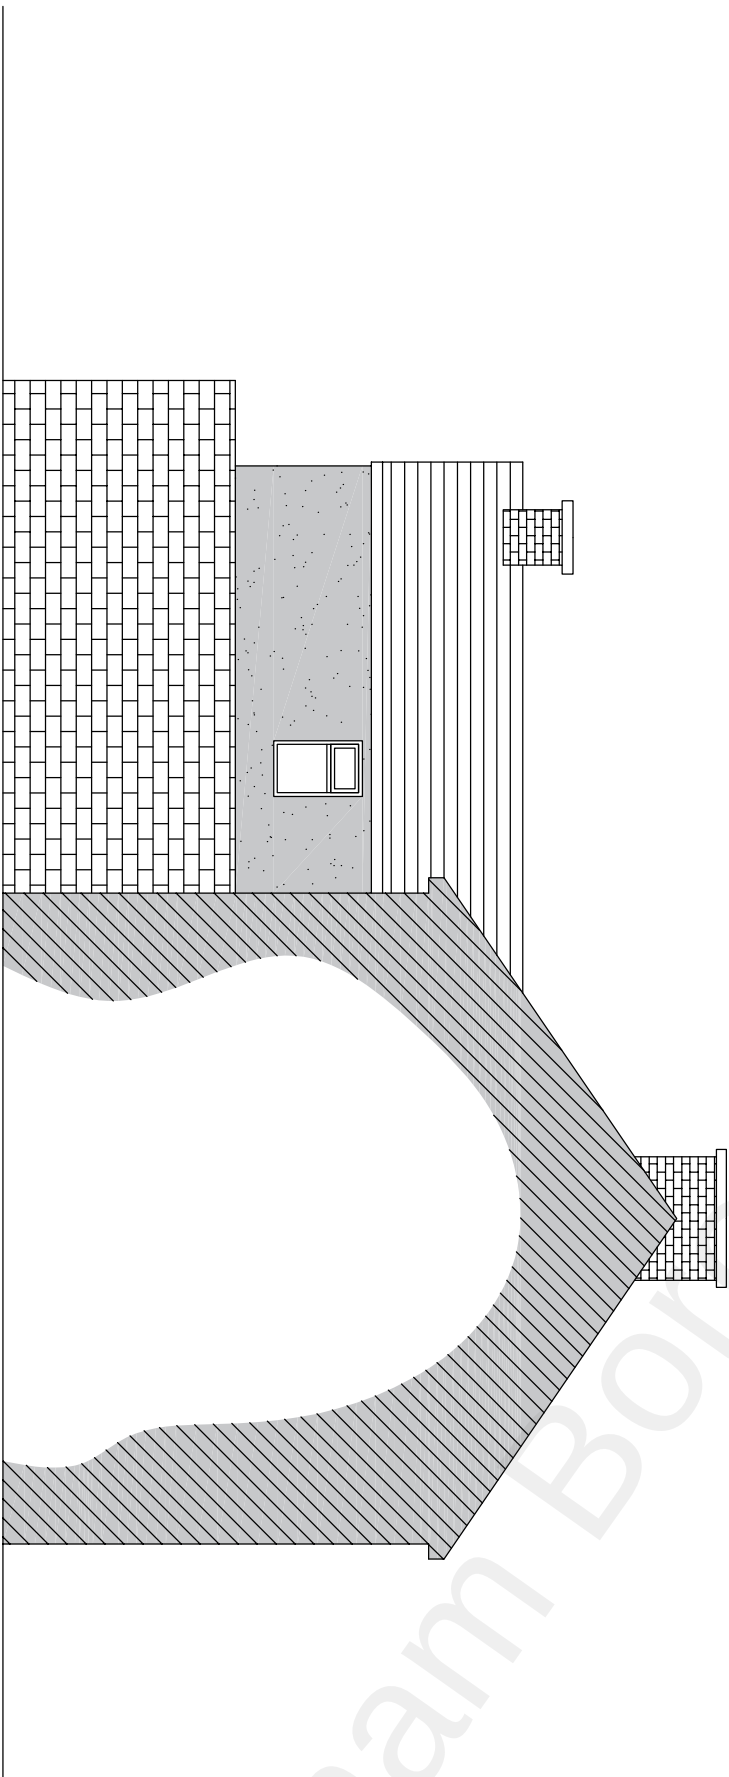

PROPOSED SIDE ELEVATION

Project		H Channa Picaroons Maidstone Road Platt Kent TN15 8LB Tel: 07828277909 E-mail: hbchanna@tiscali.co.uk	
76 Old Road West Gravesend Kent DA11 0LN			
Single Storey Side Extension			
Drawing Title			
Existing & Proposed Side Elevations			
Rev	Description	Date	
Drawn	Date	Scale	Drawing No.
HC	July 2022	1:100	76ORW/A3/O3