


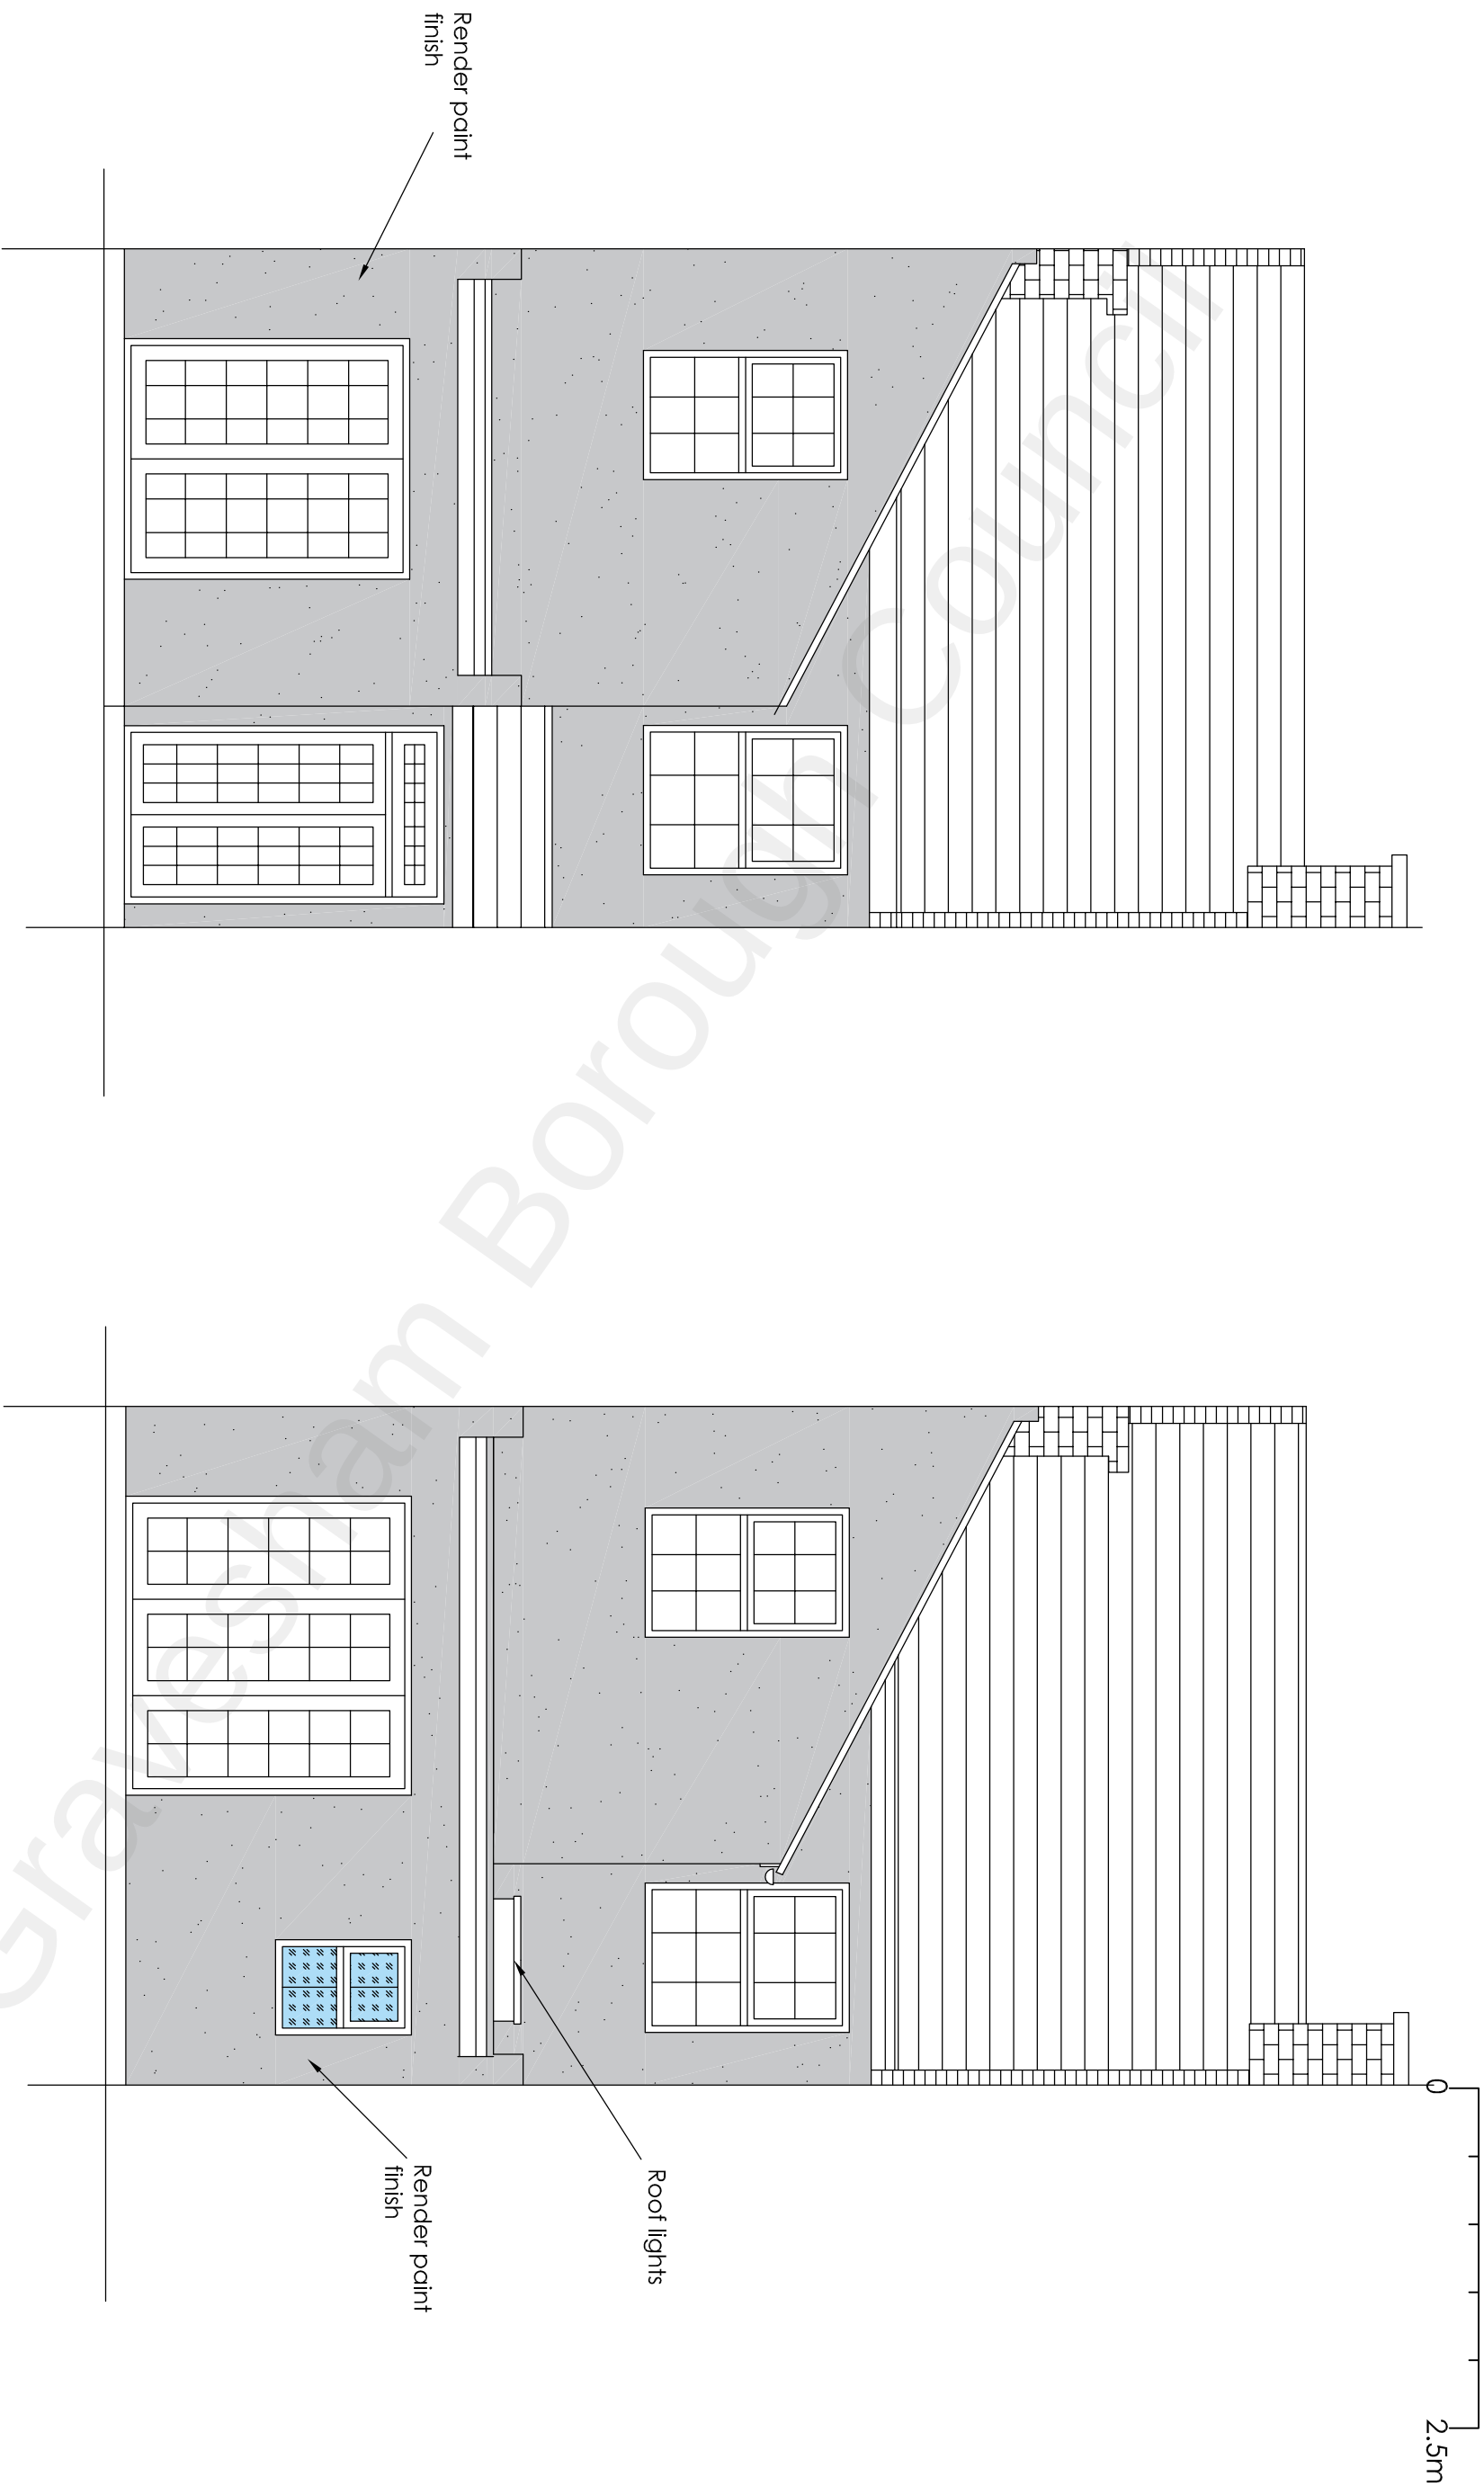

EXISTING REAR ELEVATION

PROPOSED REAR ELEVATION

Project		76 Old Road West Gravesend Kent DA11 0LN		Single Storey Side Extension	
Drawing Title		Existing & Proposed Rear Elevations			
Rev		Description		Date	
HC		July 2022		1:50	
76ORW/A3/02		76ORW/A3/02		76ORW/A3/02	
H Channa Picarroons Maidstone Road Platt Kent TN15 8LB Tel: 07828277909 E-mail: hbchanna@tiscali.co.uk					