
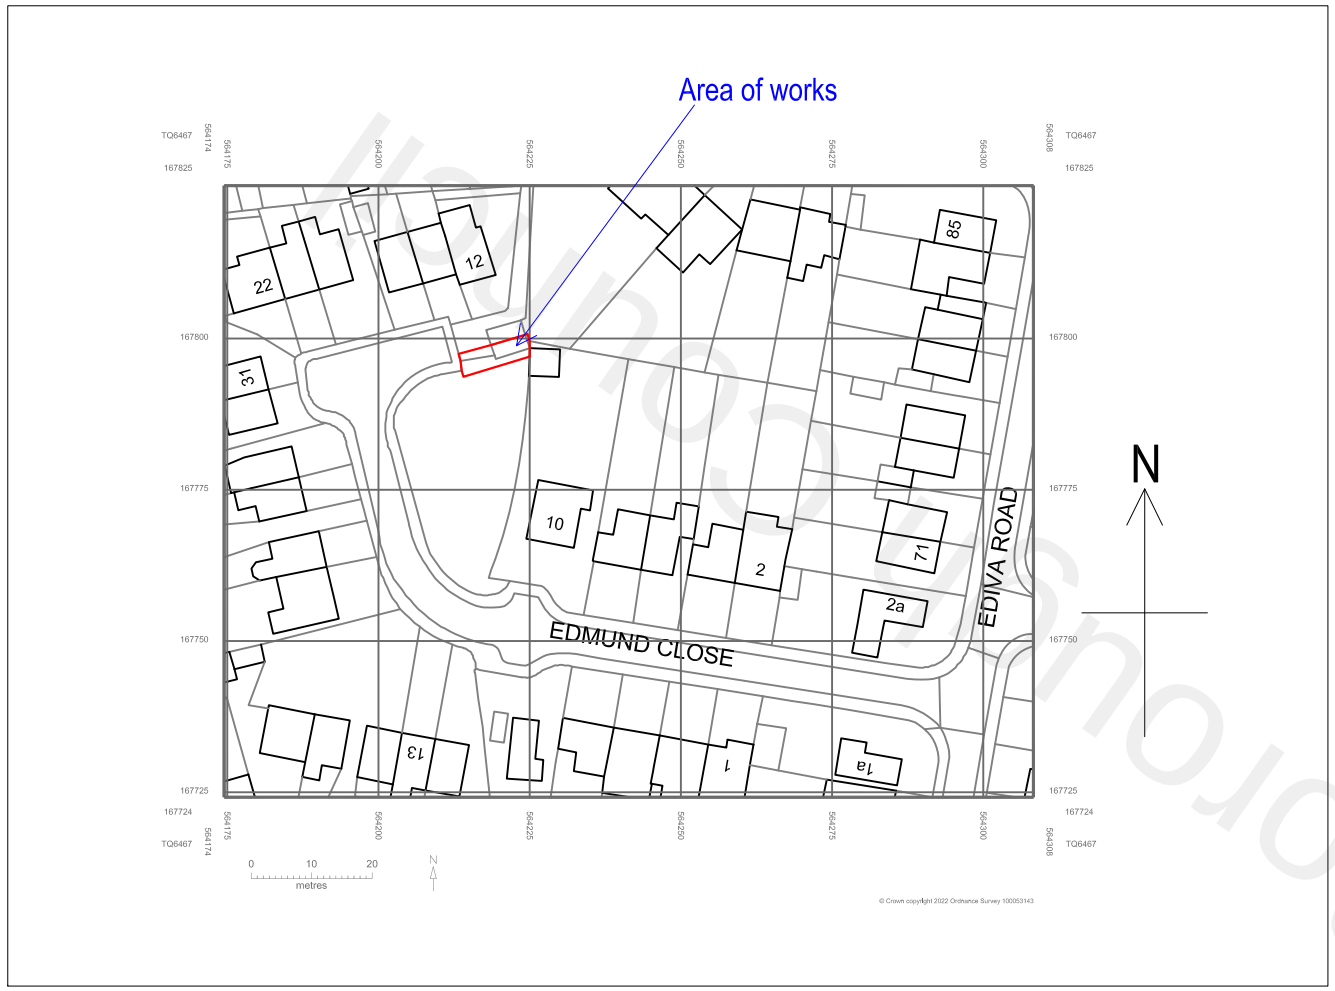


Location Plan
1:1250

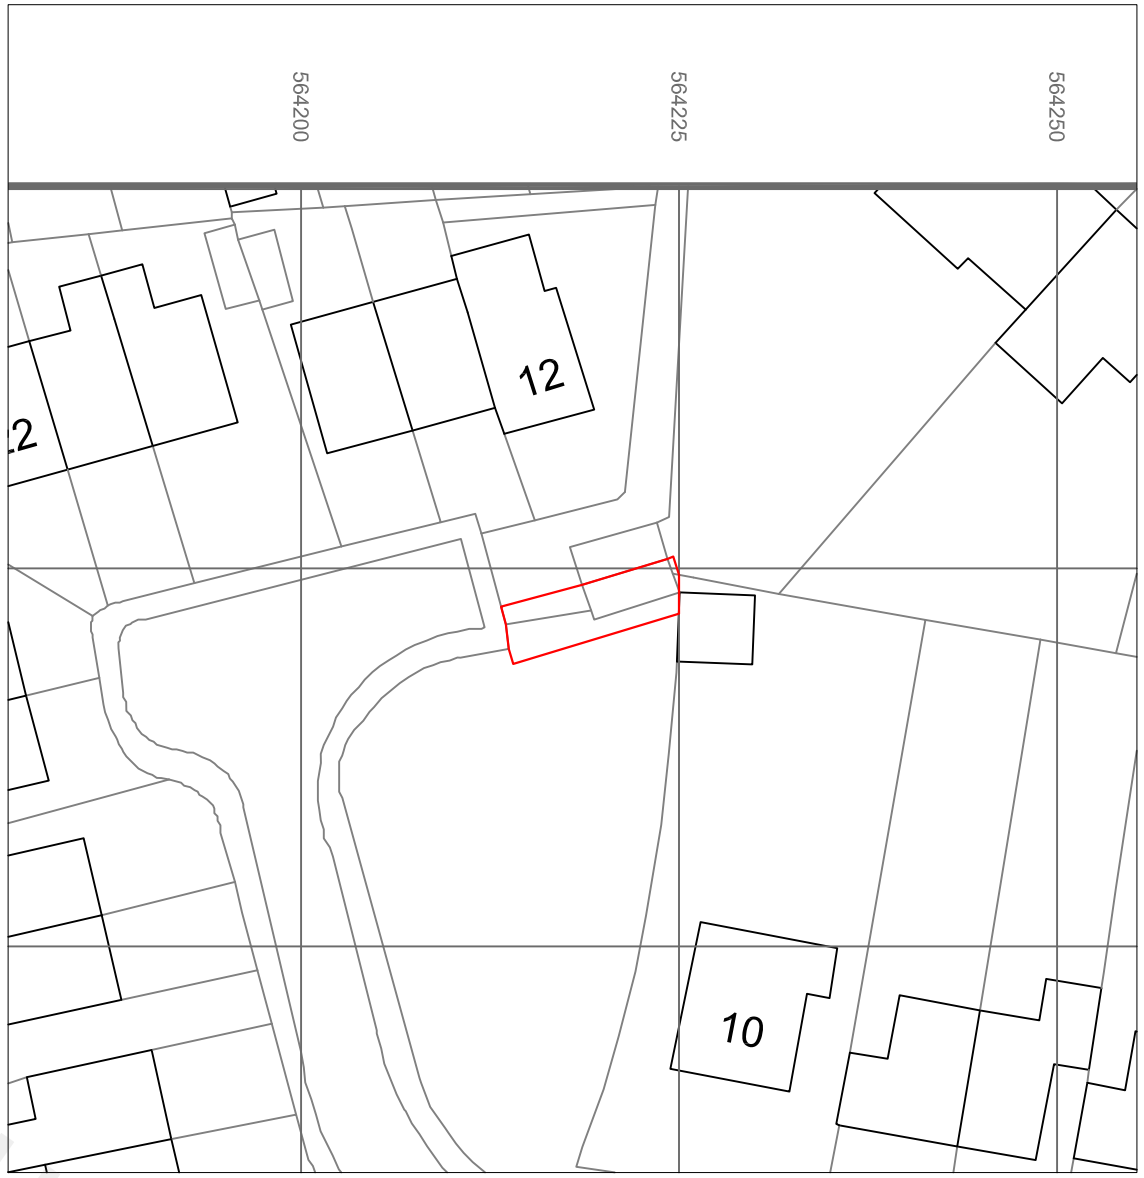

Block Plan
1:500

25m 50m 75m

Scale 1:1250

10m 20m 30m

Scale 1:500

REV	DRAWN	DATE	DESCRIPTION

sedgwick

Repair Solutions Design Office,
Solent House, 1460 Parkway,
Whiteley, Hampshire PO15 7AF

JOB ID

Clarke and Johnson

SITE ADDRESS

14 Edmund Close
Gravesend
Kent
DA13 0NB

REFERENCE	DRG No.	DRG SIZE
8584083	105_A	A3

Gravesham Borough