
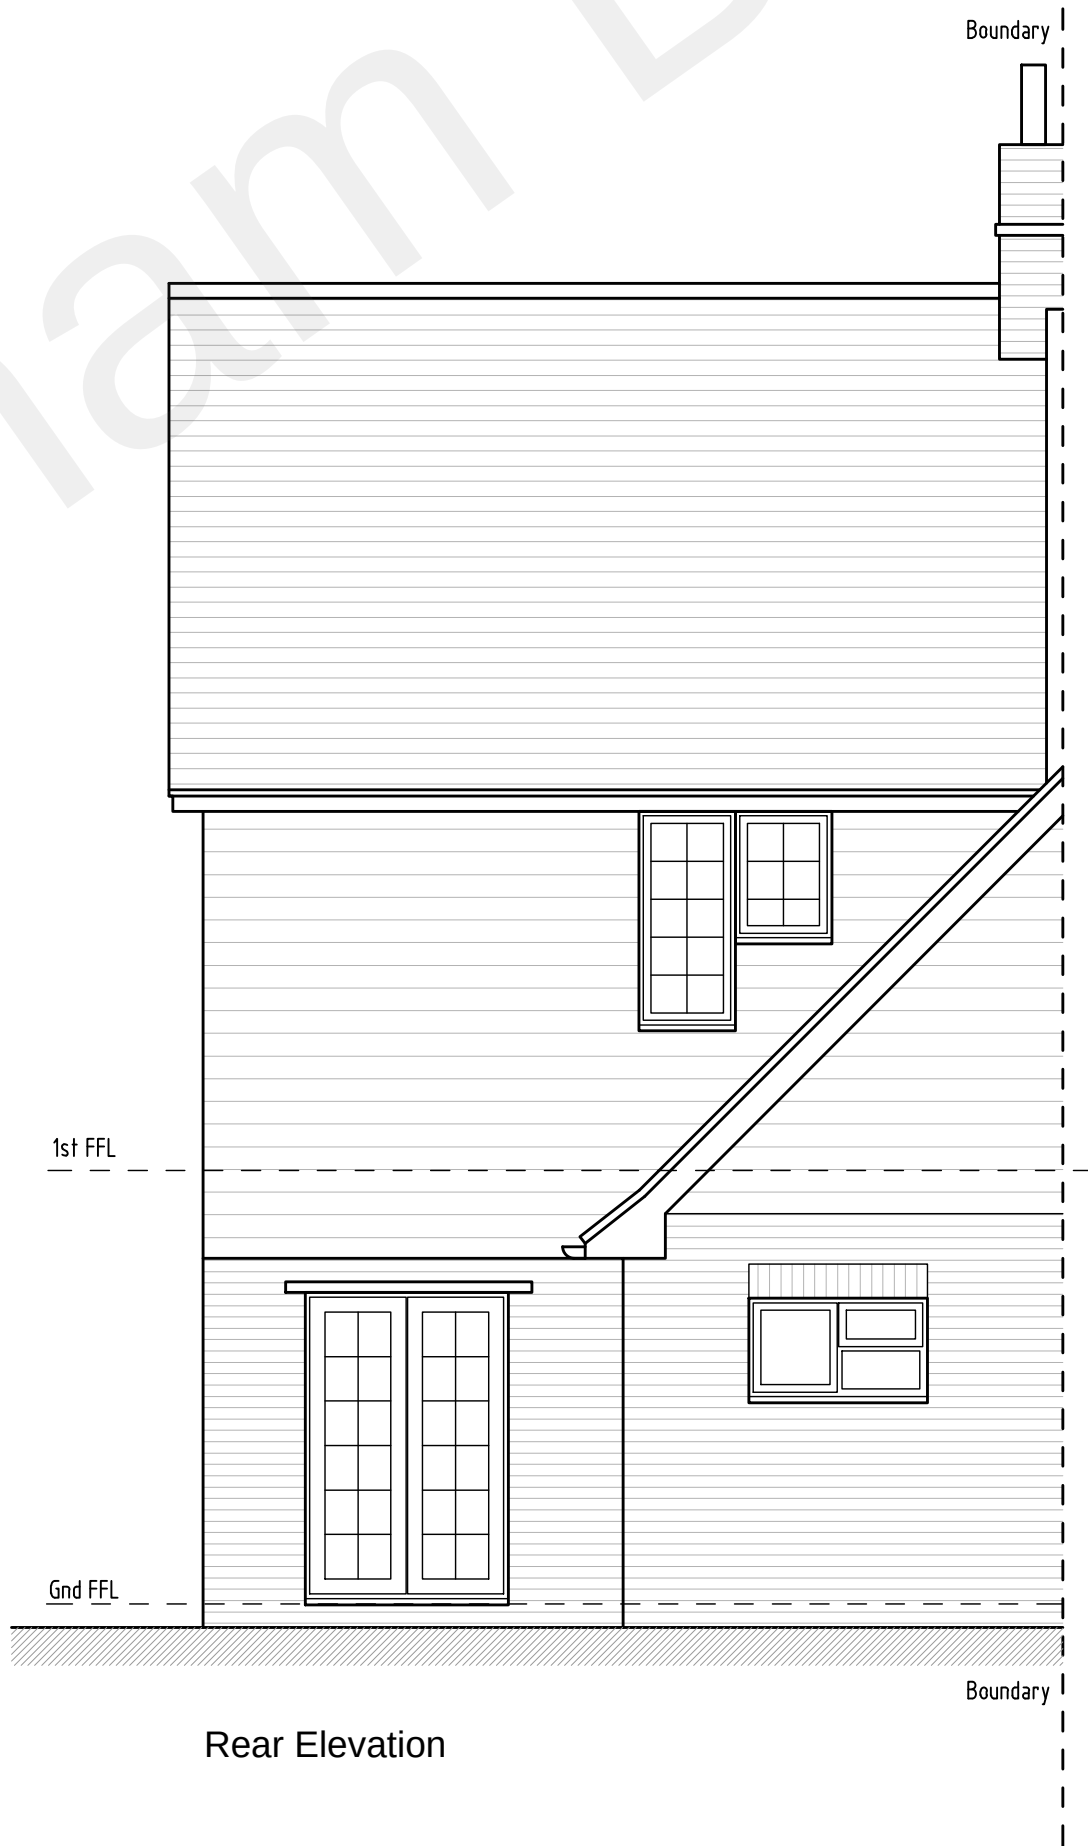


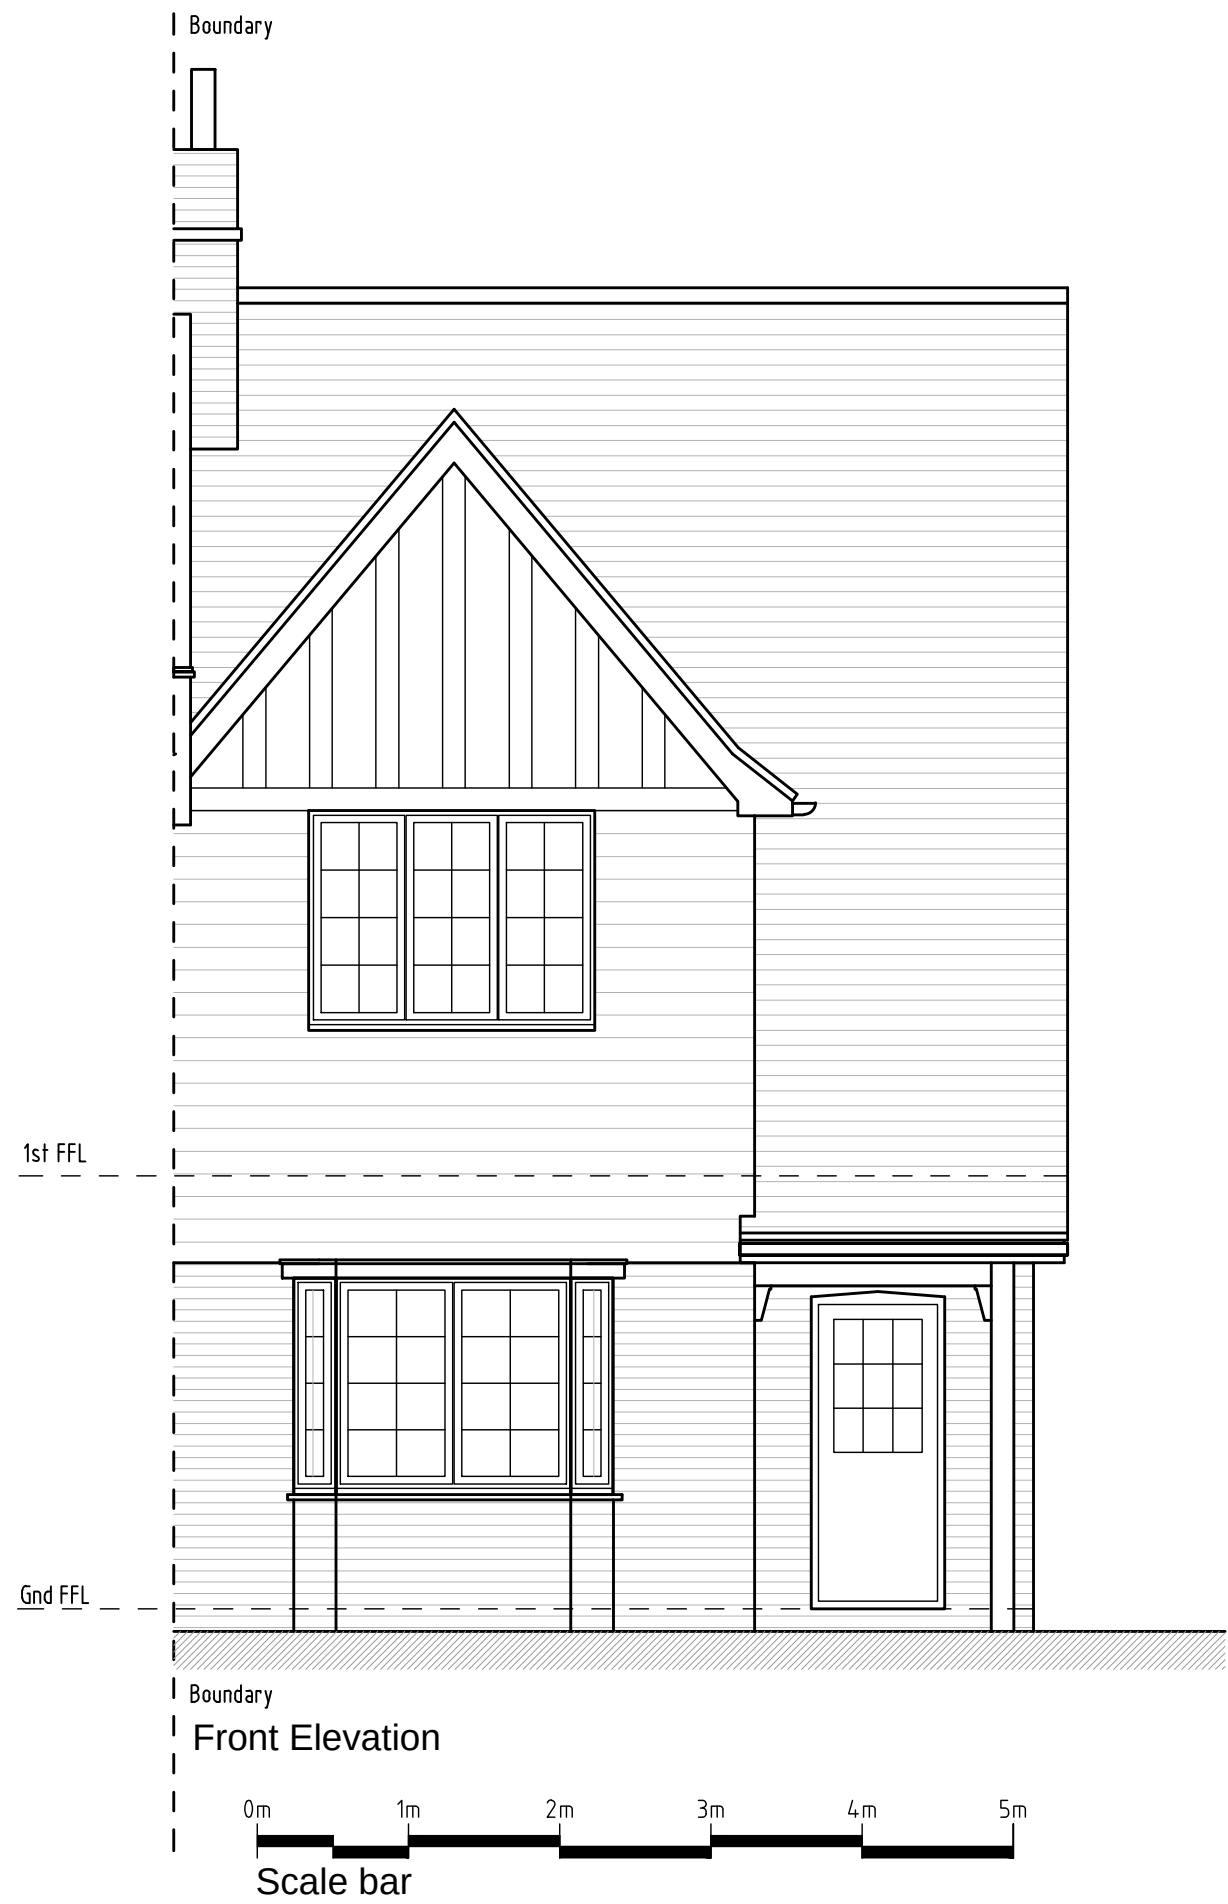

REV	DESCRIPTION	DATE	INT	CHKD
STATUS	FOR INFORMATION			

Client
Mr & Mrs Stephens

Project
4 Waterworks Cottages, Downs Road,
Istead Rise, Gravesend. DA13 9HN

Title
Existing Elevations

Scale	Date	Drawn	Checked
1:50@A1	15/08/2022	N/A	N/A
Project No:	Drawing No.	Revision	
2022/169	003	~	