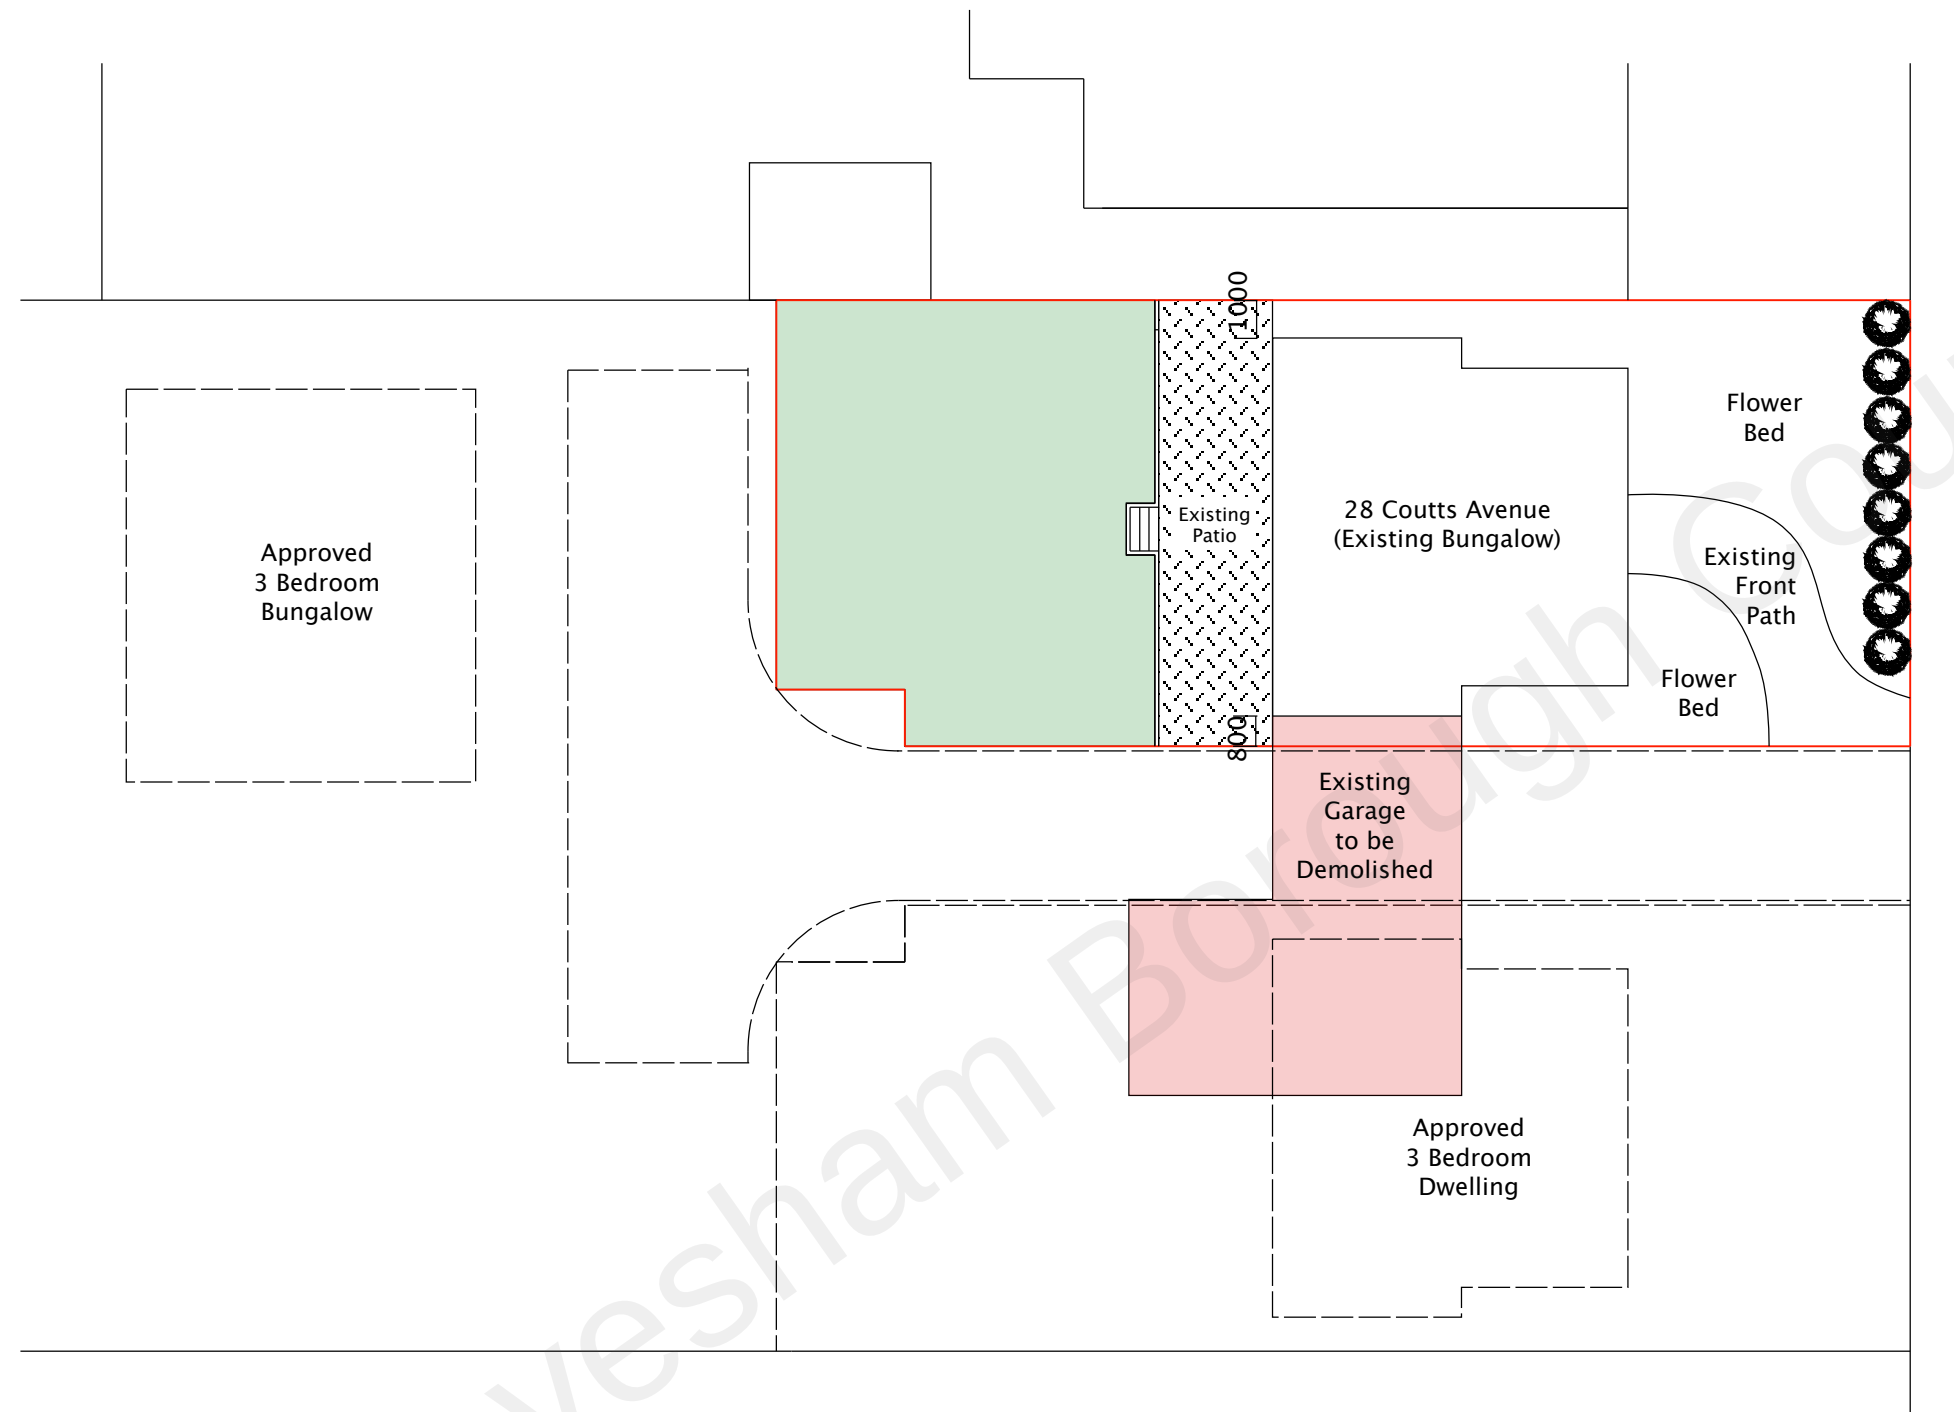


 - New Builds - Extensions - Groundworks CT-BUILDING 07532 303307 calvin@ct-building.co.uk <i>Reputation Built On Quality</i> www.ct-building.co.uk	
Site 28 Coutts Avenue Shorne Gravesend Kent DA12 3HJ	Scale 1:200@ A3 UNLESS STATED
	Drawing No. 011 (Ver 1)
Date 10/11/2021	
Drawing Title: Existing Block Plan	Drawn by C.J.K.