


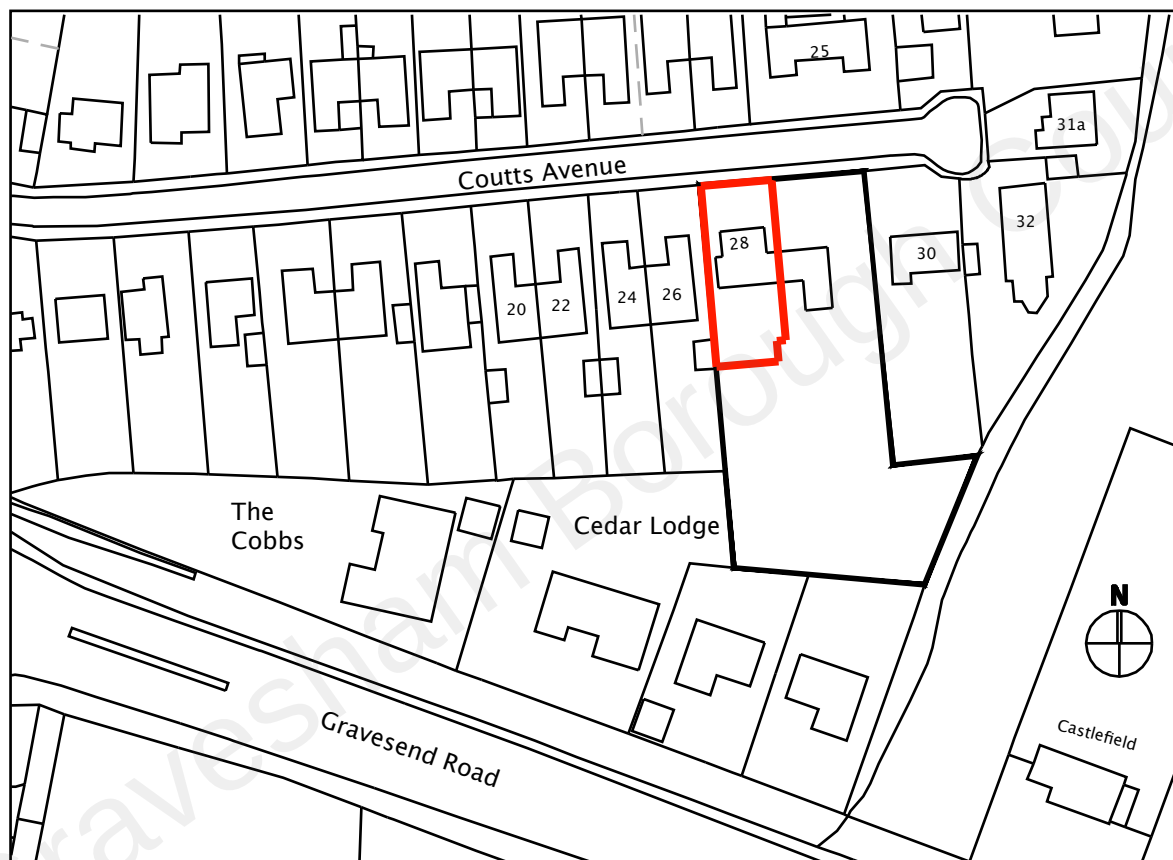

location plan

1:1250



0 50

 - New Builds - Extensions - Groundworks BUILDING 07532 303307 calvin@ct-building.co.uk <i>Reputation Built On Quality</i> www.ct-building.co.uk					
Site 28 Coutts Avenue Shorne Gravesend Kent DA12 3HJ	Scale 1:1250@ A4 UNLESS STATED				
	<table border="1"> <tr> <th>Drawing No.</th><th>Date</th></tr> <tr> <td>009 (Ver 1)</td><td>10/11/2021</td></tr> </table>	Drawing No.	Date	009 (Ver 1)	10/11/2021
Drawing No.	Date				
009 (Ver 1)	10/11/2021				
Drawing Title: Site Location Plan	Drawn by C.J.K.				