
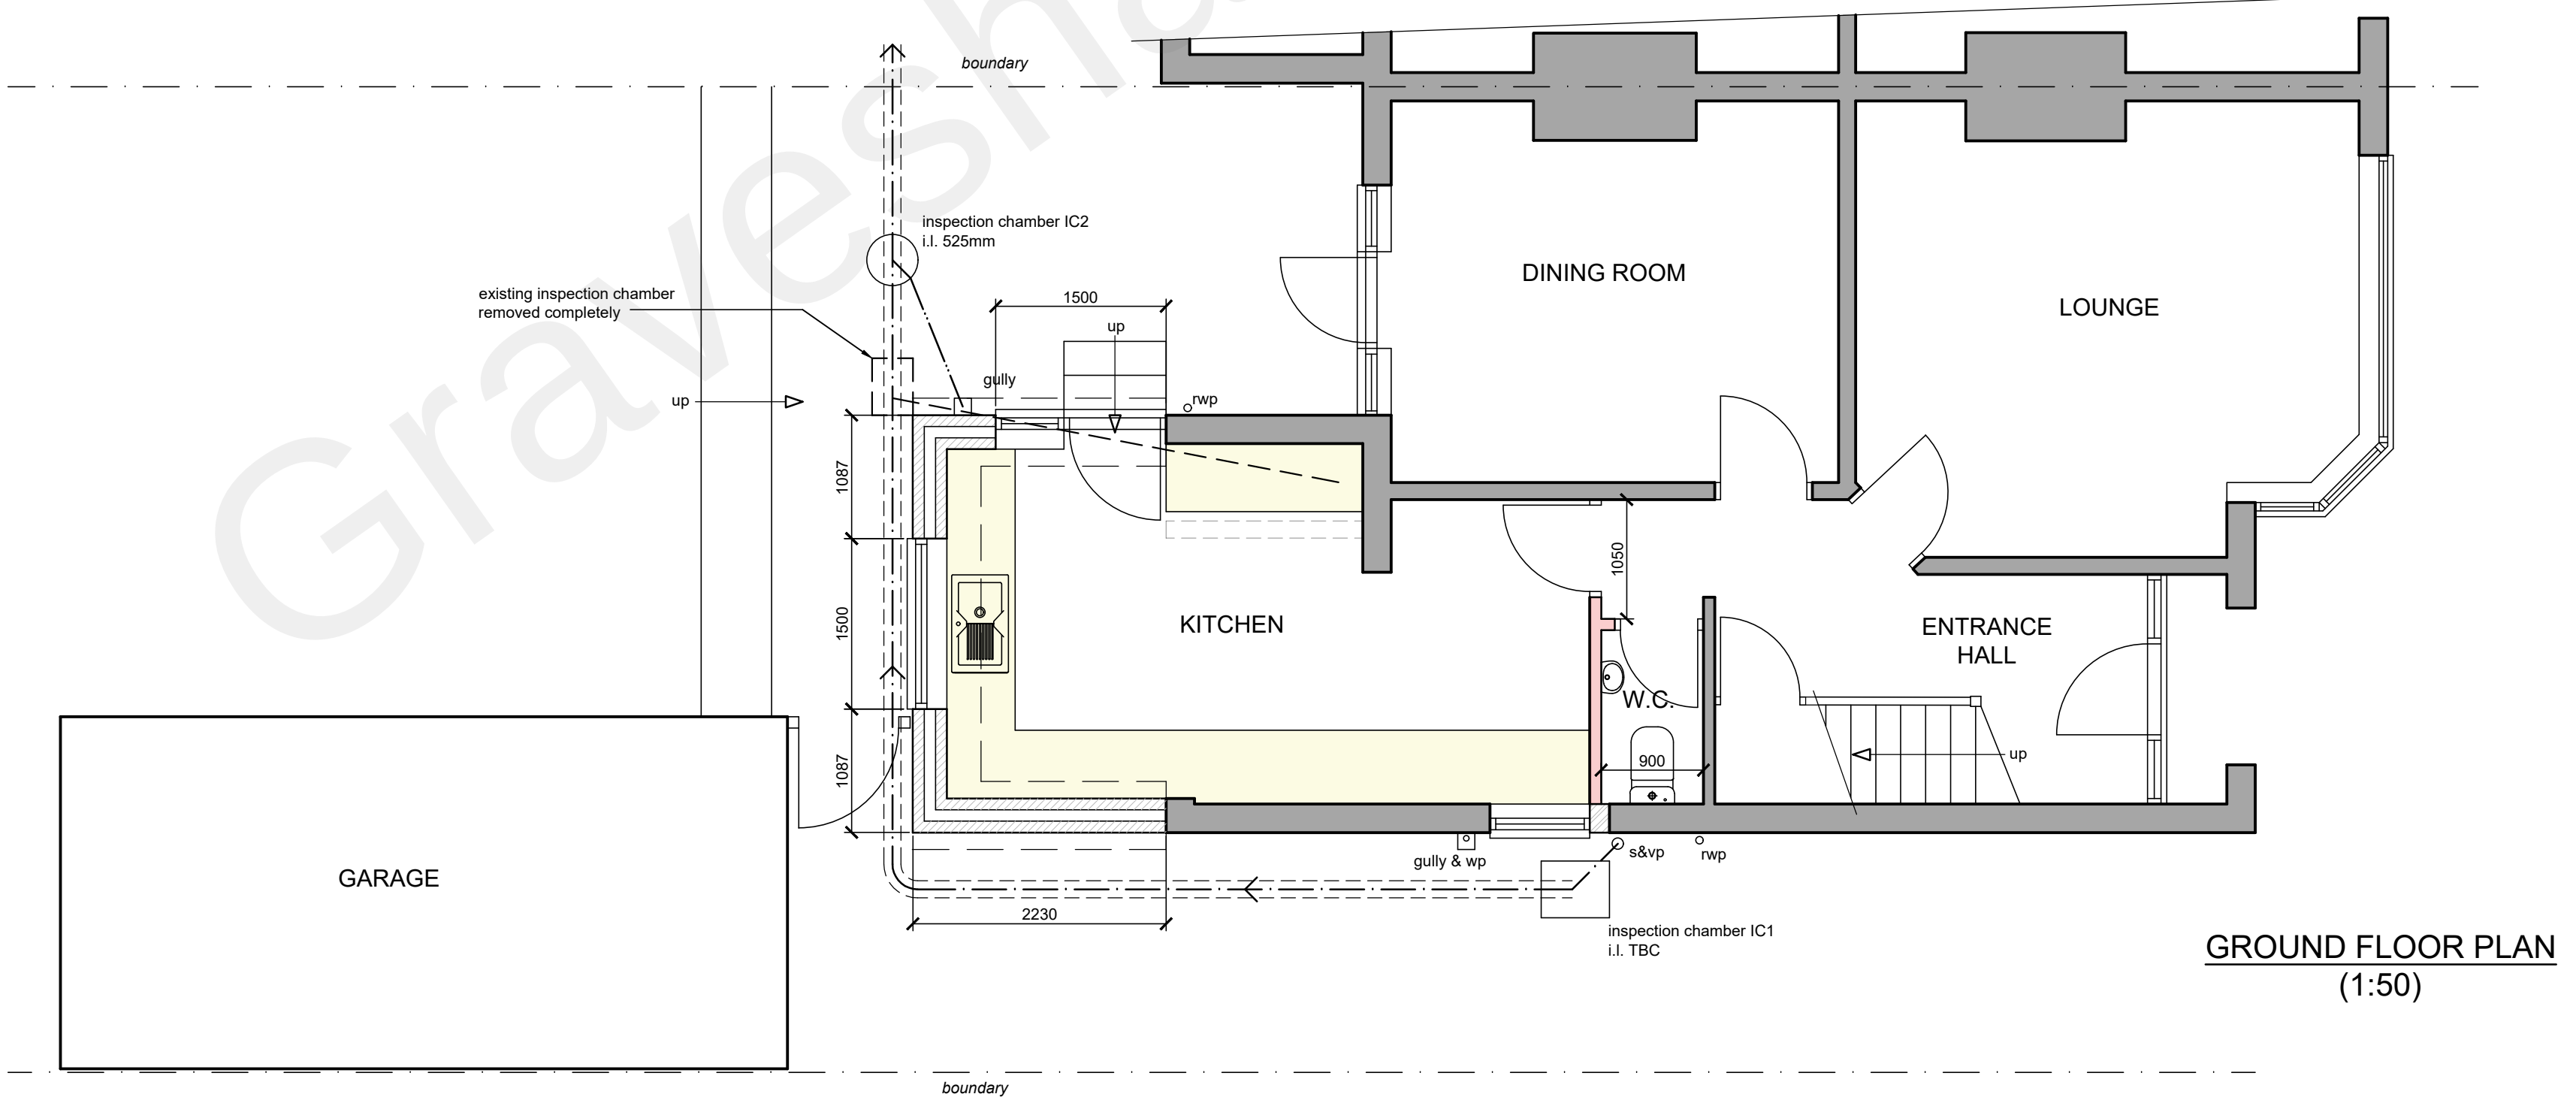
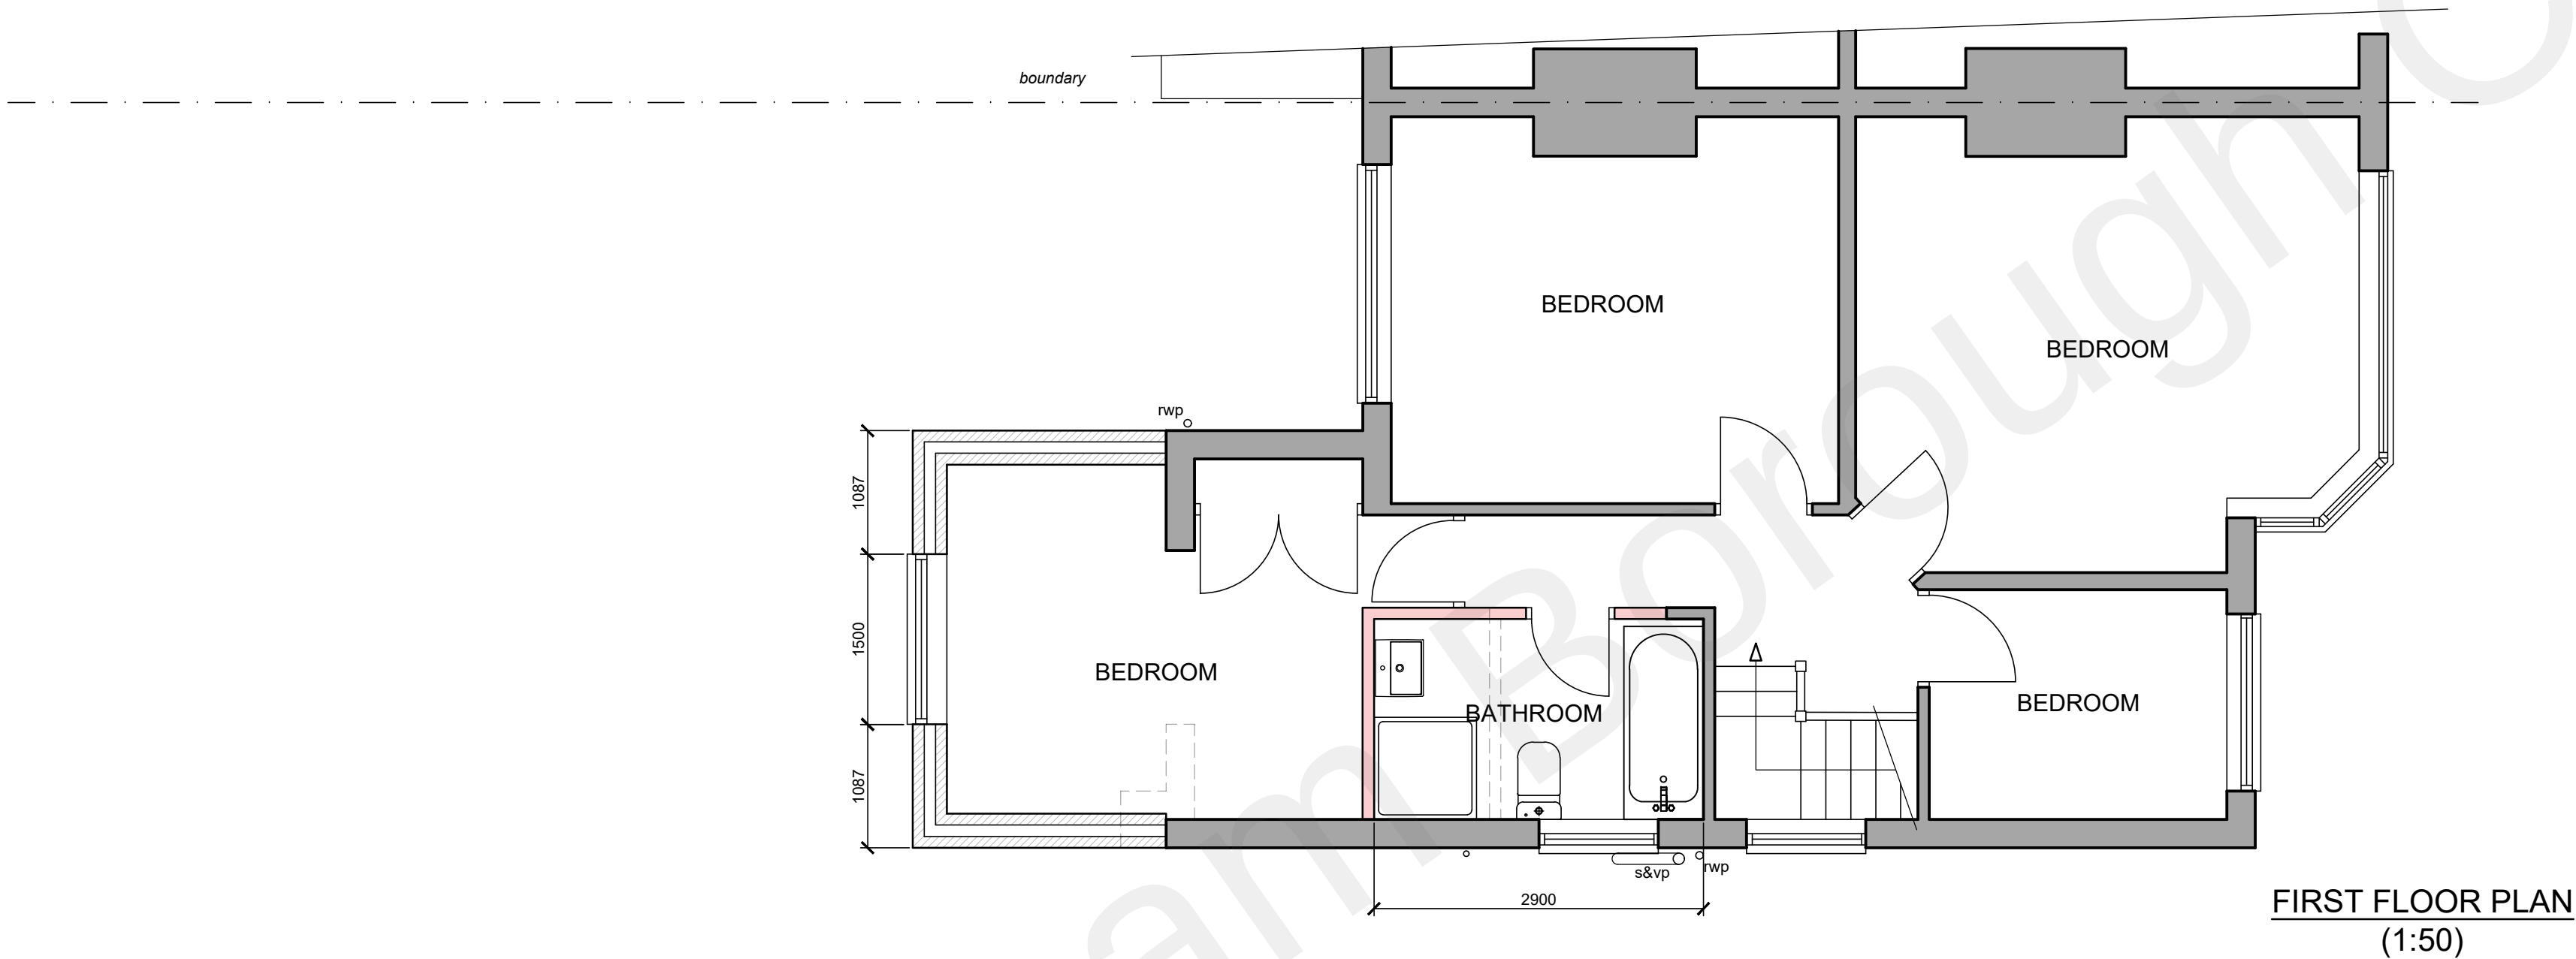


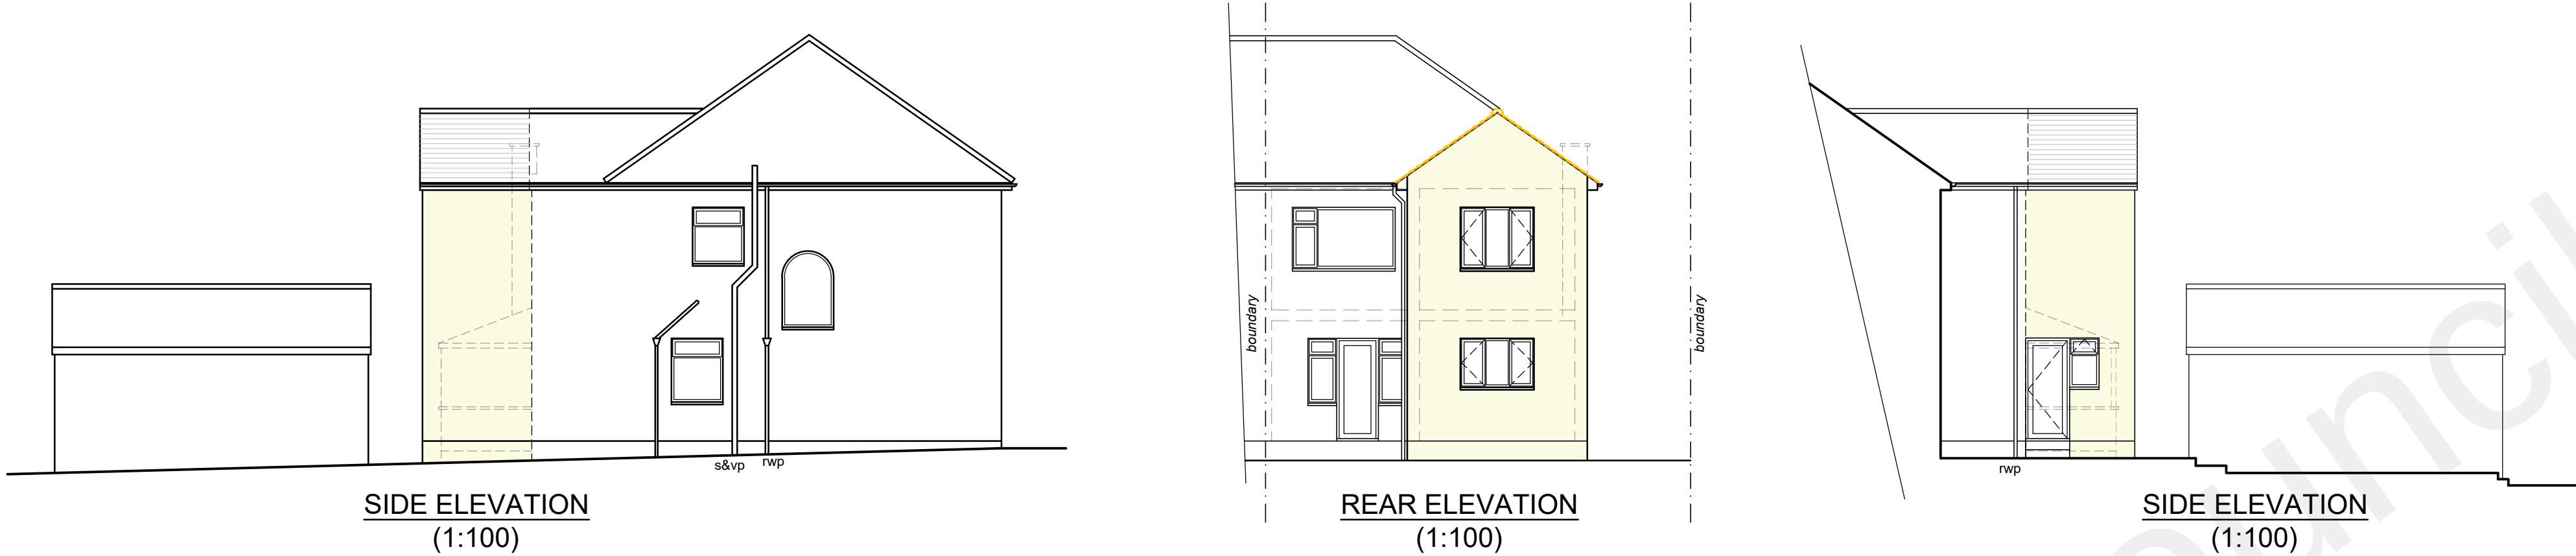


MATERIALS

NOTE: ONLY AREAS OF NEW CONSTRUCTION SHOWN SHADED


ROOF
 ROOF TILES - COLOUR TO MATCH MAIN DWELLING

WALLS
 PAINTED RENDER TO MATCH MAIN DWELLING

WINDOWS & DOORS
 WHITE uPVC TO MATCH MAIN DWELLING

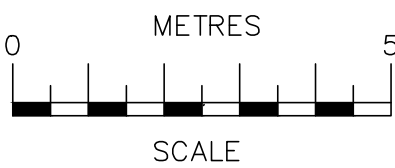

SCALE BAR @ 1:100

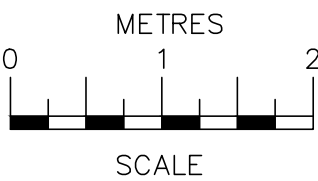

SCALE BAR @ 1:50

Date	No	Revision
Penfold Project Services Epmarket, Wrotham Road, Meopham, Kent, DA13 0JH Telephone: 01474 816690 e-mail: apenfold448@btinternet.com		
Job Title:	18 RIDGEWAY AVENUE GRAVESEND KENT DA12 5BB	
Dwg Title:	PLANS & ELEVATIONS AS PROPOSED	
Scale:	1:50 & 1:100 @ A1	
Dwg No.:	02	
Date:	November 2021	