


Site Map Scale 1:1250

Existing & Proposed Block Plan Scale 1:200

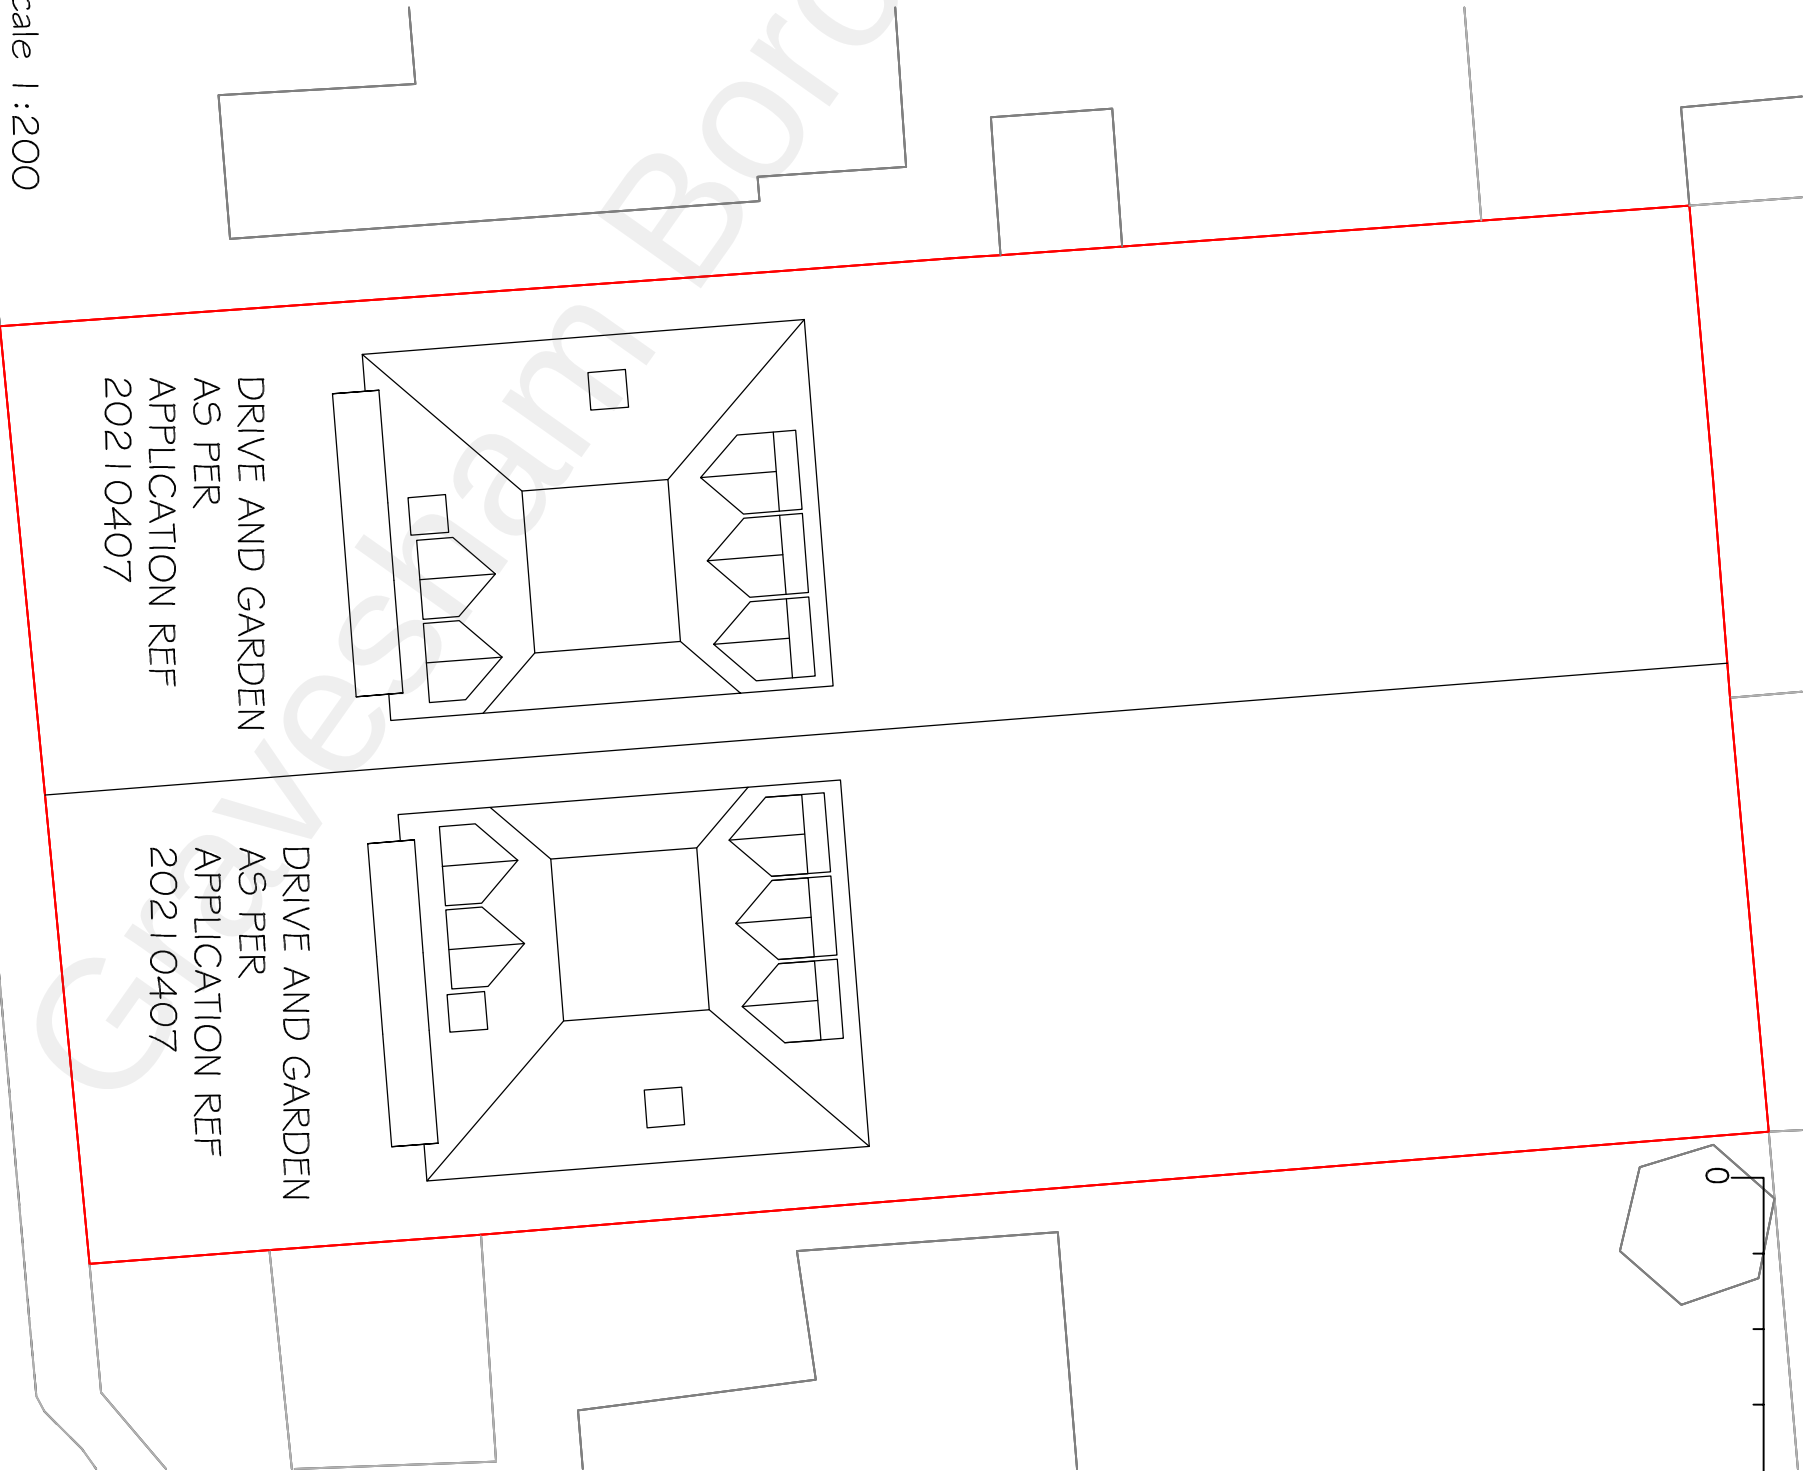

Project		25 Coutts Avenue Shorne Gravesend Kent DA12 3HJ	
Drawing Title		Add Window to Bedroom bay and High Level Window in Lounge for Plot 1	
Site Map & Existing & Proposed Block Plans		\$ 2	
Rev		Description	
Date		Date	
Drawn		Date	
HC		Nov 2022	
Scale		1:1250 1:200	
Drawing No.		25CA/A3/01	

H Channa

Picaroons Maidstone Road Platt Kent TN15 8LB

Tel: 07828277909 E-mail: hbehanna@tiscali.co.uk