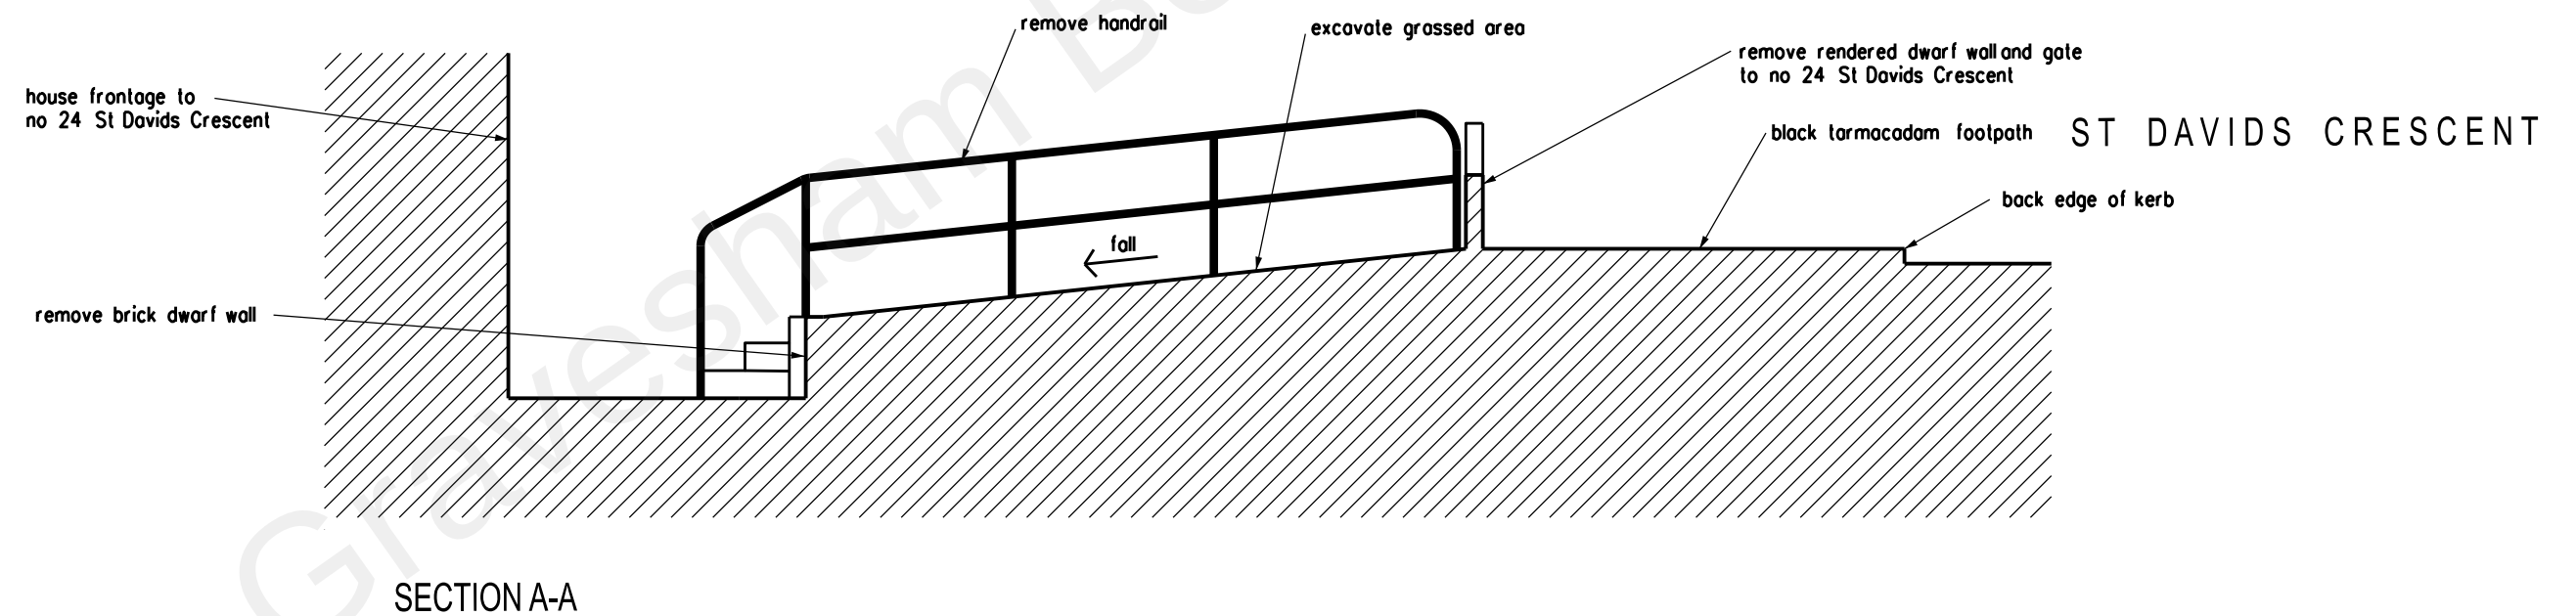
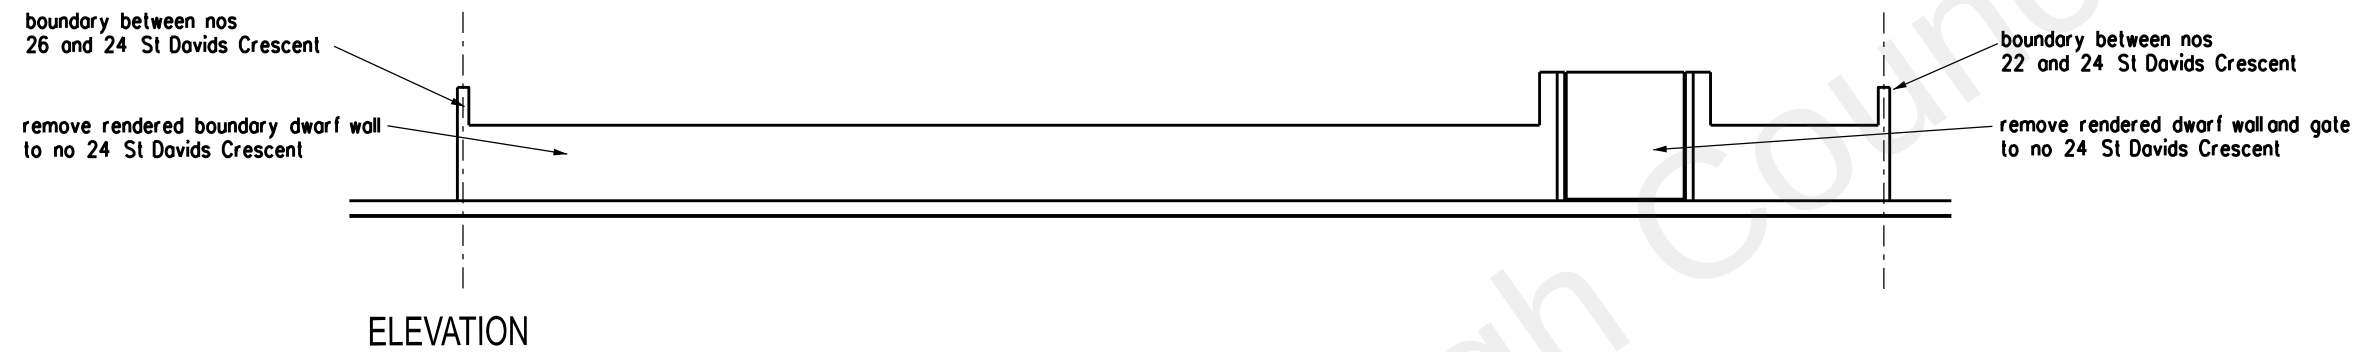


ARCHITECT
TAARCHITECTS
 11 JOYDENS WOOD ROAD BEXLEY
 KENT DA5 2HS Tel 07905 130591
 ta140256@googlemail.com

JOB
 CREATION OF VEHICULAR
 ACCESS
 AT 24 ST DAVIDS CRESCENT
 GRAVESEND KENT DA12 4AS

JOB
 EXISTING ELEVATION AND
 SECTION A-A

REVISION	DATE
SCALE 1:50 AT A3	DATE JULY 2022
DRAWING NO. TS/02	