



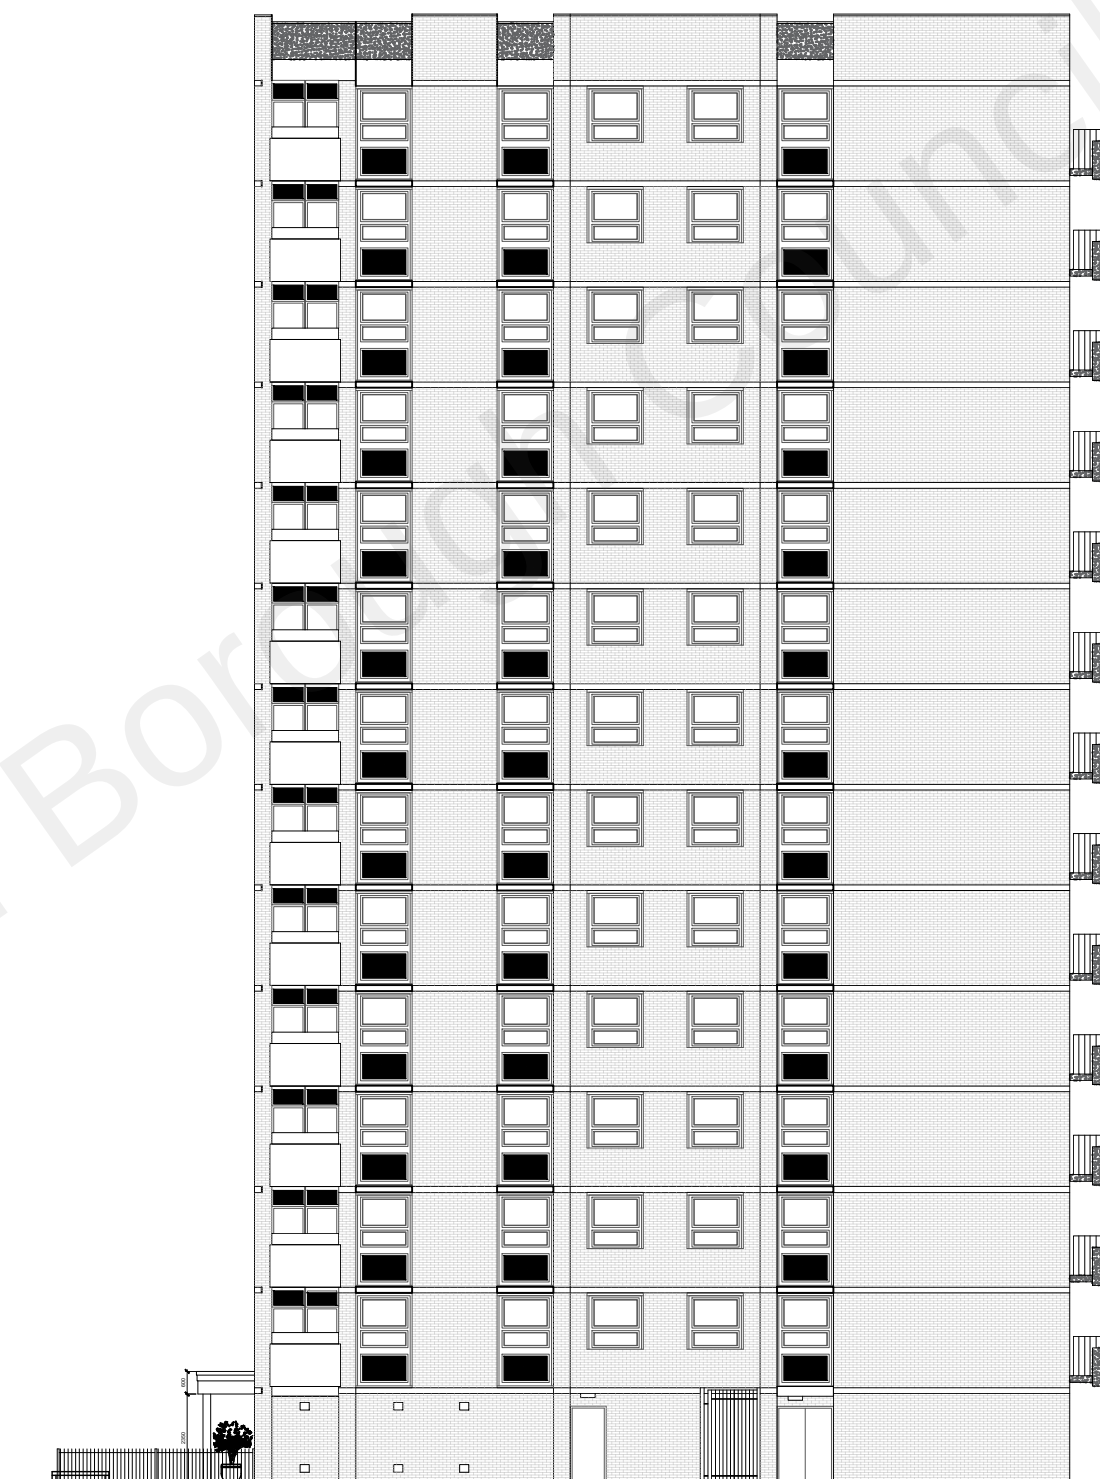

2 West Elevation - Proposed
1 : 200 @ A3

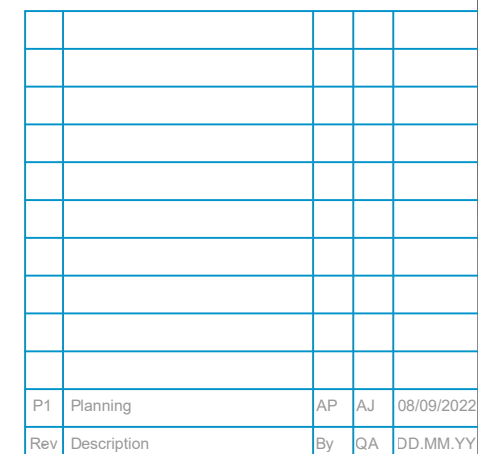

Scale	1:200 @ A3
-------	------------

