



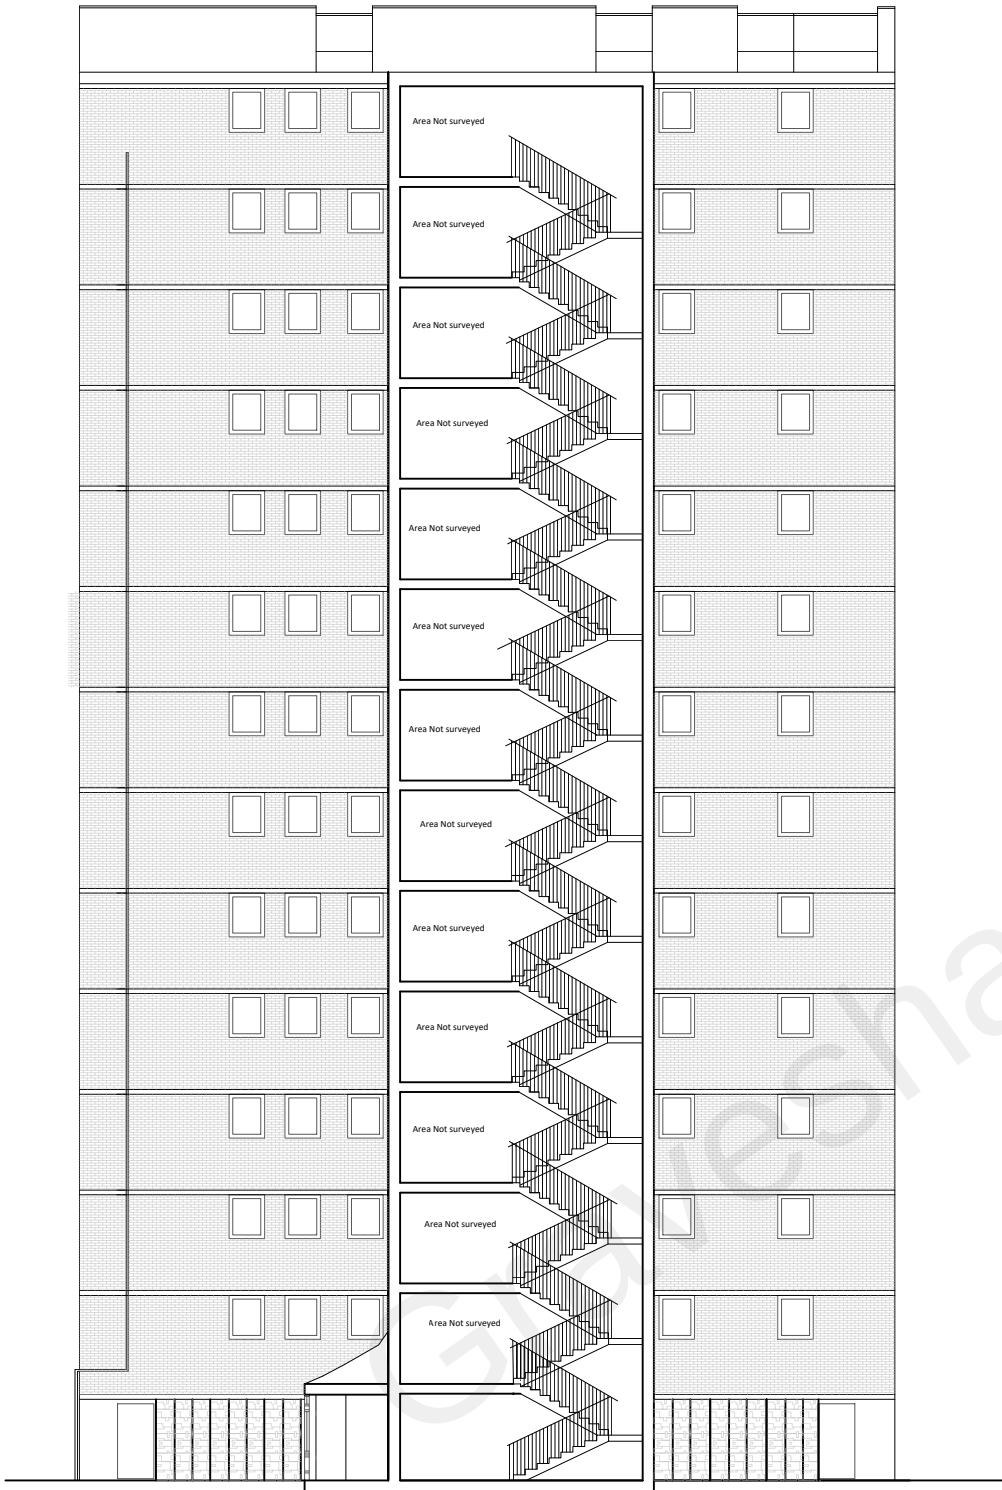

1 Section A - A - Existing
1 : 200 @ A3

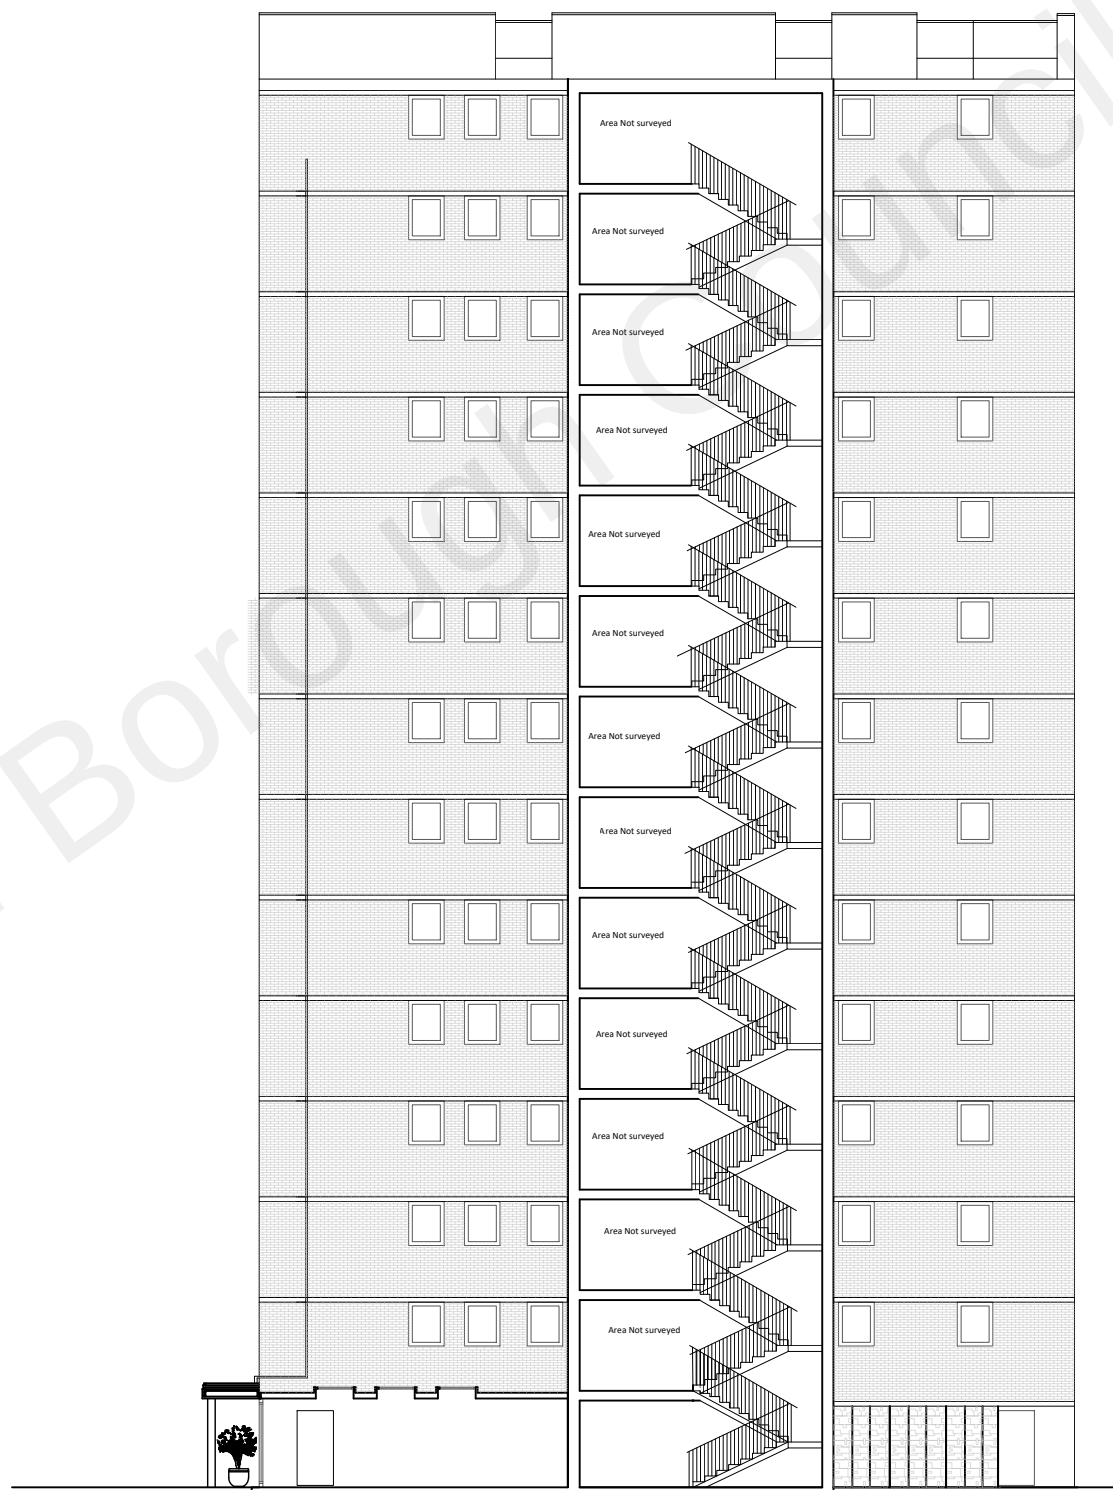

2 Section A - A - Proposed
1 : 200 @ A3

Scale Bar 1:200 0 2 4 10m

P1	Planning	AP	AJ	08/09/2022
Rev	Description	By	QA	DD.MM.YY

© This drawing and any design hereon is the copyright of Potter Raper and must not be reproduced without their written consent. All drawings remain the property of Potter Raper. Figured dimension only to be taken from this drawing. All dimensions to be checked on site. Please inform Potter Raper immediately of any discrepancies before work proceeds.

Client
Gravesham Borough Council

Project Name
Carl Ekman House

Project Location
Carl Ekman House,
Tooley Street,
Northfleet, Gravesend
DA11 9PN

Sheet Name
Existing and Proposed Section A:A

Project Status
Planning

Drawing Nr.
10066-PR-ZZ-ZZ-DR-A-PL301

Scale
1:200 @ A3

**POTTER
RAPER**
Duncan House
1A Burnhill Road
Beckenham
Kent
BR3 3LA
Tel: 020 8658 3538