


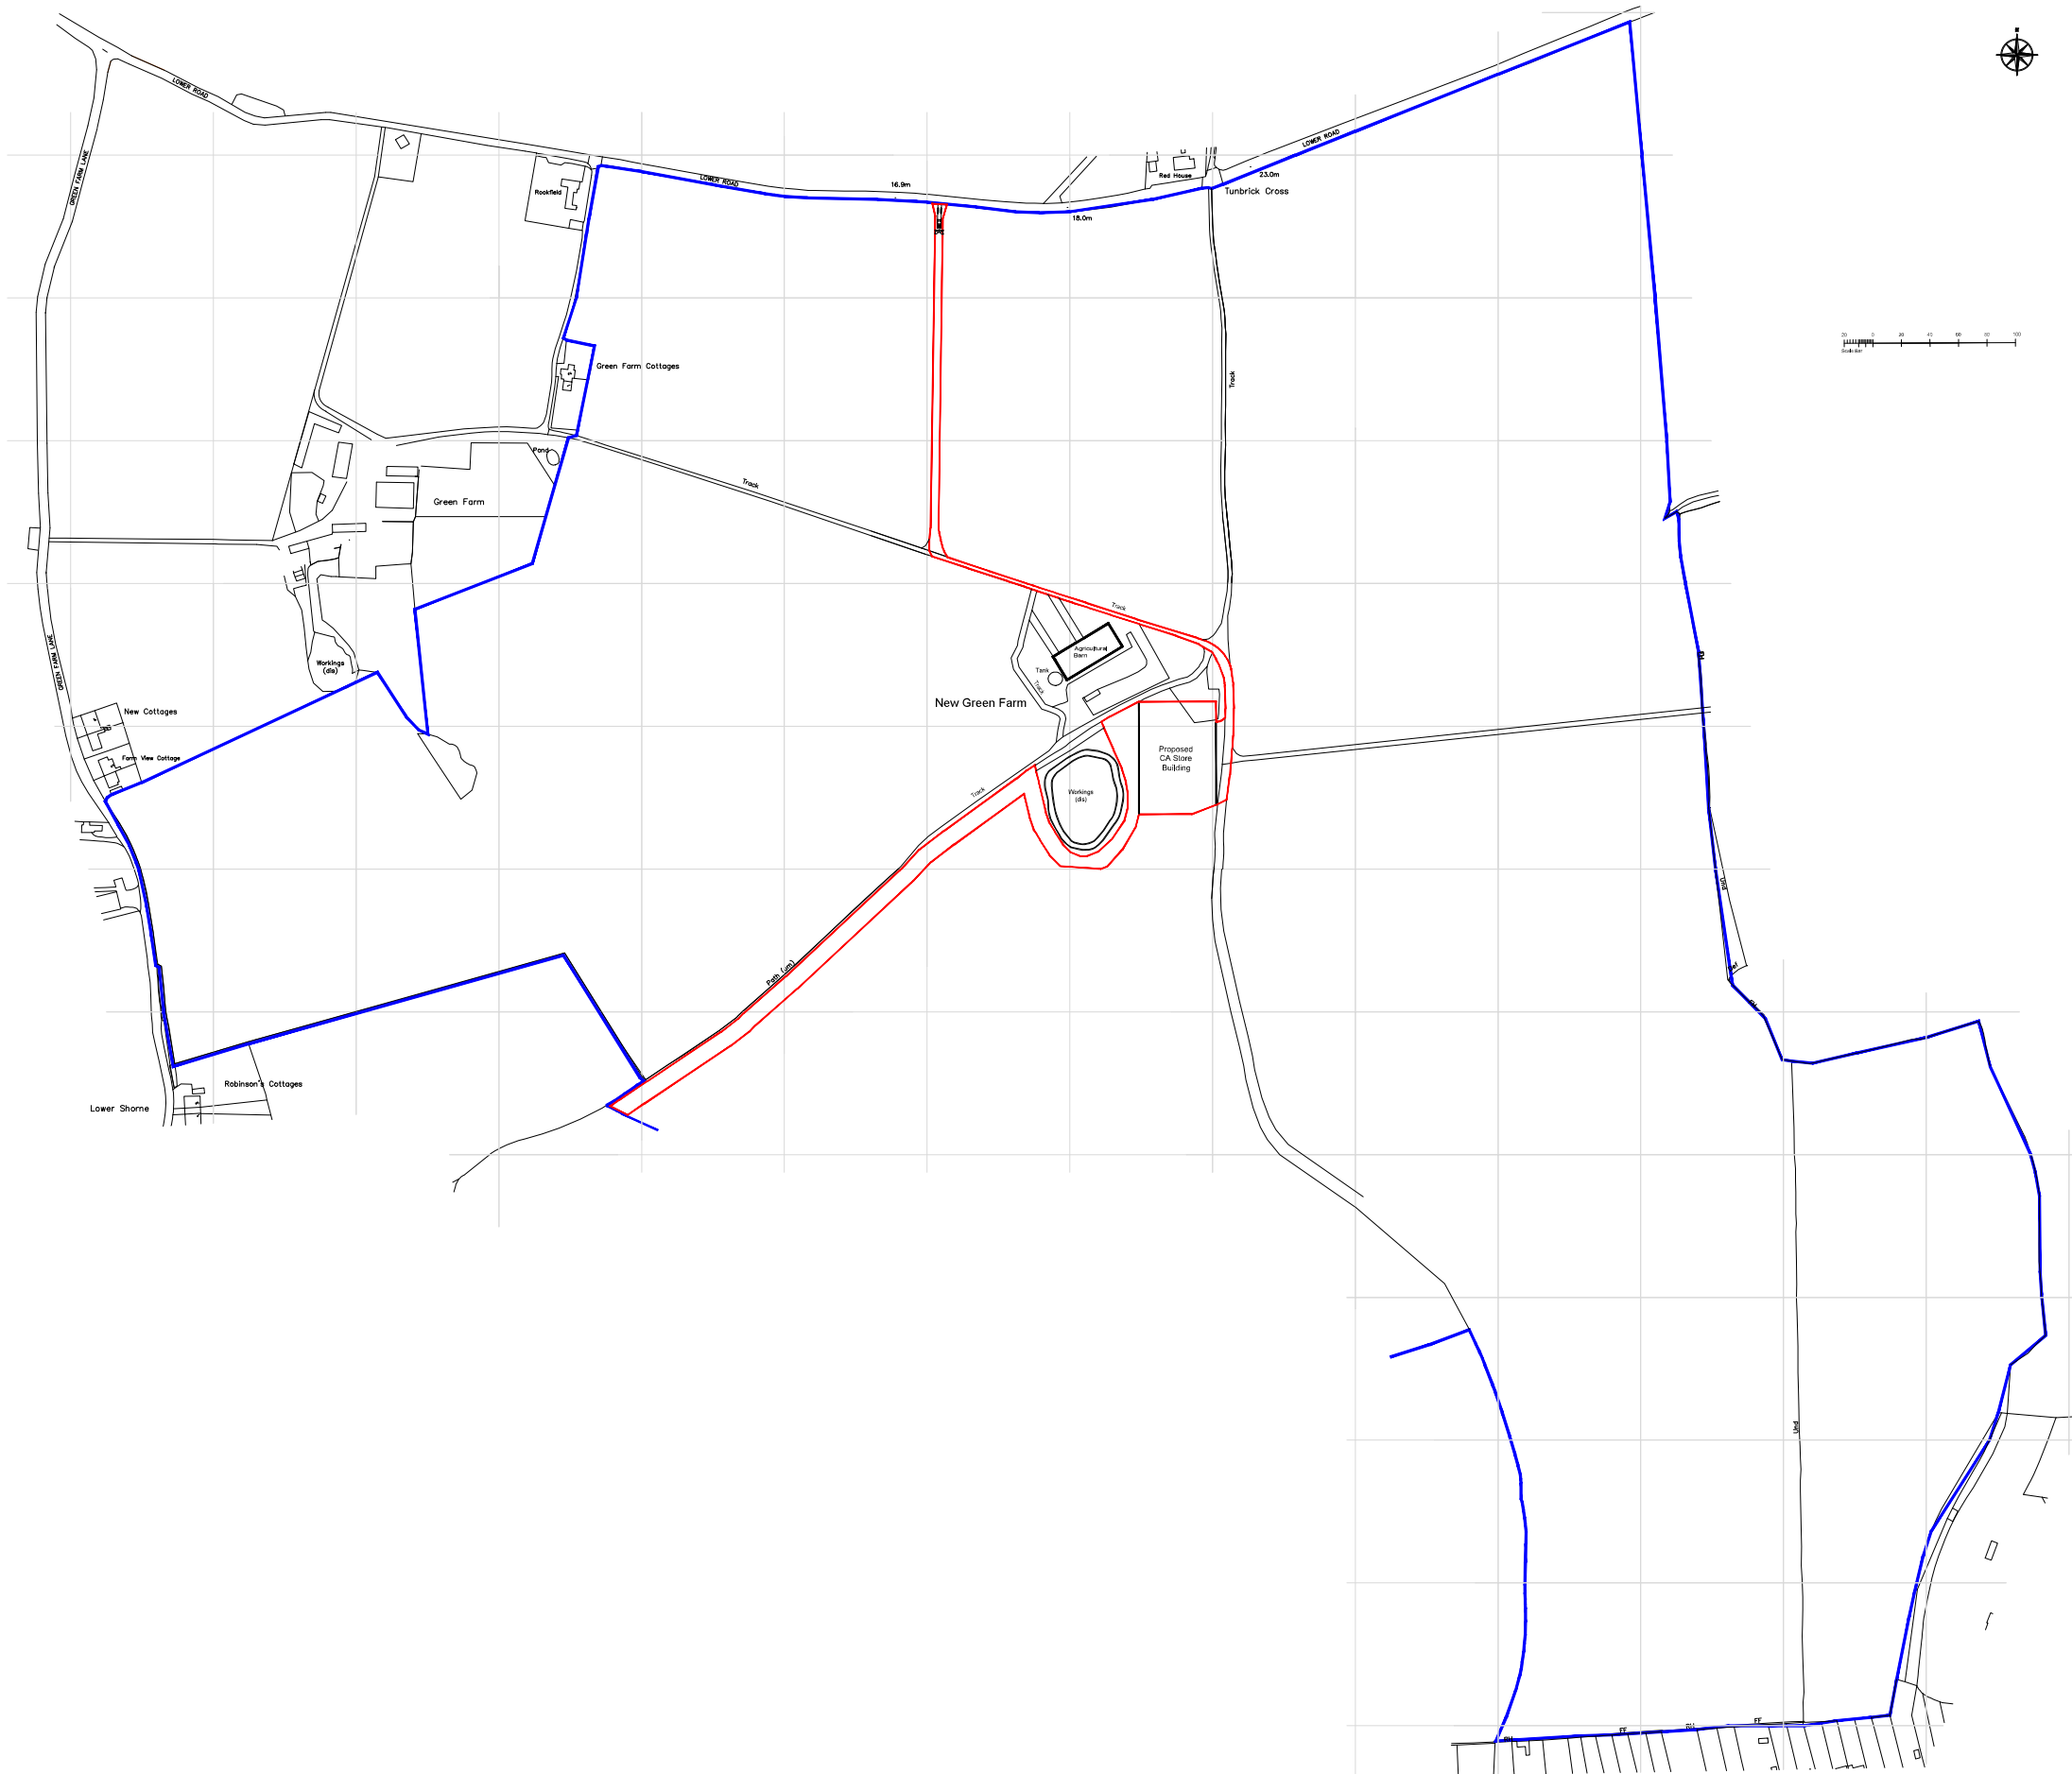

C	Sept 25	Red Line Updated
B	May 25	Issued for planning application
REV	DATE	ISSUE

SITE
A.C. GOATHAM & Son
New Green Farm
Lower Shorne, Gravesend
Kent DA12 3HL

DRAWING TITLE
Location Plan

SCALE	DRAWN	DATE
1:2500@A1	LFB	Nov 2024



AC Goatham & Son
Flanders Farm,
Ratcliffe Highway,
Rochester,
Kent
ME3 8QE
01634 253424

DRAWING No. ACG&S-NGF-900