




02 EXISTING BLOCK PLAN
SCALE 1:200 @ A2



03 PROPOSED BLOCK PLAN
SCALE 1:200 @ A2

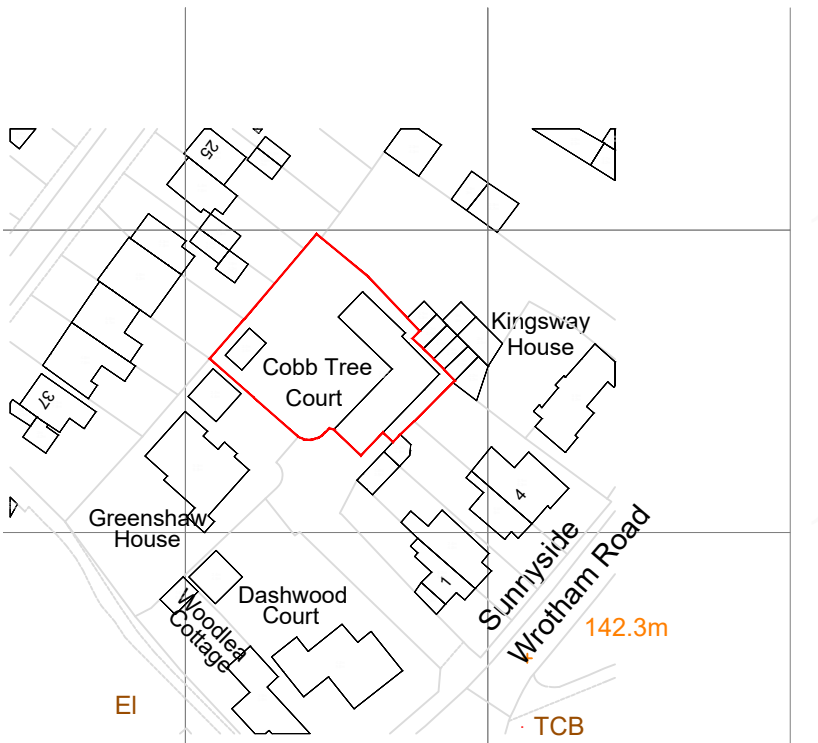

01 SITE/LOCATION PLAN
SCALE 1:1250 @ A2

Revisions		
No.	Date	Description
Drawing Status		
HOUSEHOLDER FULL PLANNING APPLICATION SUBMISSION		
Client/Project		
Mr T Durey Cobb Tree Court Meopham Kent DA13 0AU		
Drawing Title		
GARDEN BUILDING- SITE/LOCATION AND BLOCK PLANS		
Drawing No.		
A101/FPA		
Scale		
1:1250 & 200 @ A2		
Revision		
-		
Project No.		
CTC-FPA		
Date		
15/09/2026		