
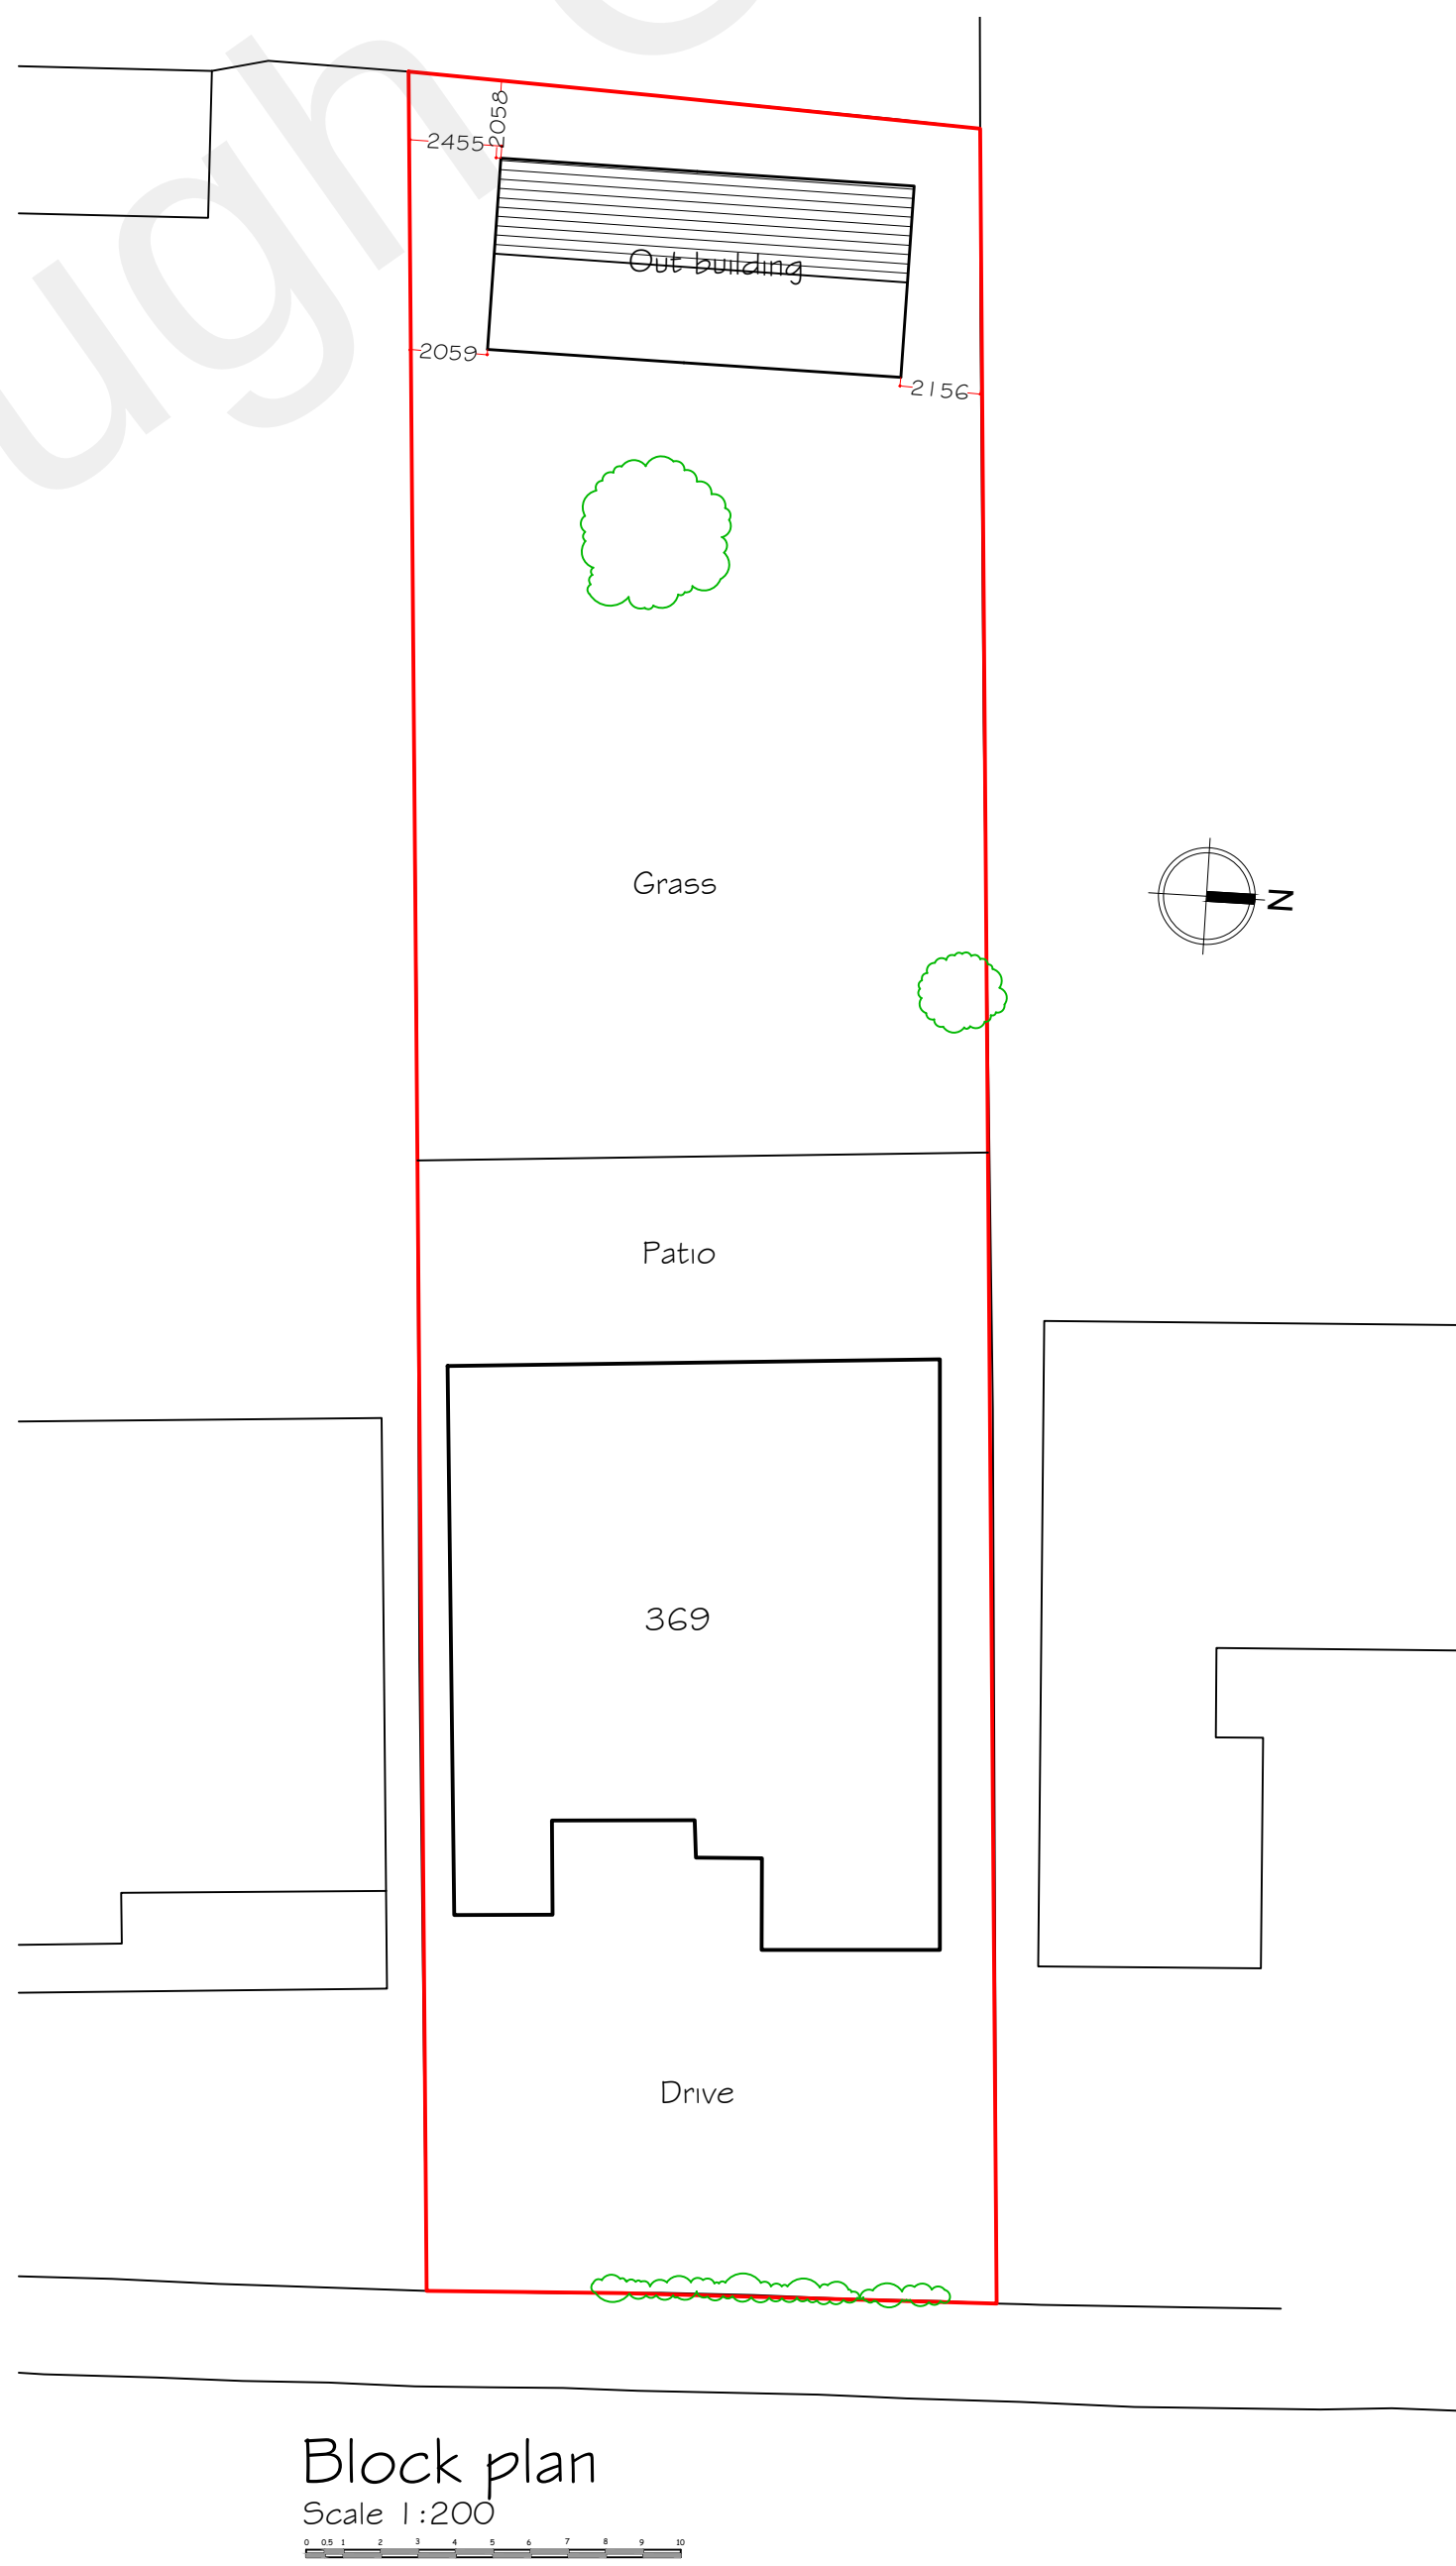
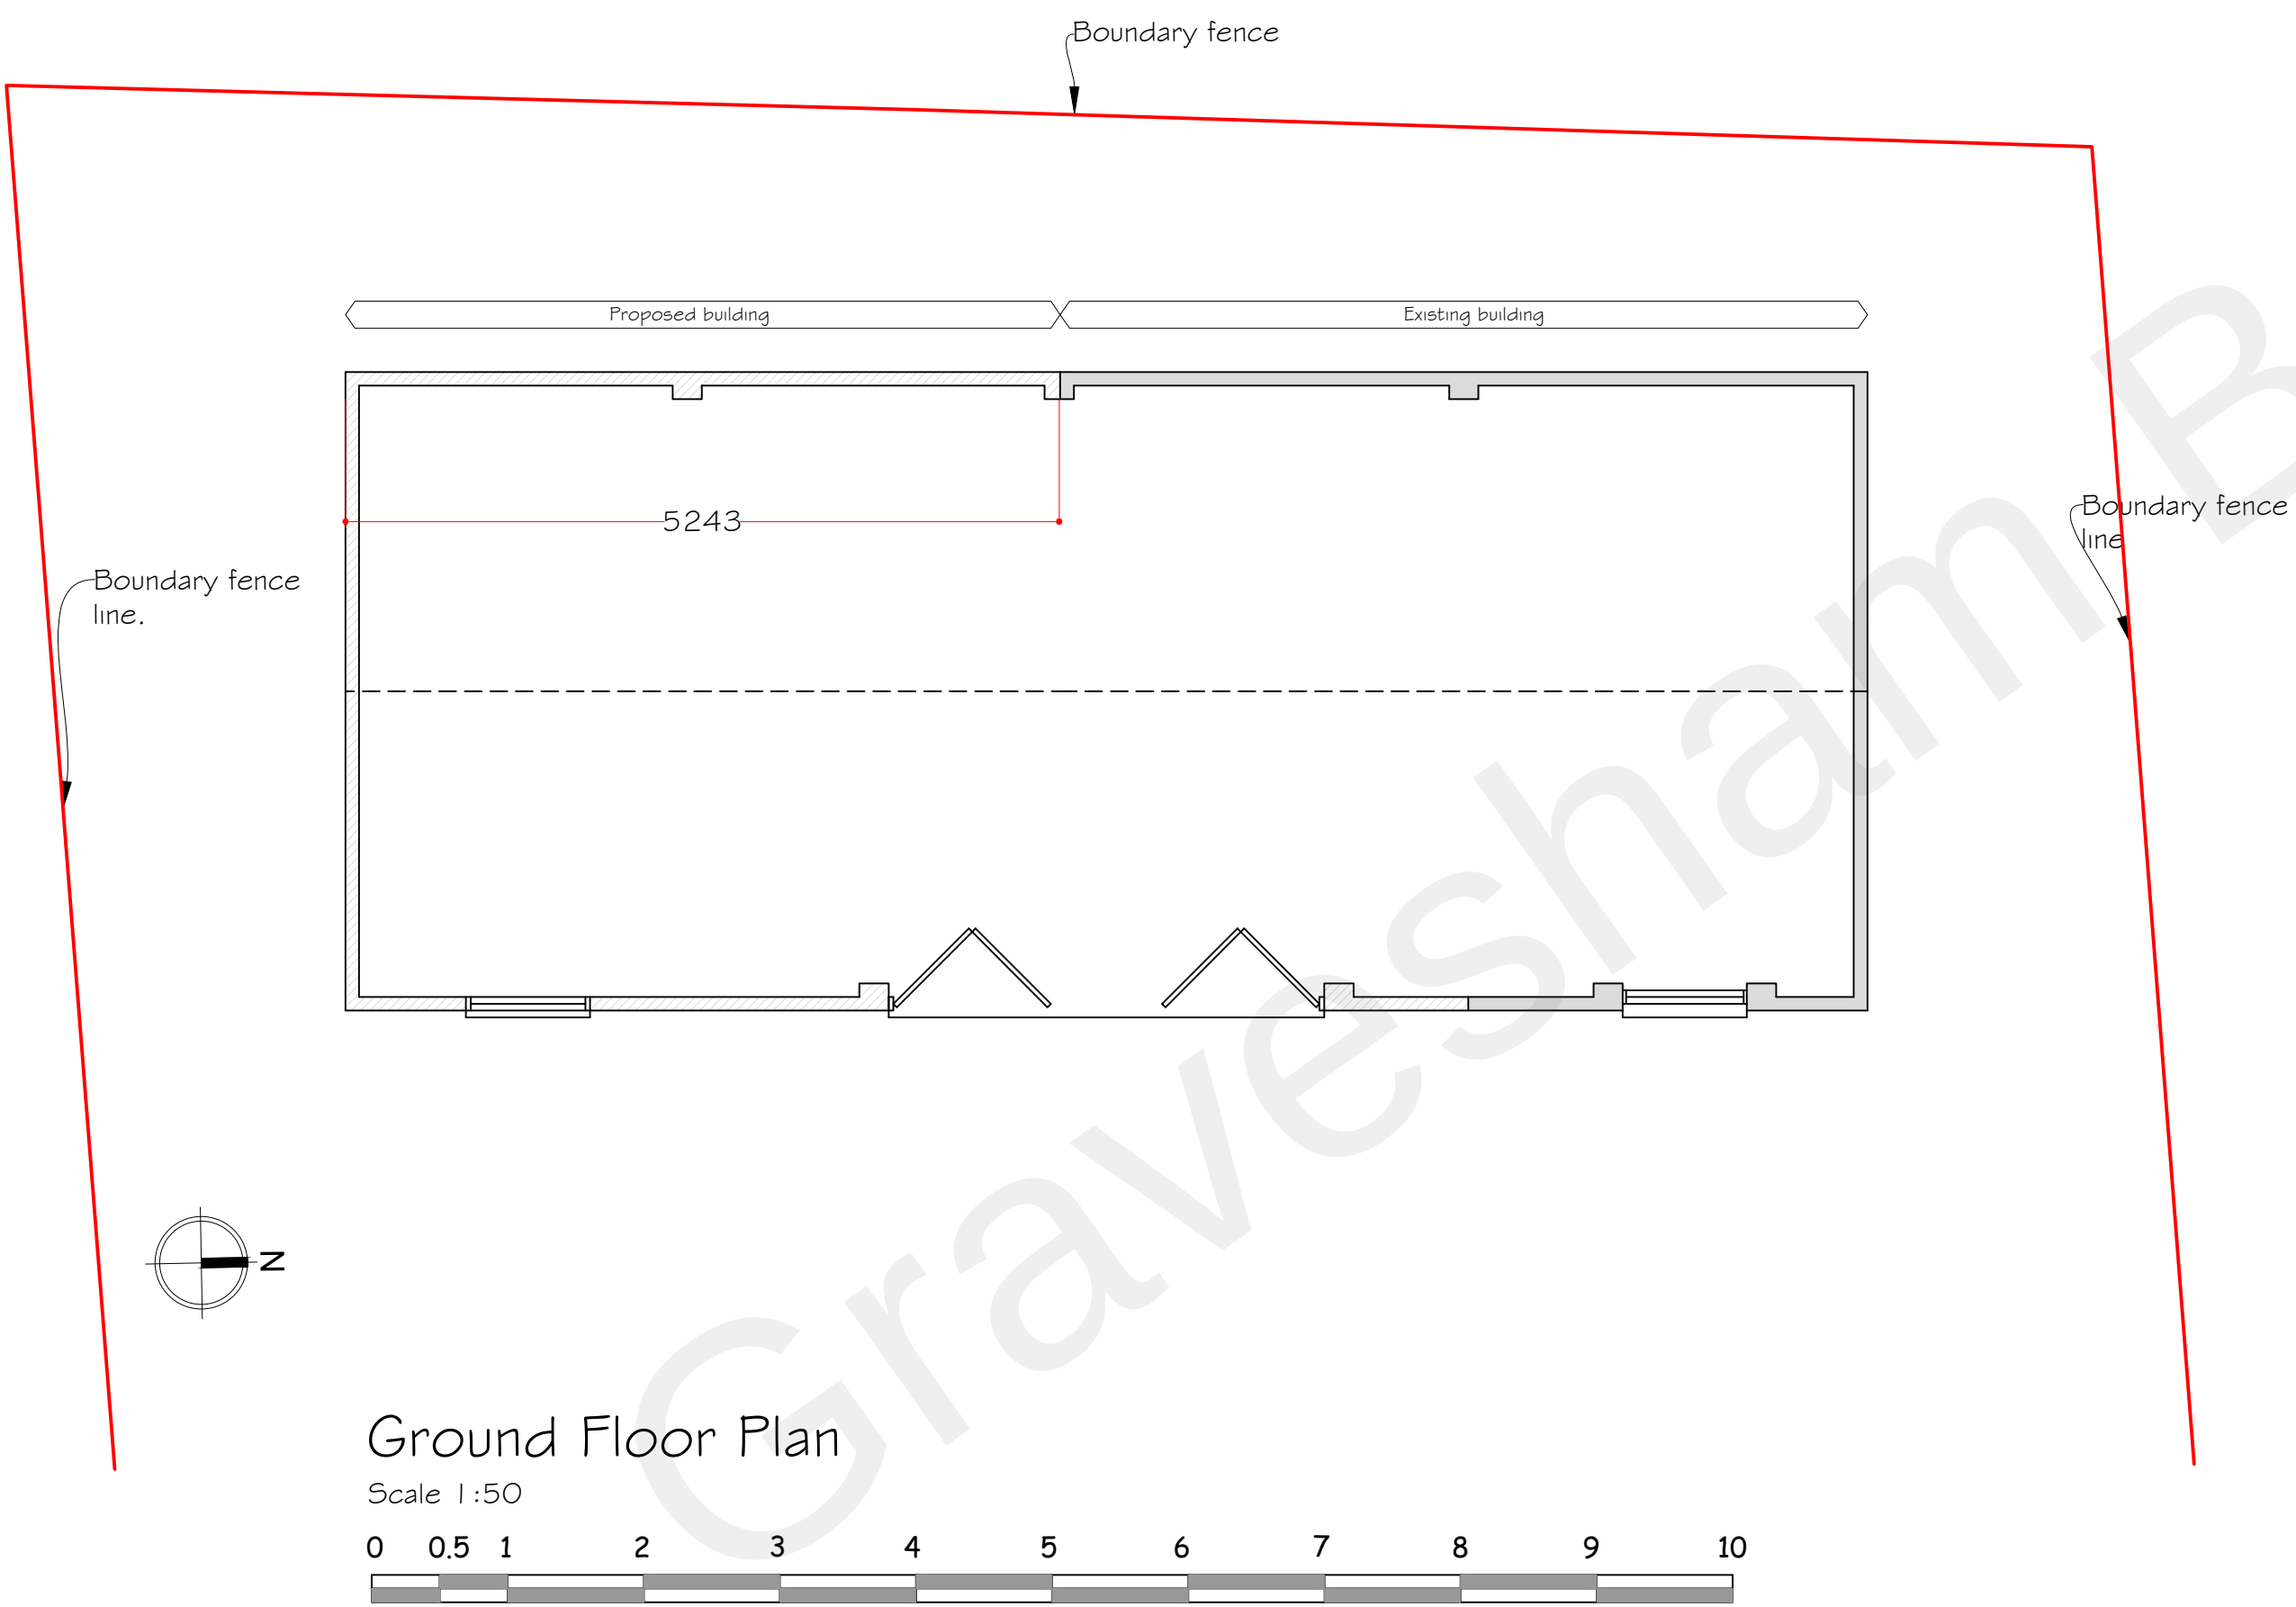


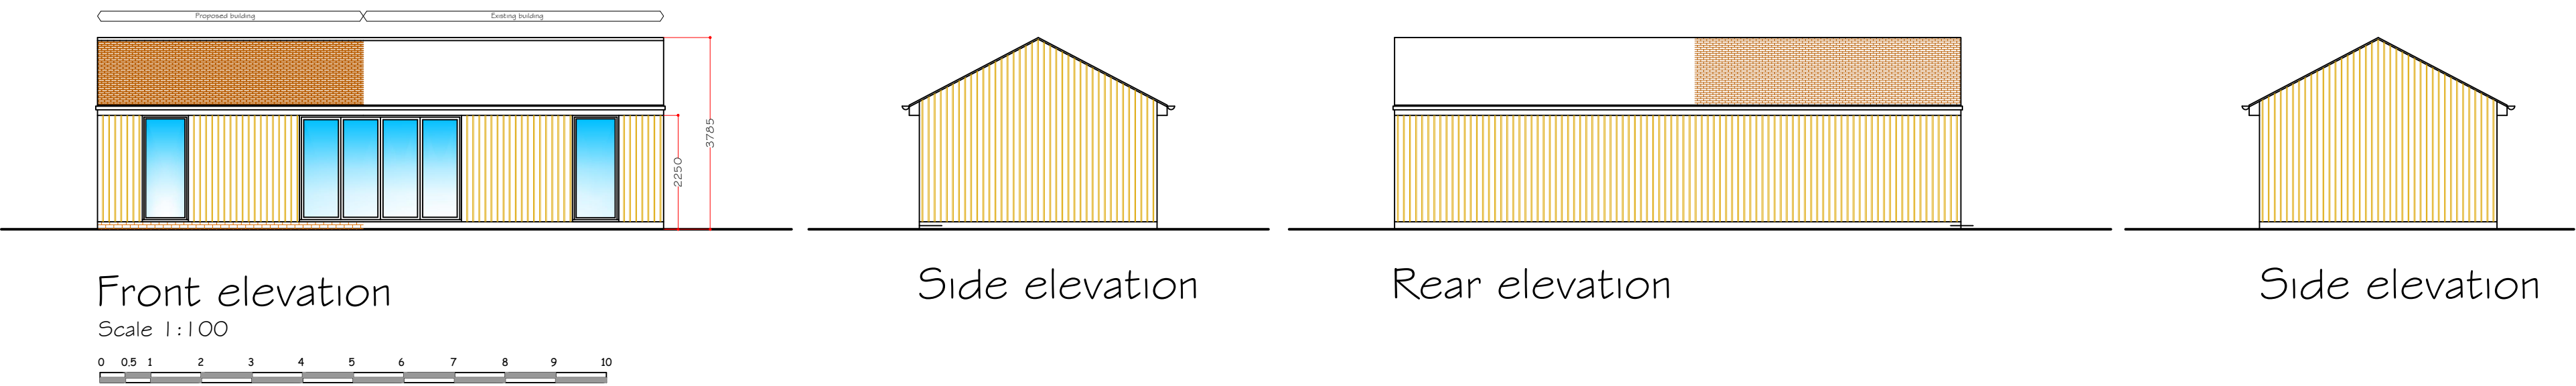

Copyright Synergy Planning & Property Consultants Ltd Suite 6 Laser Quay Mariner City Estate Rochester Kent ME2 4HU		
Client	Mr A Rai	
Address	369 Singlewell Road Gravesend	
Drawing title	Proposed out building	
Scale	1:50/1:100/1:200	
Date	March 2022	Drawn by
Drawing No	22/366/02	