


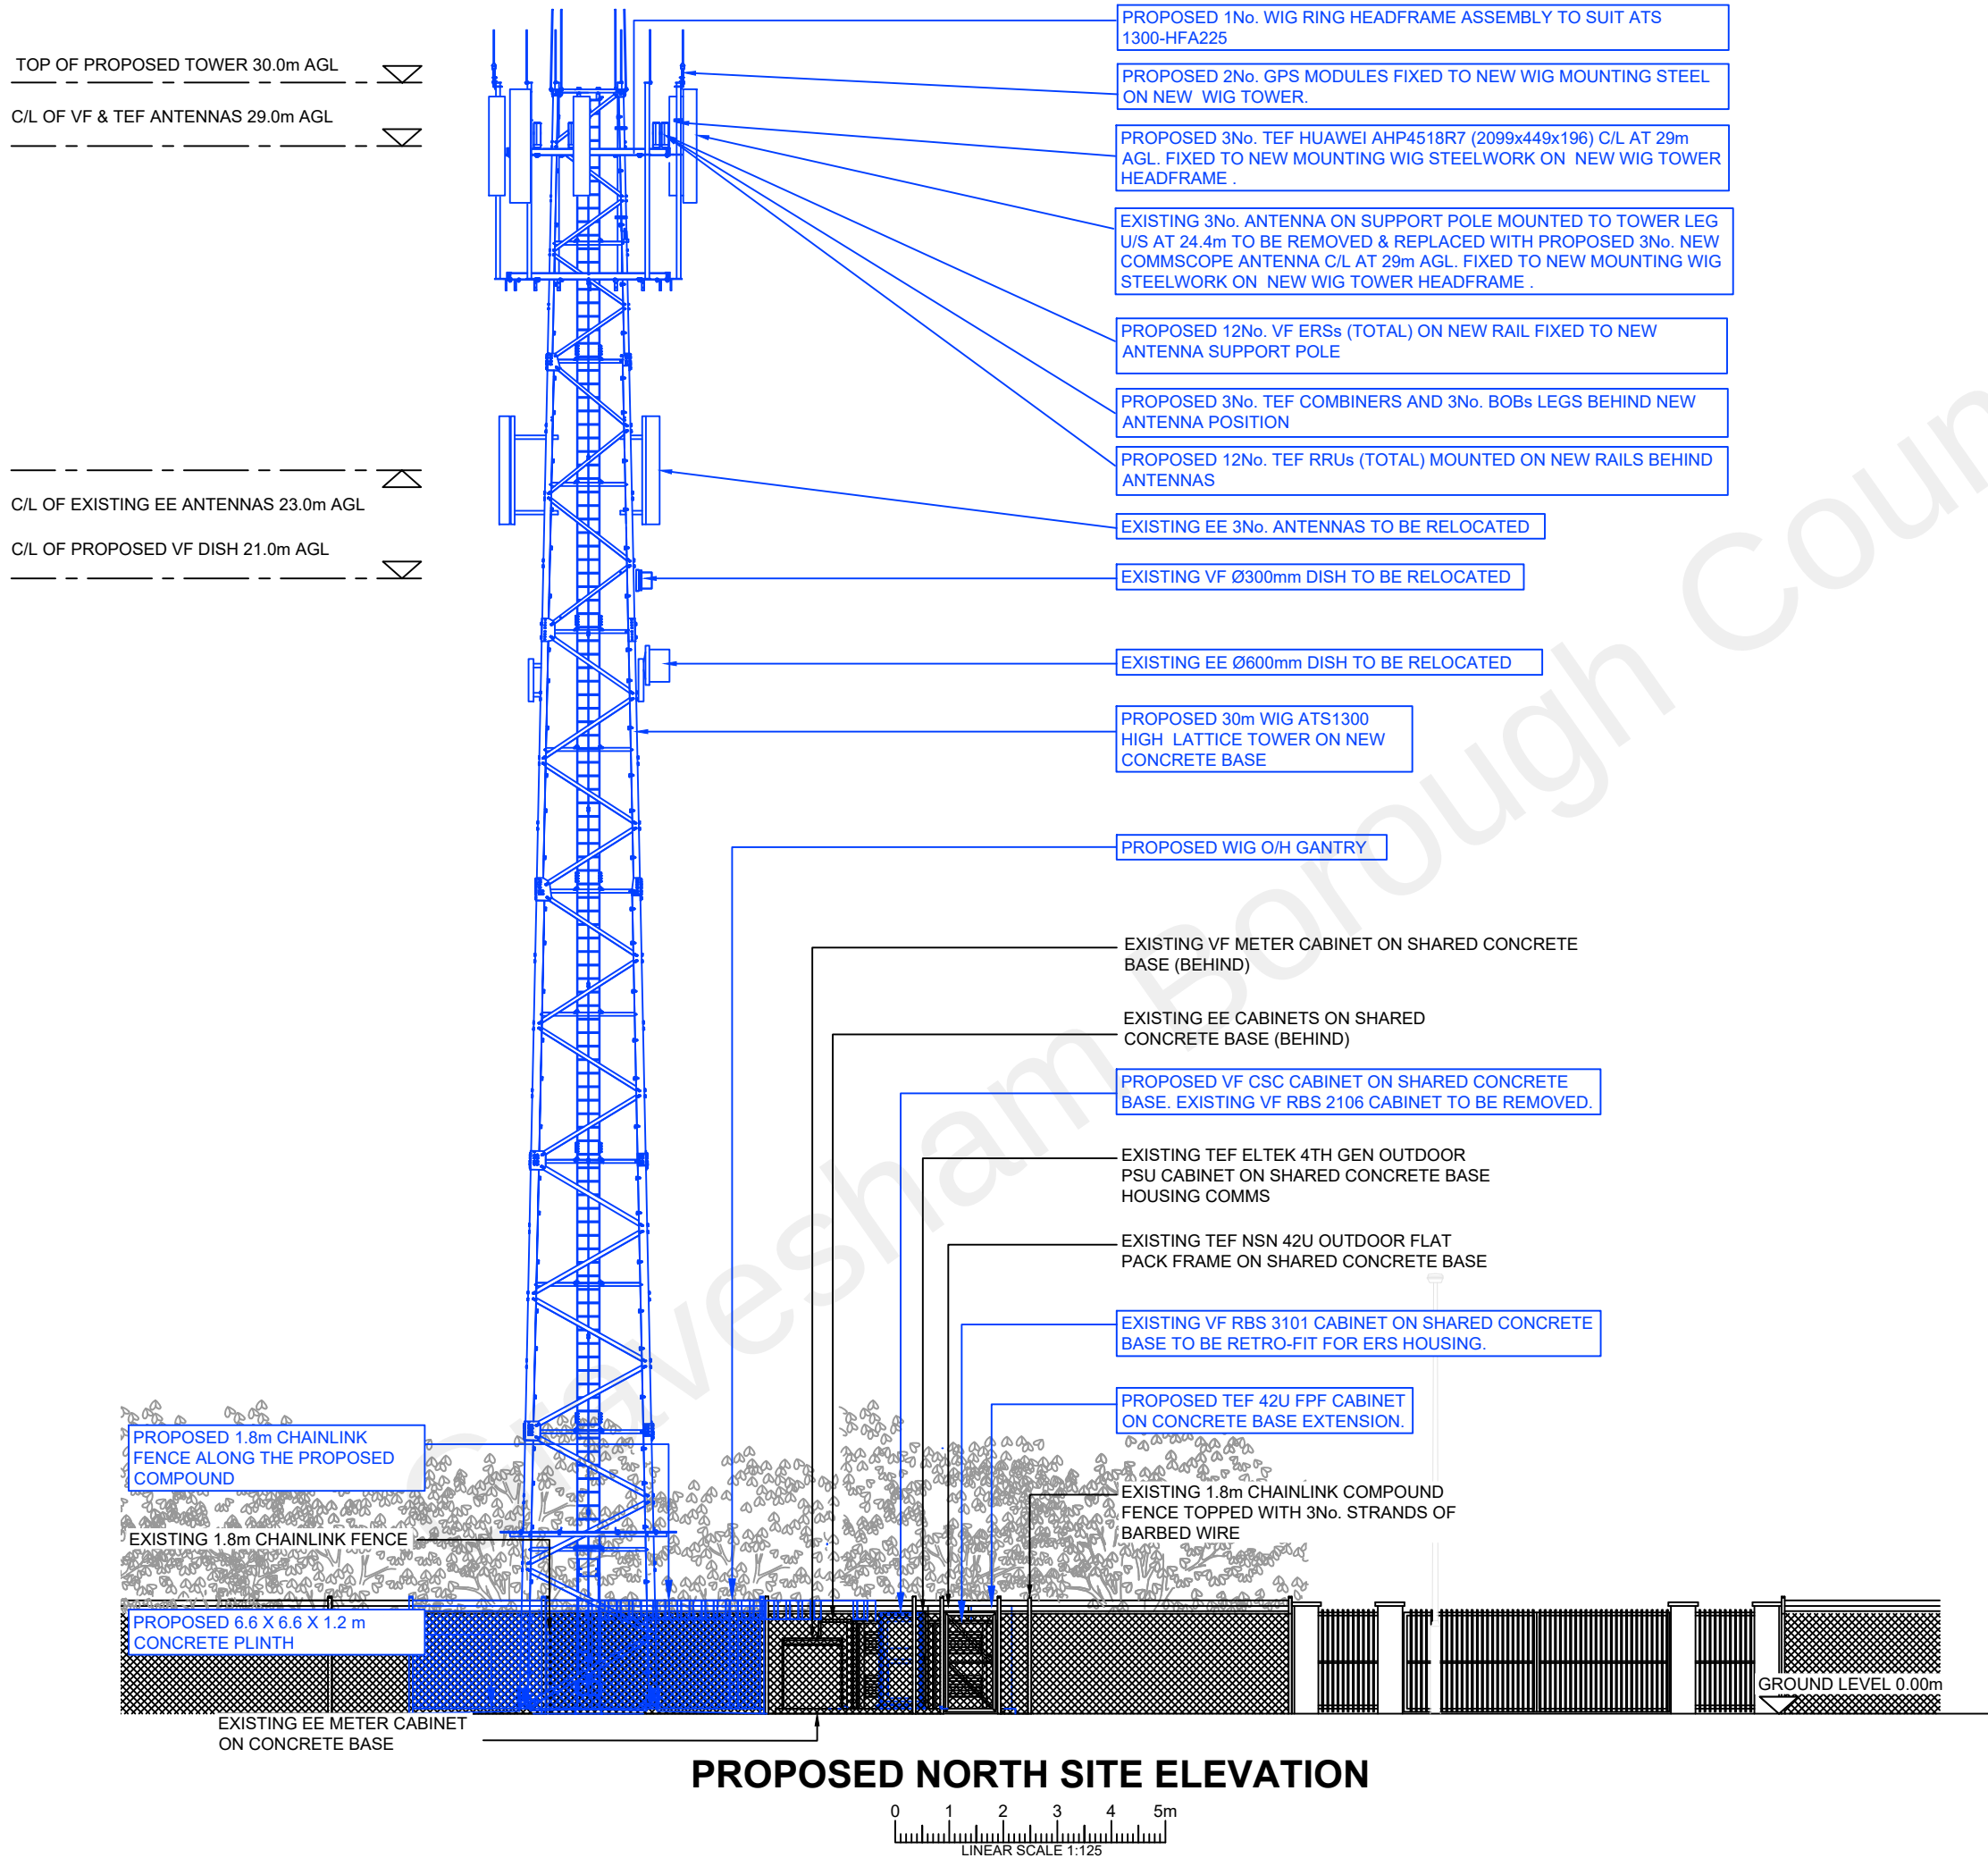

PROPOSED NORTH SITE ELEVATION

ALL DIMENSIONS ARE IN mm UNLESS NOTED OTHERWISE

N.G.R

E 562040

N 173520

NOMINATION REFERENCE: N/A

CONCESSION/FIXIT REQUIRED?

YES

NO

REASON FOR CONCESSION/FIXIT:
-

ICNIRP DETAILS
IN ACCORDANCE WITH OPERATOR SPECIFIC ICNIRP GUIDELINES

SITE DESIGN CATEGORY

PUBLIC ACCESS

ICNIRP CONTROL MEASURE (IF REQUIRED):
NO CONTROL MEASURES REQUIRED

DEPENDENCIES FOR DETAILED DESIGN/BUILD

ASBESTOS SURVEY		NO
CHERRY PICKER SURVEY		NO
COMMS SERVICE ALTERATION		NO
GDC/STRUCTURAL CALCULATIONS	YES	
GEOTECH AND/OR TRIAL DIG	YES	
ICNIRP CONTROL MEASURES		NO
INTRUSIVE SURVEY		NO
MEWP/SCAFFOLD REQUIREMENTS		NO
REC SERVICE ALTERATION		NO
STAT SEARCHES	YES	
GPRS REQUIREMENT		NO
TENSILE PROOF TESTS		NO
TOWER CLIMB		NO

COLOUR CHART

BLACK

TEXT, EXISTING BUILDINGS, TOWERS, STRUCTURES, TREES, ETC.

BLUE

PROPOSED INSTALLATION

G	TOWER AND COMPOUND	EP	GH	20.02.20
F	TEMPLATE TRANSFER & AMENDS	JDS	BB	19.11.19
E	UPDATED AS PER DAF	JDS	BB	22.10.19
D	NOTES UPDATED	BB	GH	18.12.18
C	TEF ADDED	PB	PB	13.12.18
B	ANTENNA AMENDMENT	PB	PB	11.10.18
A	ANTENNA AND DISH AMENDMENT	CDH	PB	10.10.18
REV	DESCRIPTION OF REVISION	BY	CH	DATE

DESIGN CONSULTANT

WIG PROJECT NUMBER

WHP

CTIL-C-SWS0063-3-UPGRADE

Wireless Infrastructure Group

TEF	CTIL	VF
067713	137769	37177

SITE NAME AND ADDRESS

NORTHFLEET WTW

NORTHFLEET WATER TREATMENT WORKS

THAMES WAY

GRAVESEND

KENT, DA11 8HN

DRAWING TITLE:
PROPOSED SITE ELEVATION

PURPOSE OF ISSUE:
PLANNING

DRAWING NUMBER:
104

SCALE:
AS SHOWN @ A3

DRAWN:
DC

DATE:
28.09.18

REV:

CHECKED:
CM

DATE:
28.09.18

APPROVED:
WHP

DATE:
28.09.18

G