
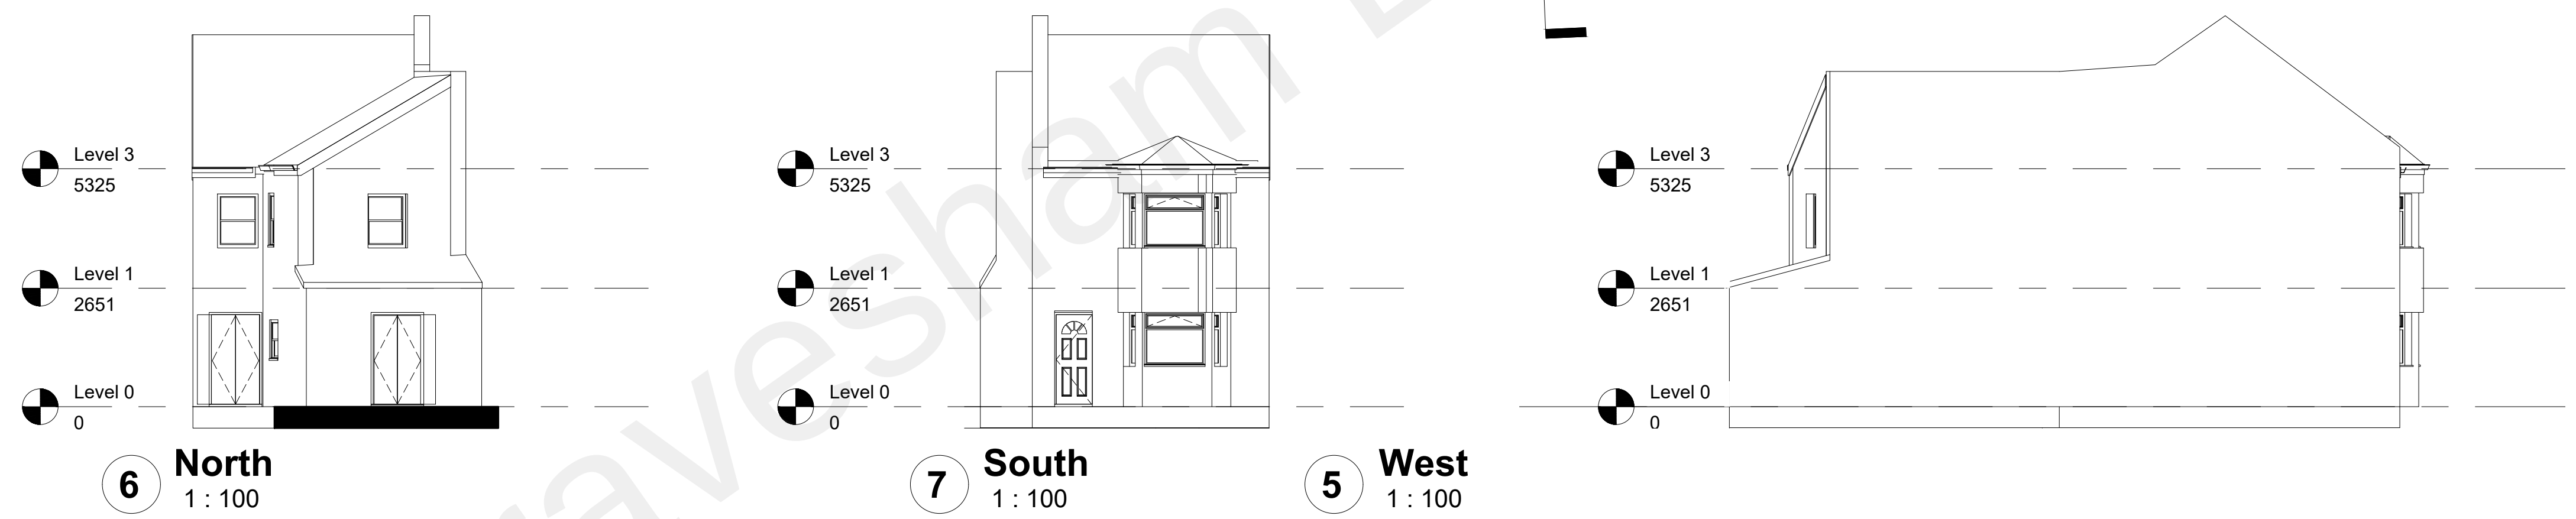


Rev	Description	Date
1	Revision 1	Date 1

CODE	SUITABILITY DESCRIPTION
STATUS	PURPOSE OF ISSUE

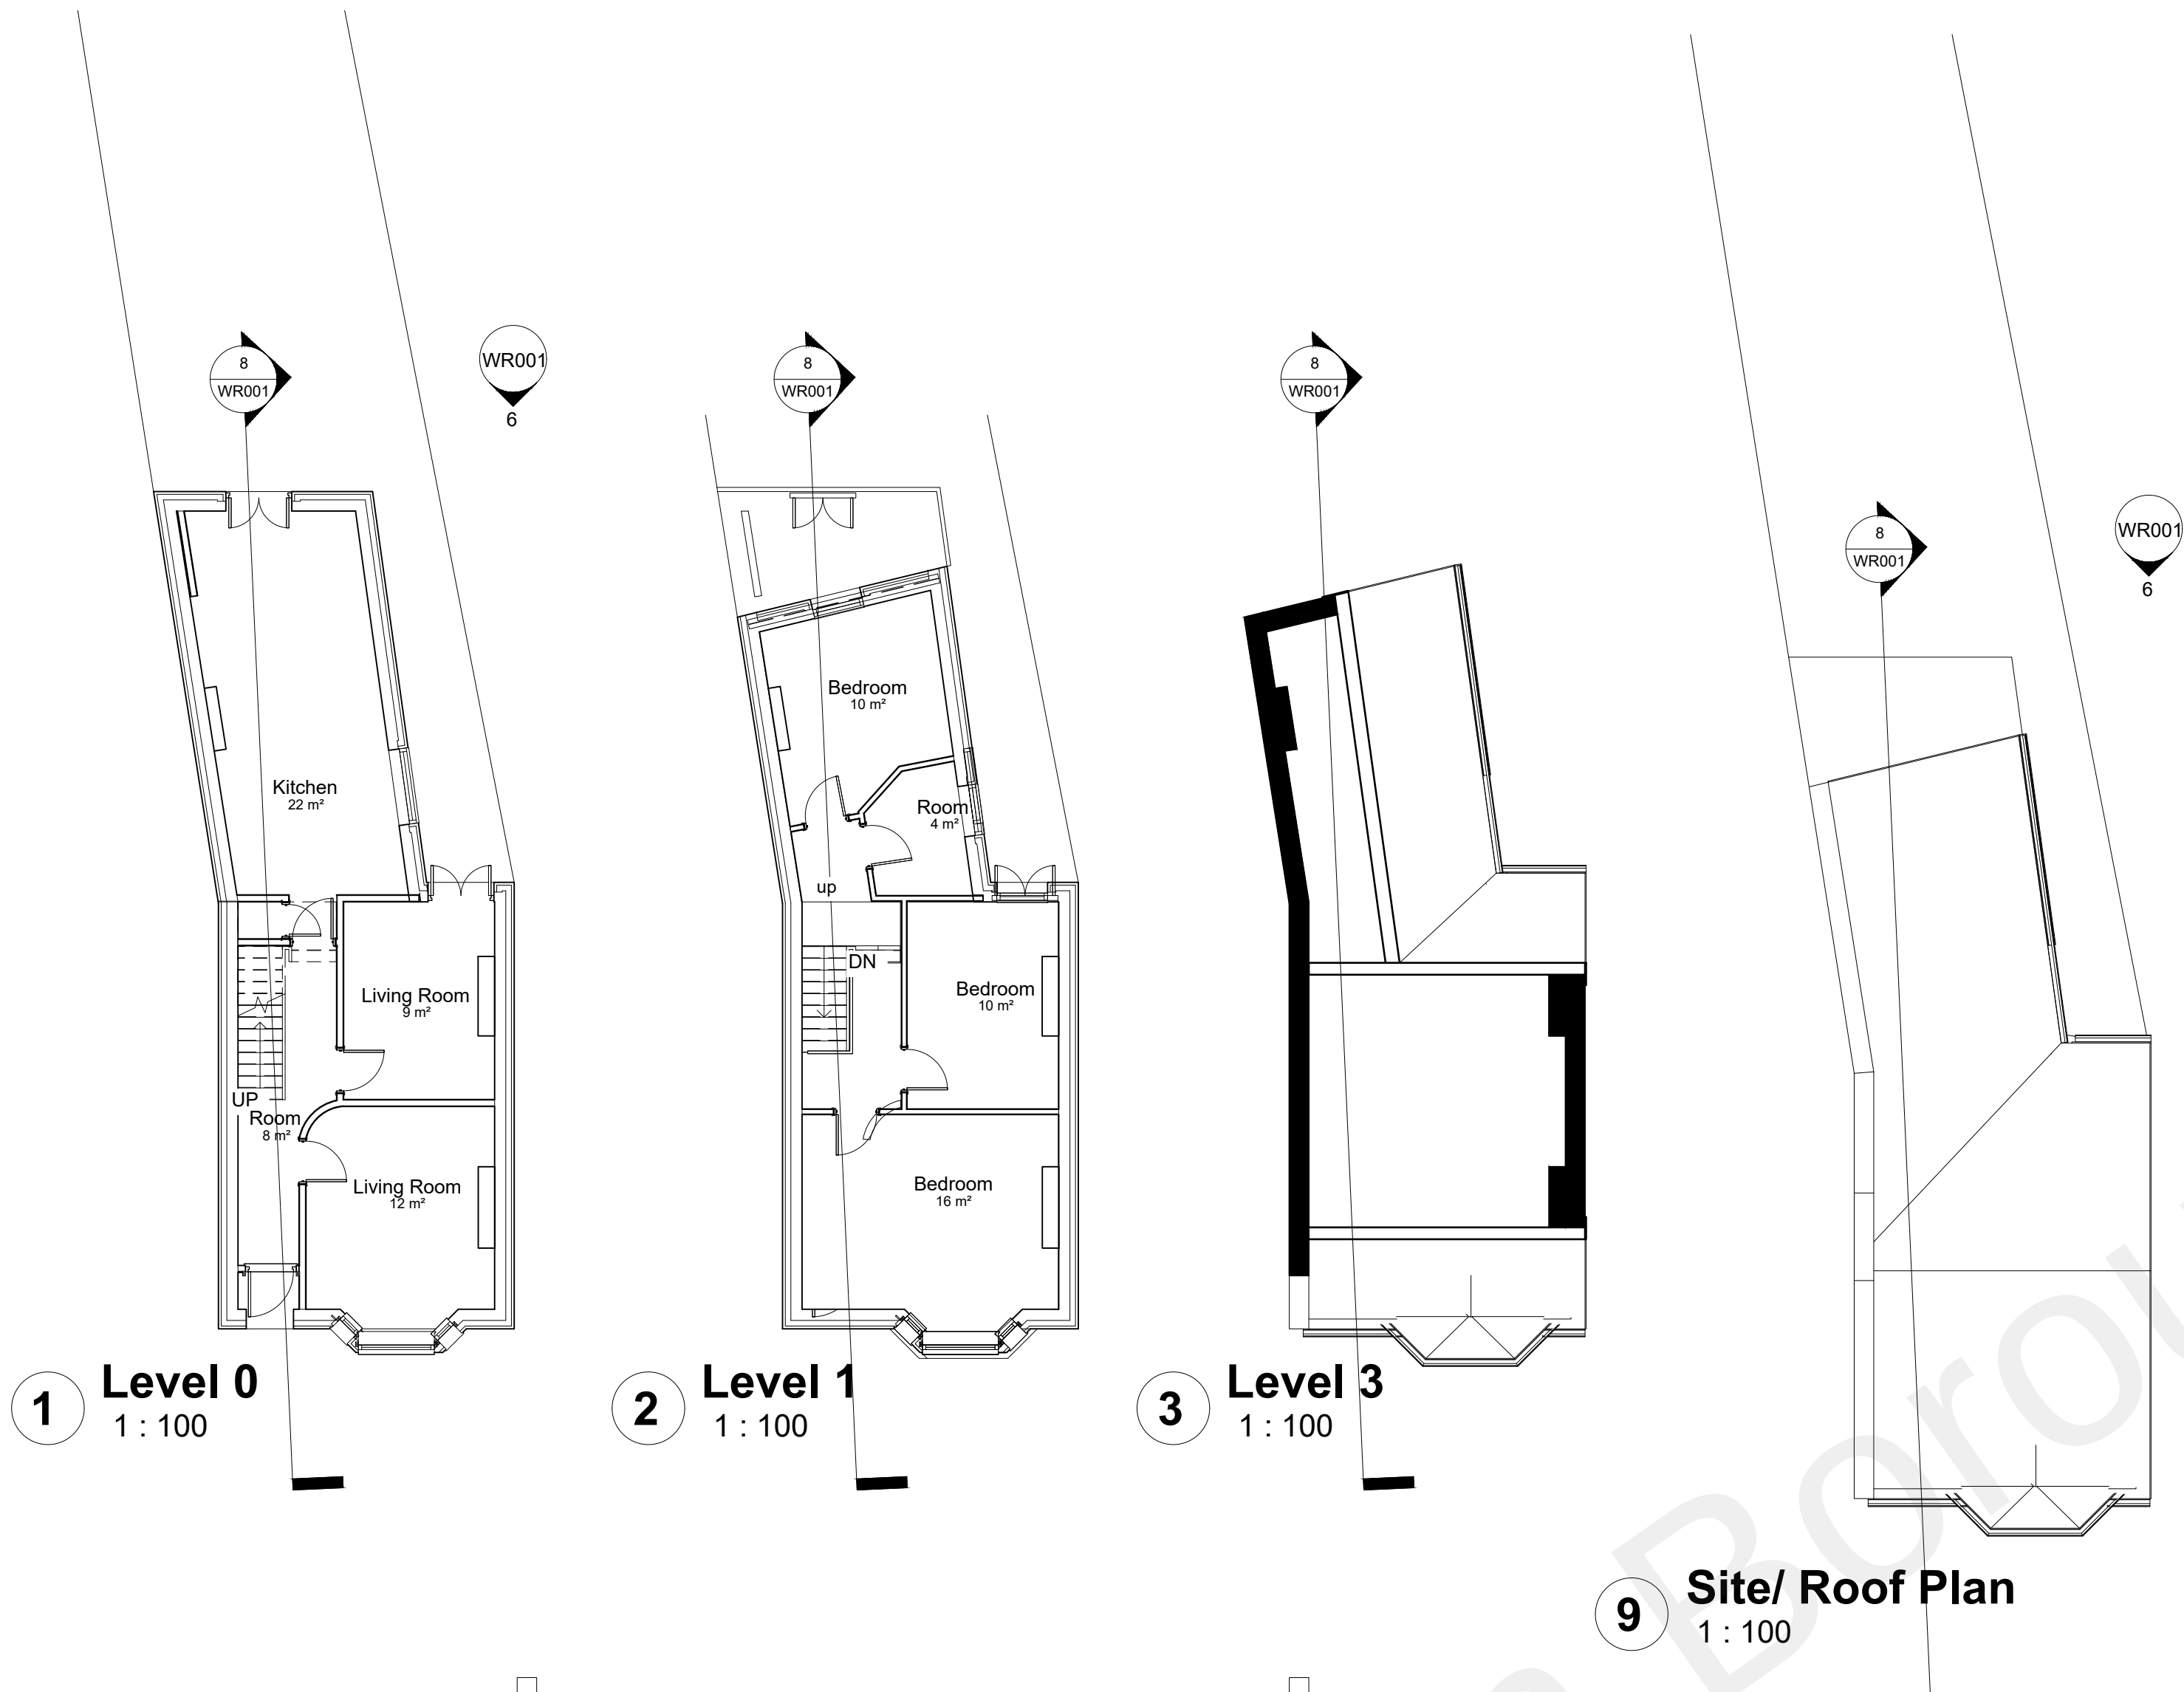

PROJECT
50 wrotham road gravesend , kent, da11 0qf

TITLE
Existing Plans, Elevations and Sections

CLIENT
Owner

DRAWN BY Author	CHECKED BY Checker	DATE 01/23/07
SCALE (@ A1) 1 : 100	PROJECT NUMBER Project Number	
DRAWING NUMBER WR001	REV A	