

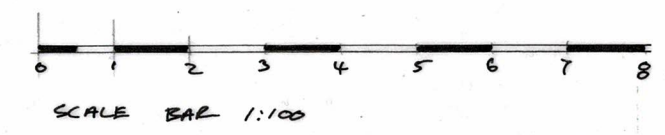


1/50	1/100	1st MAR '22
------	-------	-------------

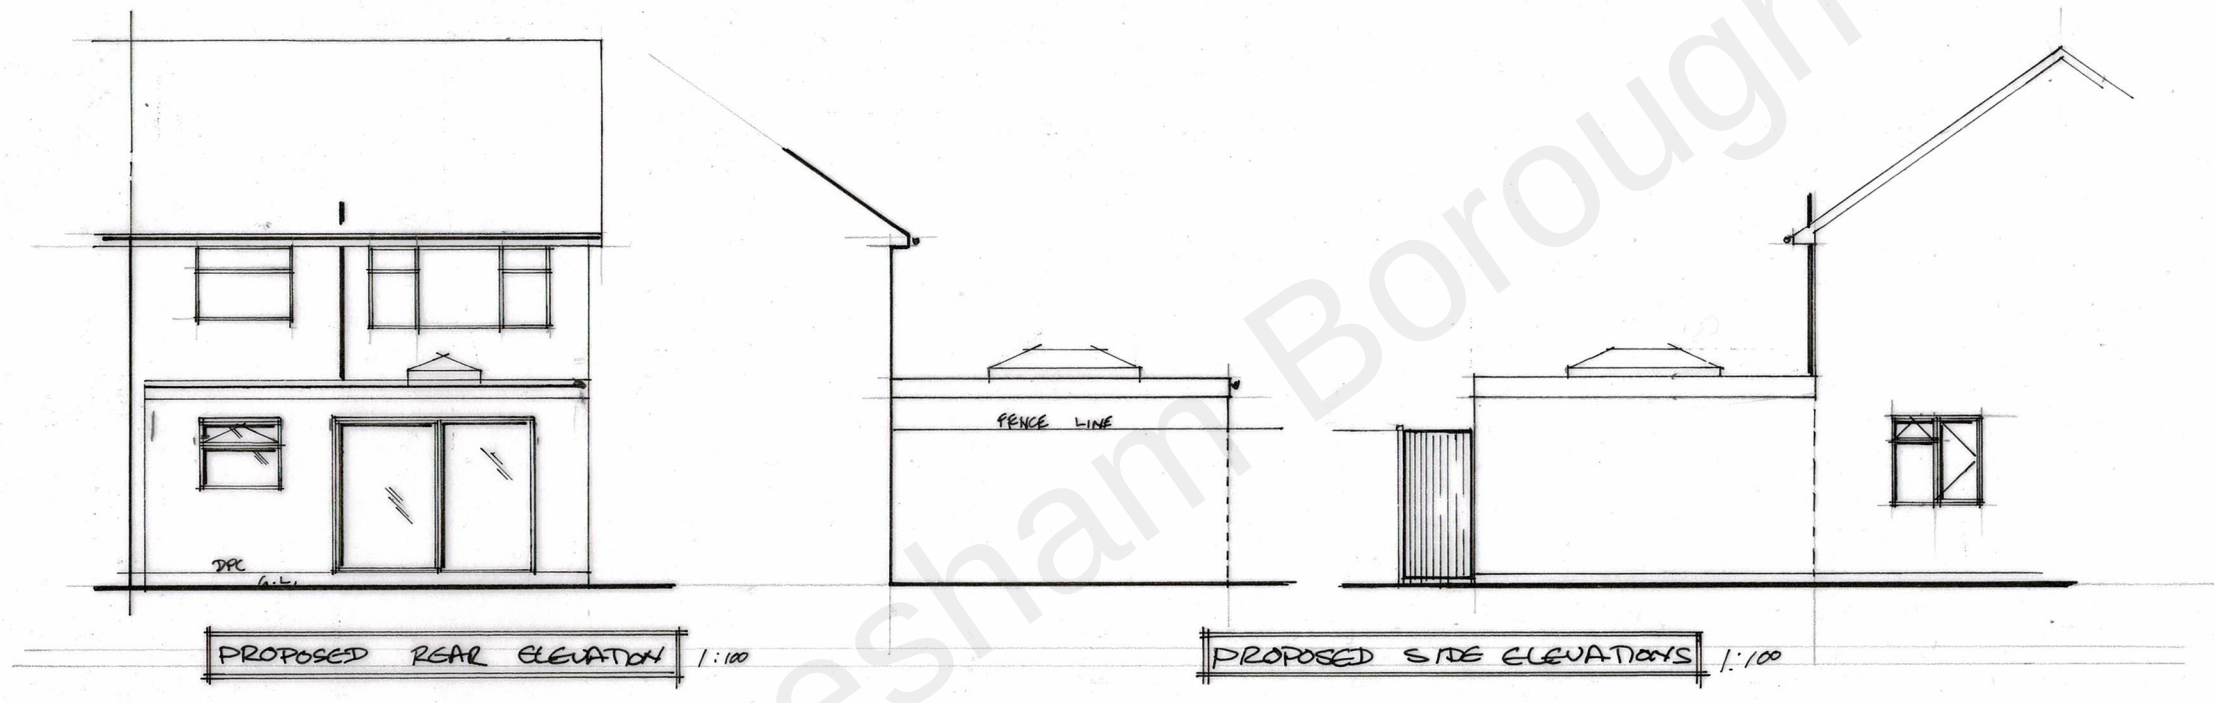

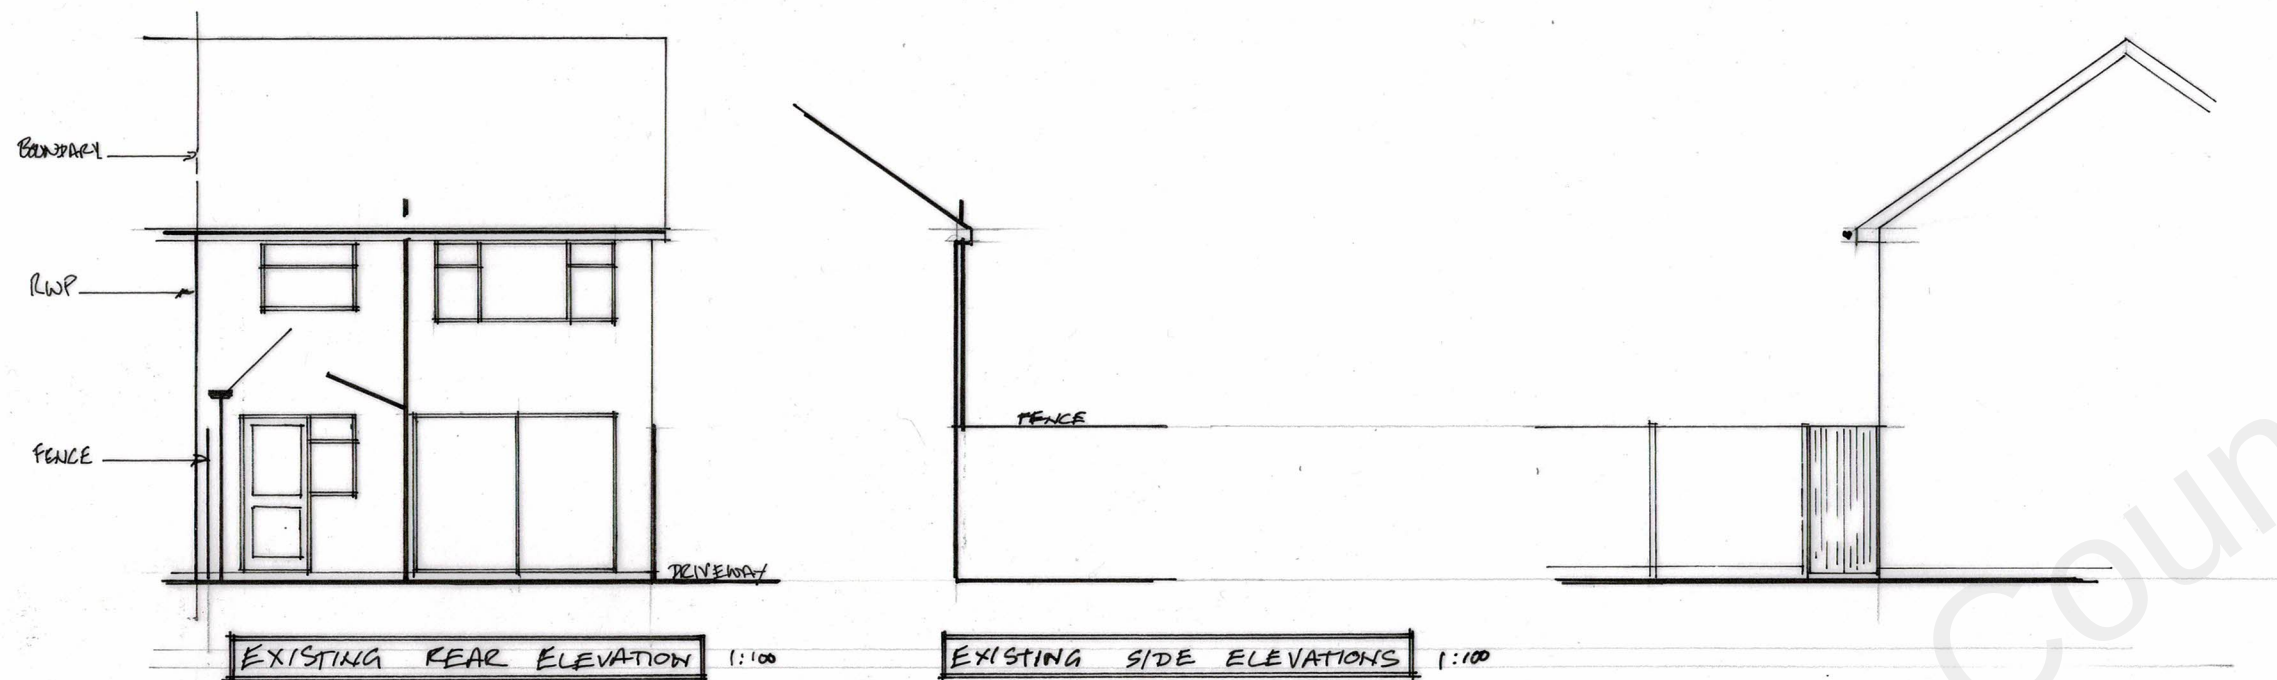

SINGLE STOREY REAR EXTENSION AND INTERNAL ALTERATIONS		
MR C. WILTON 92 MARLING WAY GRAVESEND KENT DA12 4RE		
SCALE 1/50 1/100	1st MAR 22	
DATE 22/02/01	02	