
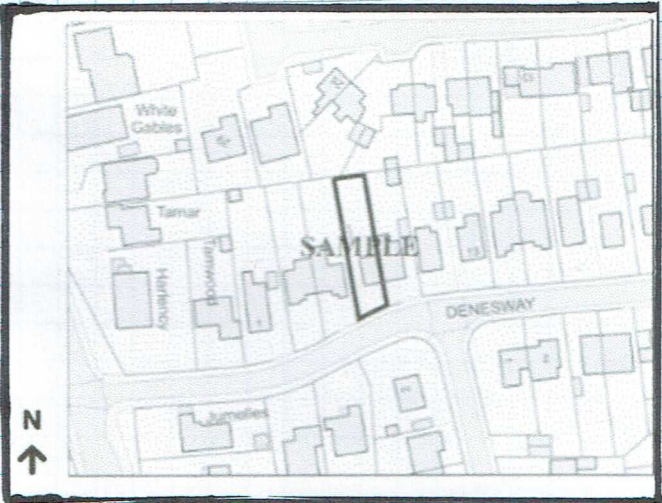
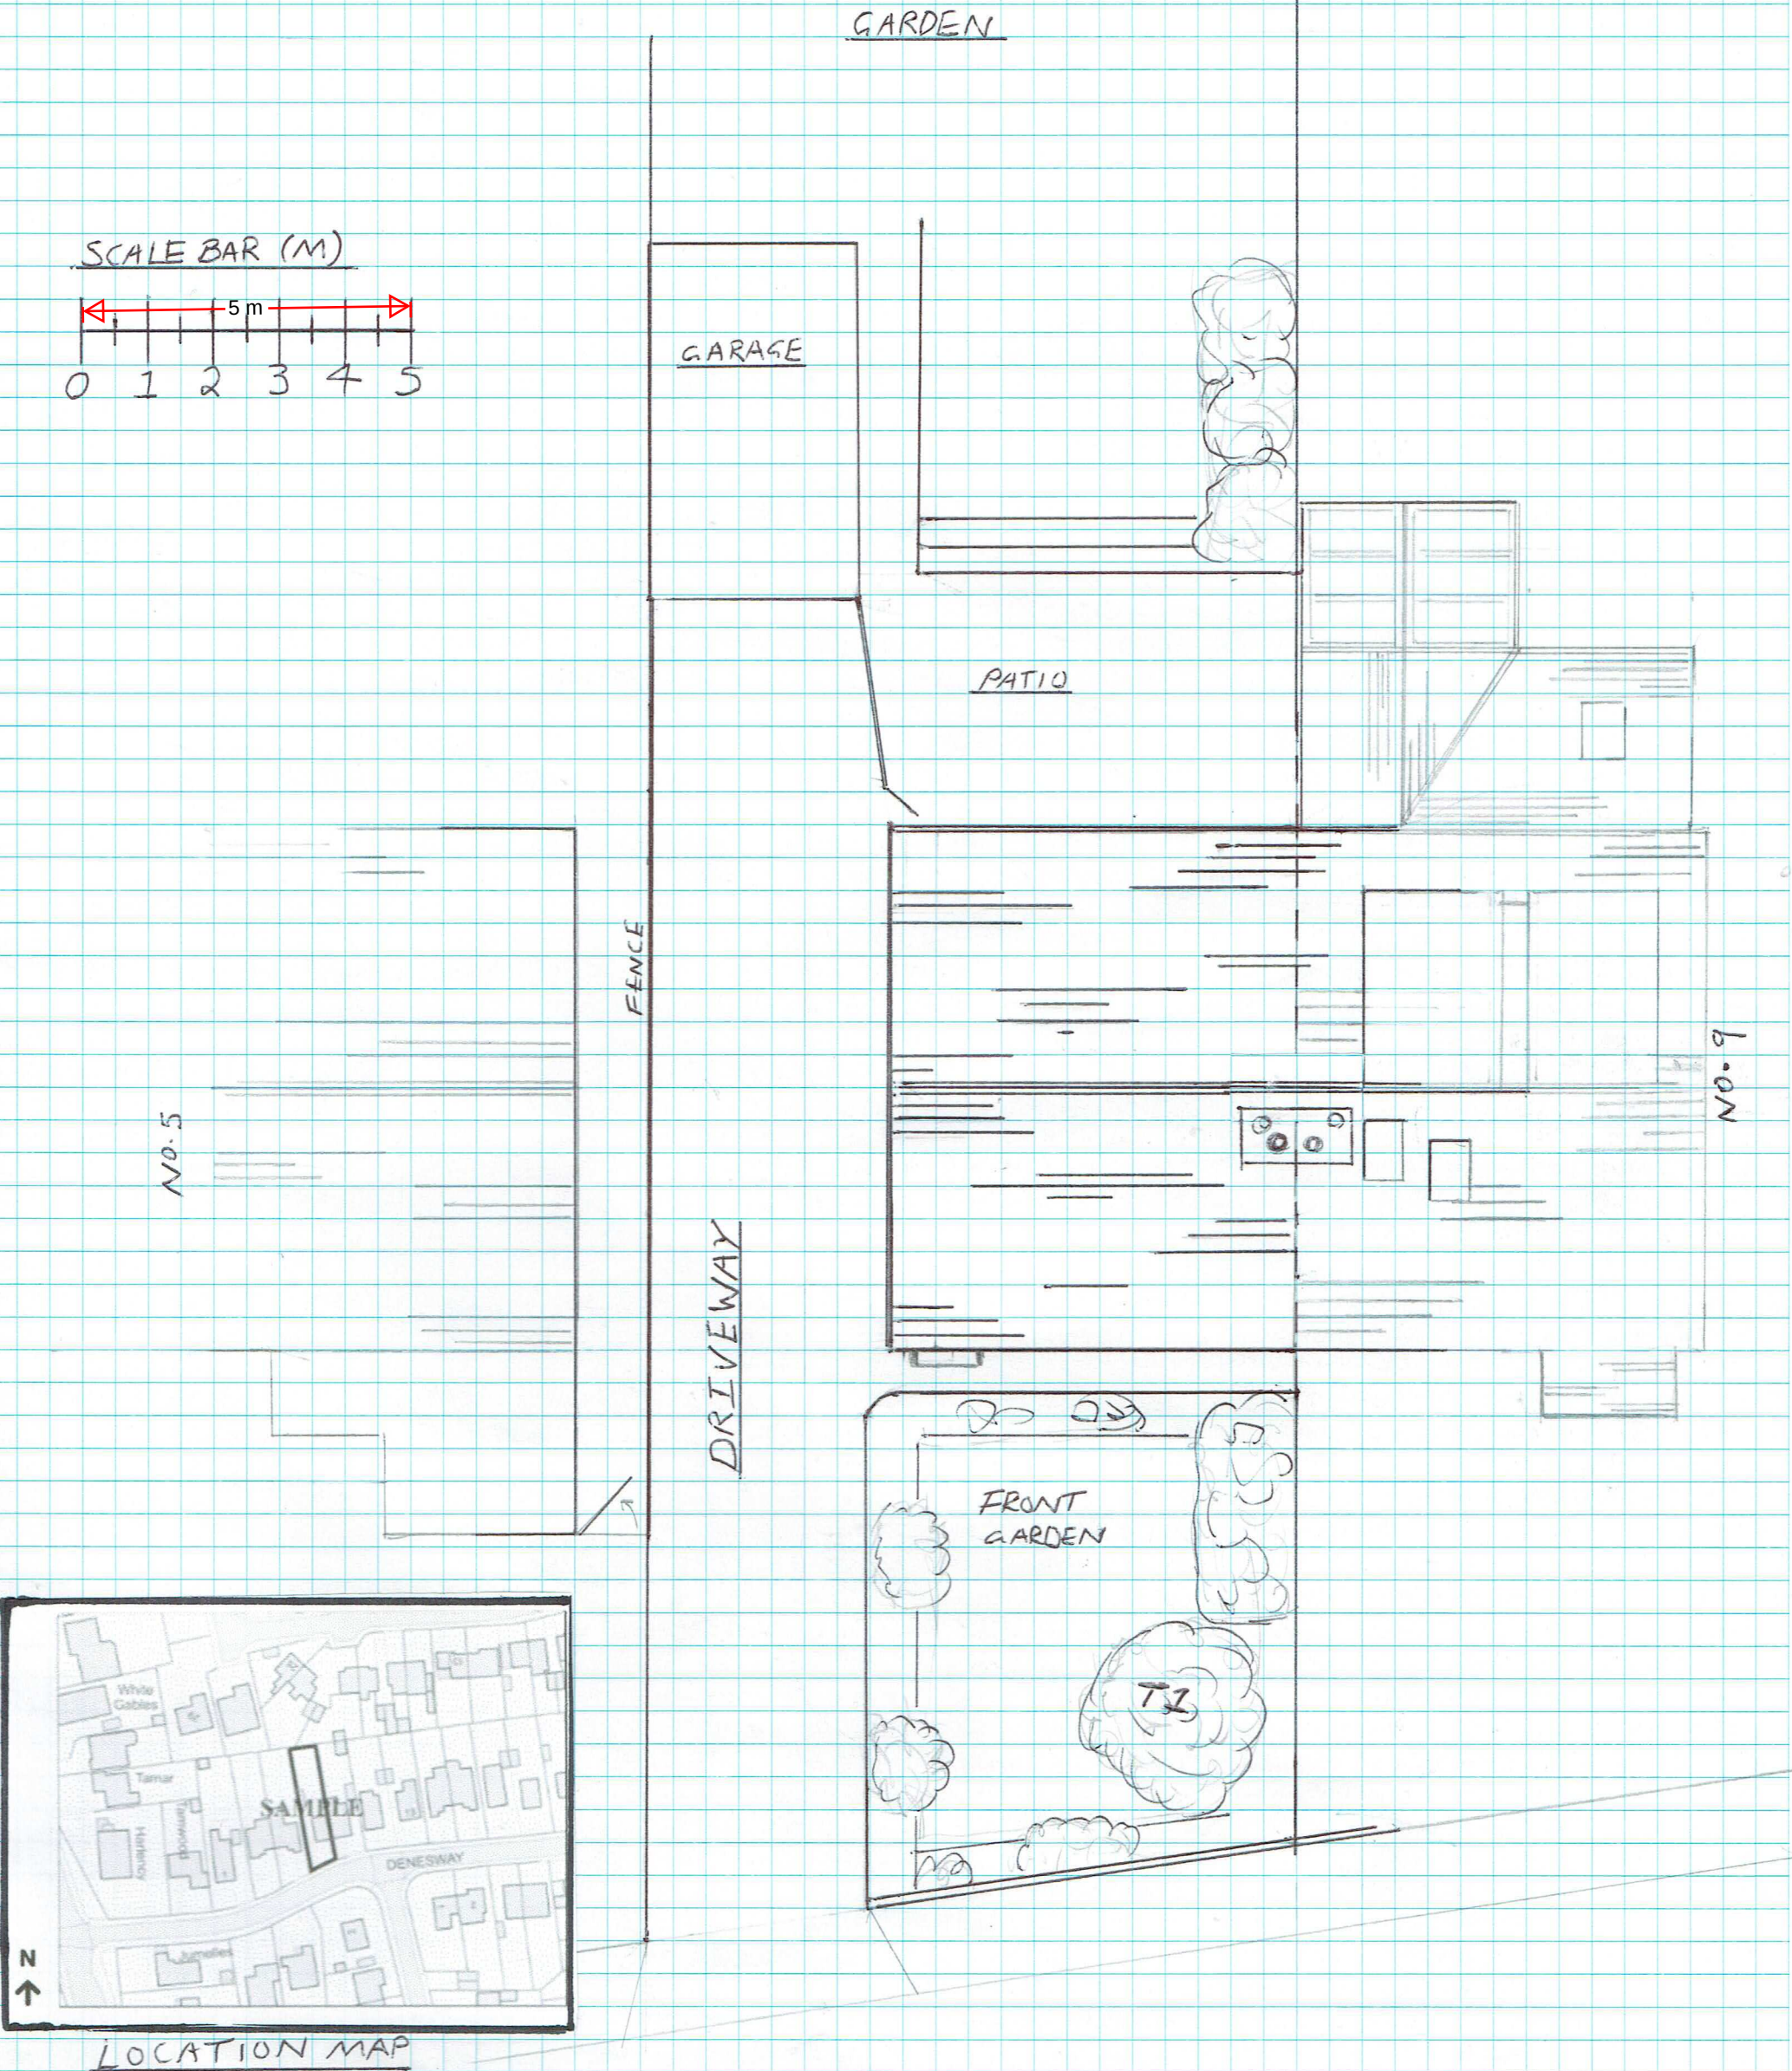
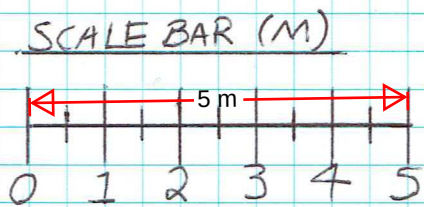


PROPOSED REAR
SINGLE EXT.,
FRONT PORCH &
DOUBLE SIDE EXT.
@ 7 DENESWAY,
MEOPHAM, GRAVESEND
KENT, DA13 0EA
EXISTING PLAN
VIEW
DRAWN BY:
MARK BELHAM
REVISION: 01
SCALE: 1:100 @ A3
DATE: 12/12/23

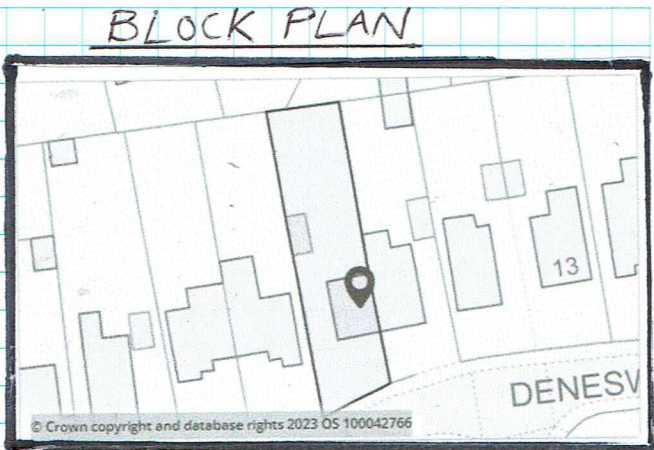

LOCATION MAP