



PROPOSED REAR
SINGLE EXT.,
FRONT PORCH &
DOUBLE SIDE EXT.
@ 7 DENESWAY,
MEOPHAM, GRAVESEND
KENT, DA13 0EA
PROPOSED PLAN
VIEW
DRAWN BY:
MARK BELHAM
REVISION: 01
SCALE: 1:100 @ A3
DATE: 12/12/23

BLOCK PLAN

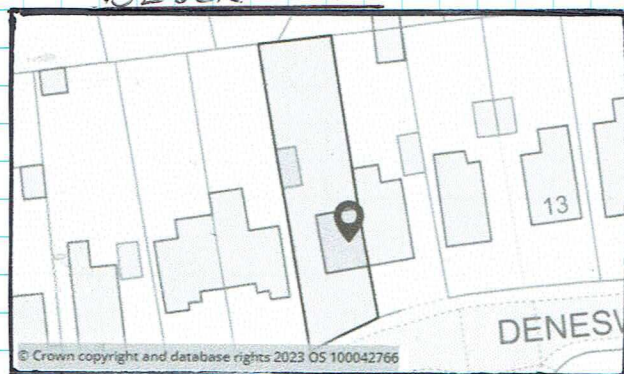

SCALE BAR (M)

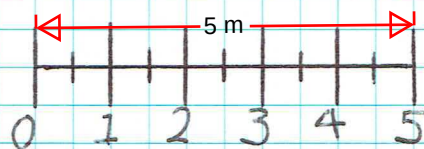

NEW FENCE
ON SITE OF
OLD GARAGE

GARDEN

4M SINGLE EXT

OLD PROPERTY
BOUNDARY

PATIO

2.3m

4m

SIDE ALLEYWAY


GARAGE

PORCH

1.8m

No. 9

LOCATION MAP

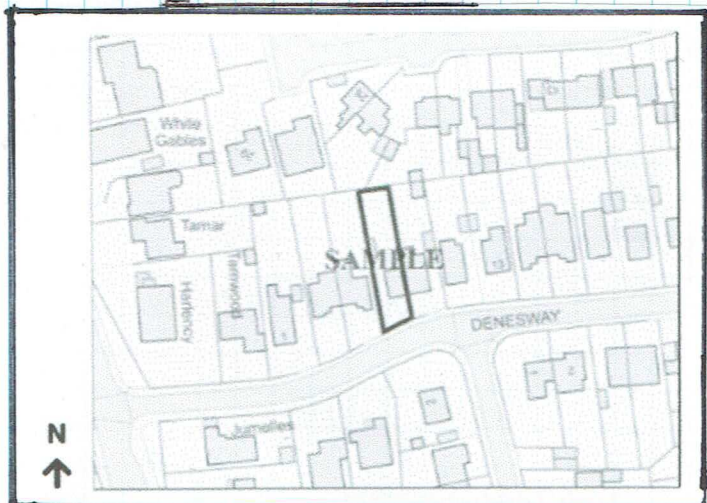

DRIVEWAY

BEDDING PLANTS

GREEN SPACE

T1

BL