

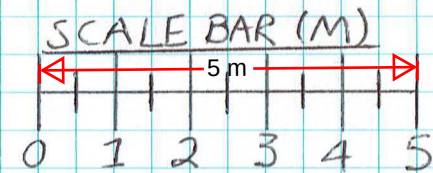
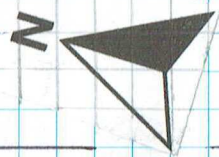
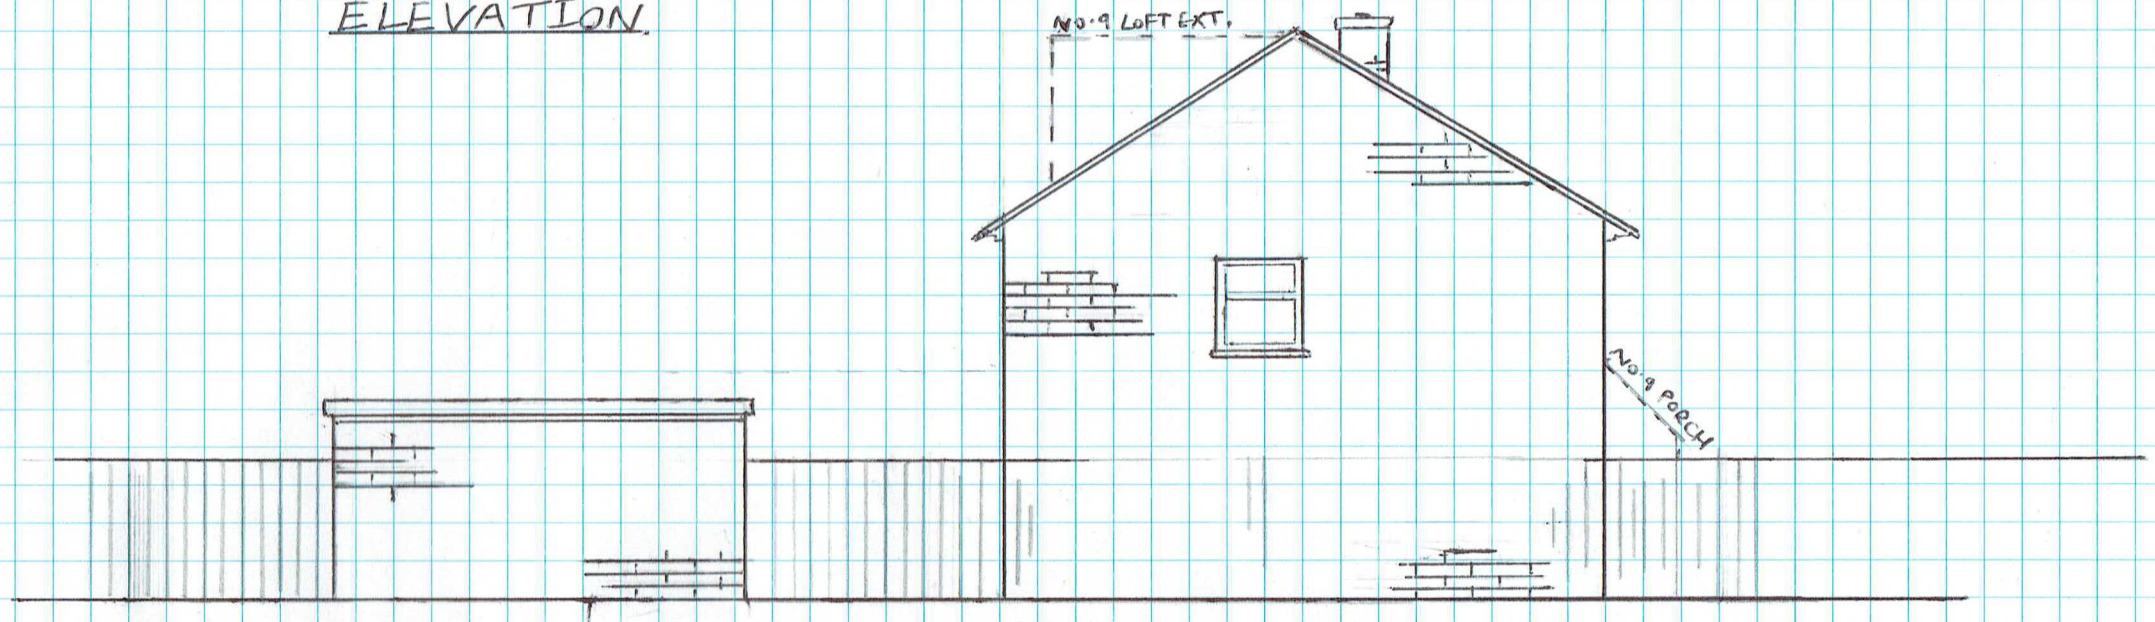


PROPOSED REAR SINGLE EXT,
FRONT PORCH, & DOUBLE SIDE
EXTENSION @ 7 DENESWAY
MEOPHAM, GRAVESEND, KENT
DA13 0EA
SITE ELEVATION VIEW
DRAWN BY: MARK BELHAM
REVISION: 0.1
SCALE: 1:100 @ A3
DATE: 12/12/23

EXISTING SIDE ELEVATION

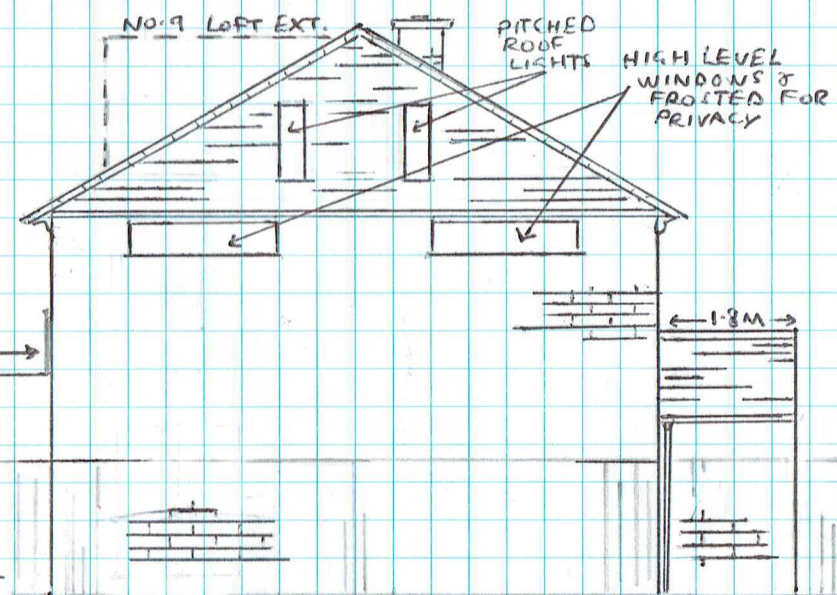

LOCATION MAP

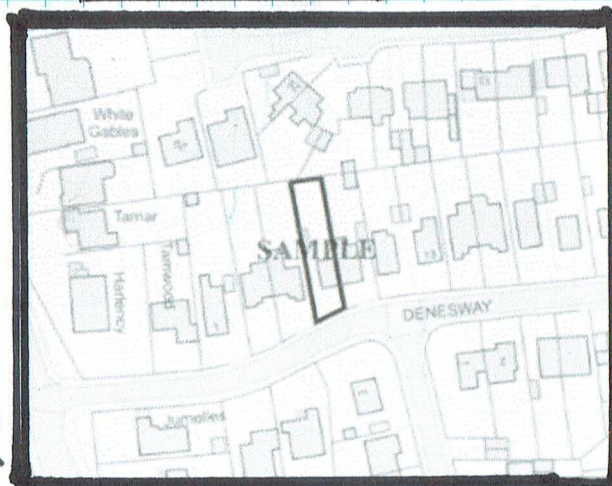

PROPOSED SIDE ELEVATION

BLOCK PLAN

