


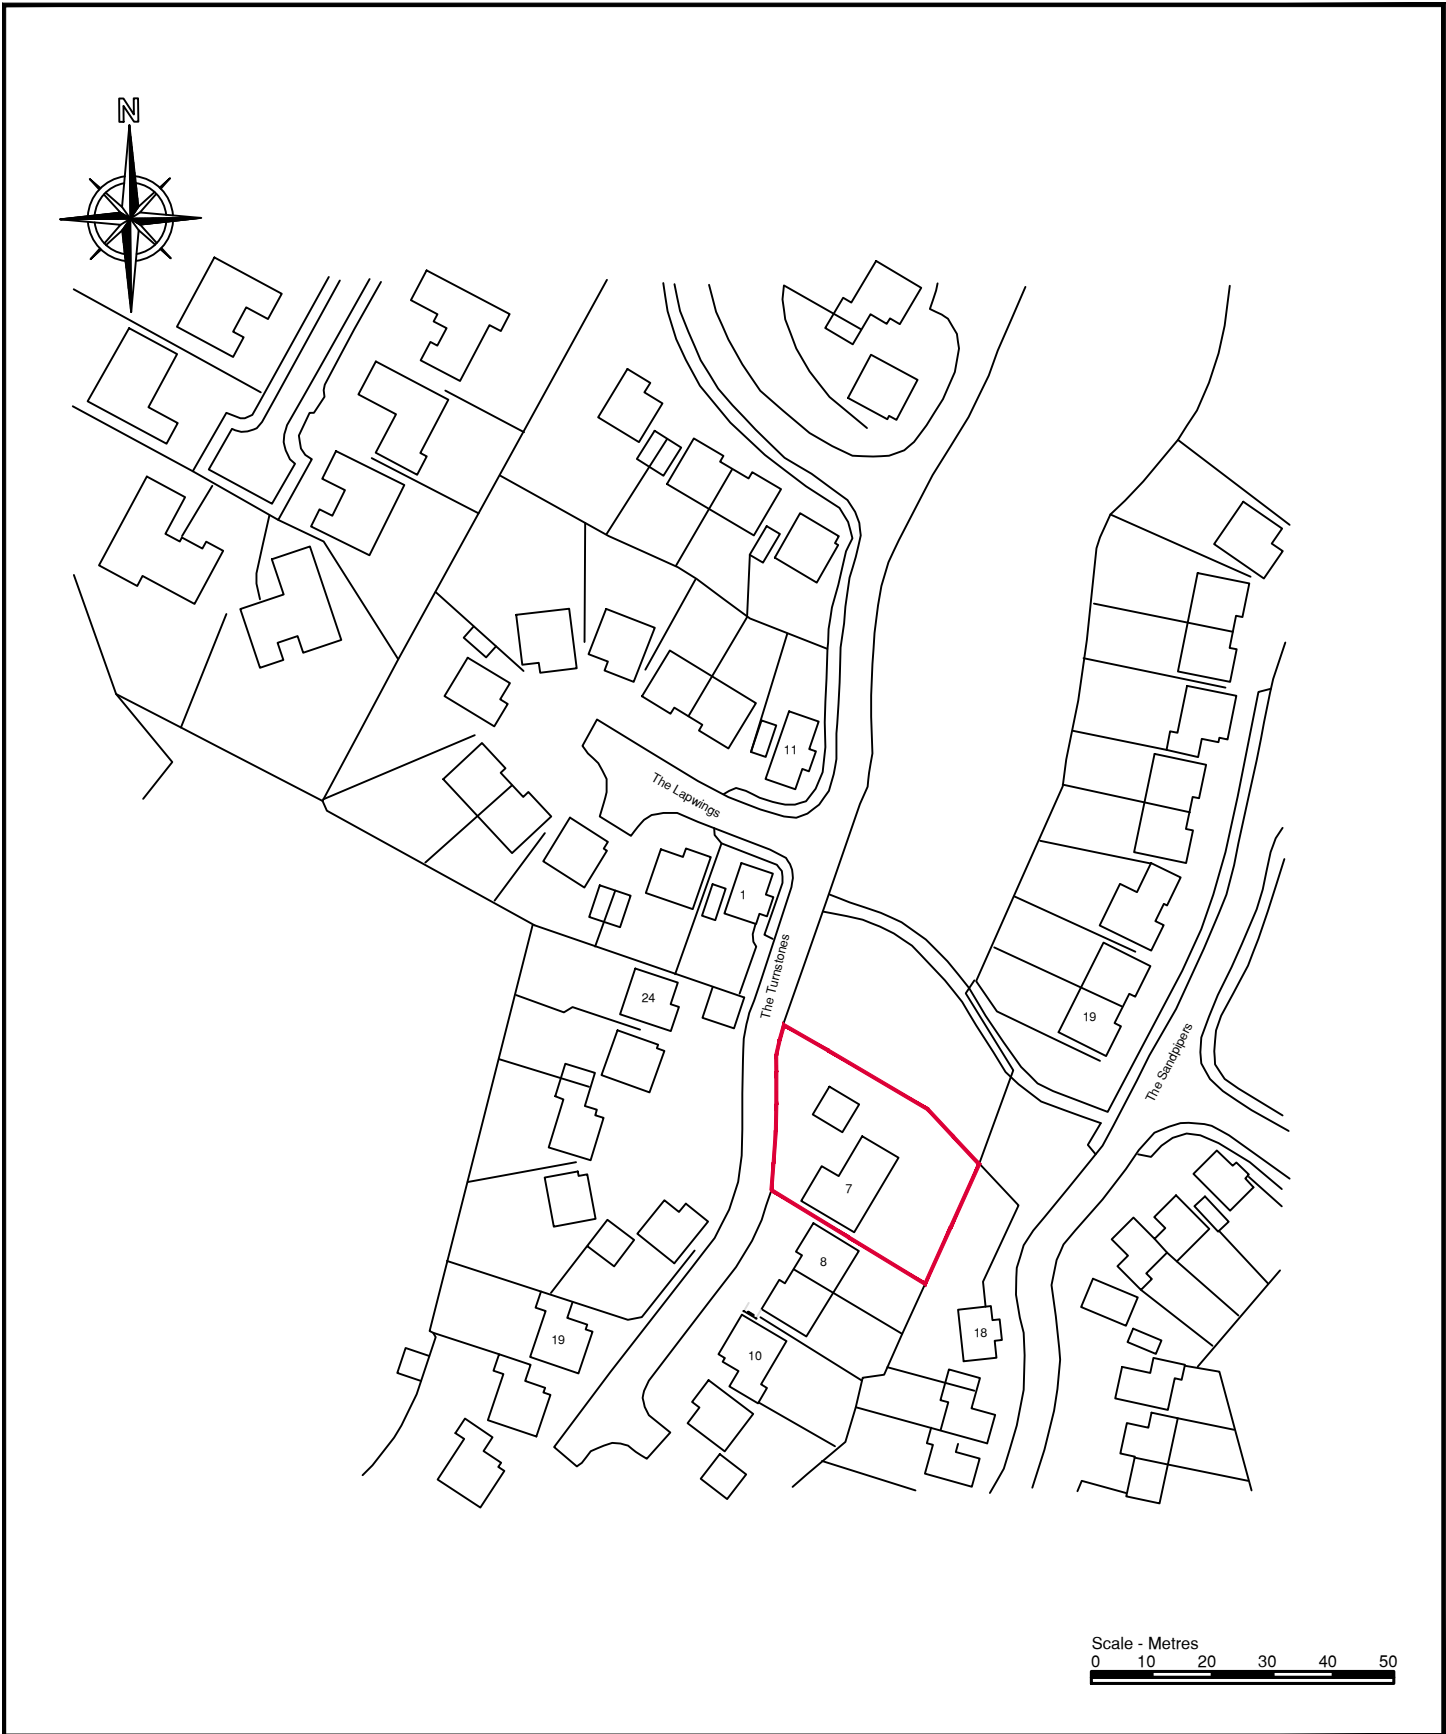

Site 7 The Turnstones Gravesend		
Title Site Location Plan		
Client Mr & Mrs S.Randhawa	Scale 1:1250 @ A4	Date Oct 20
	Dwg No. TT/001	Rev.