
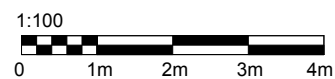
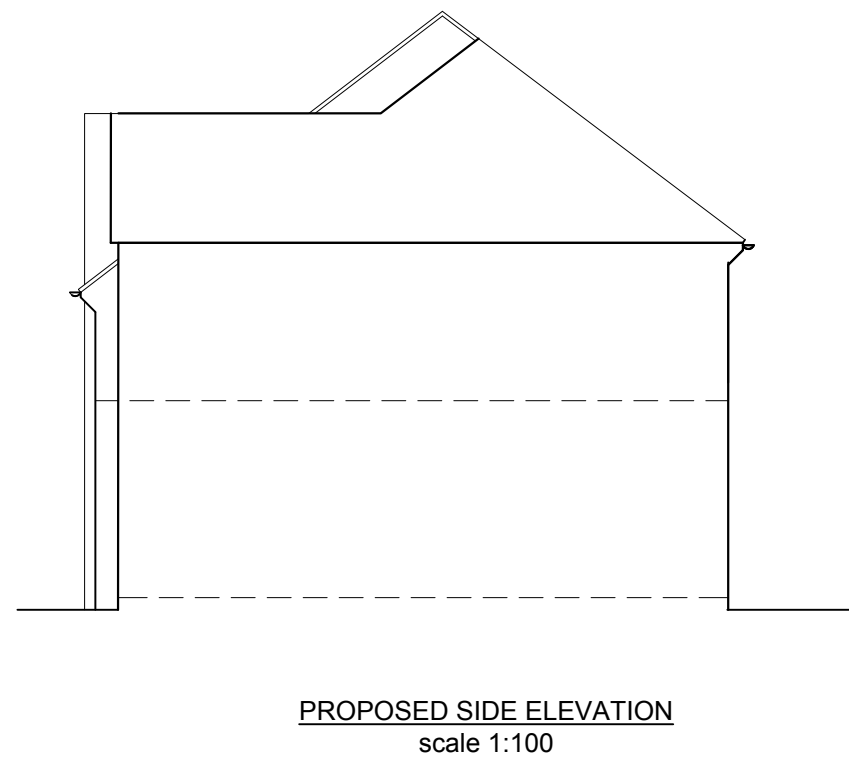


Do Not Scale from Drawing

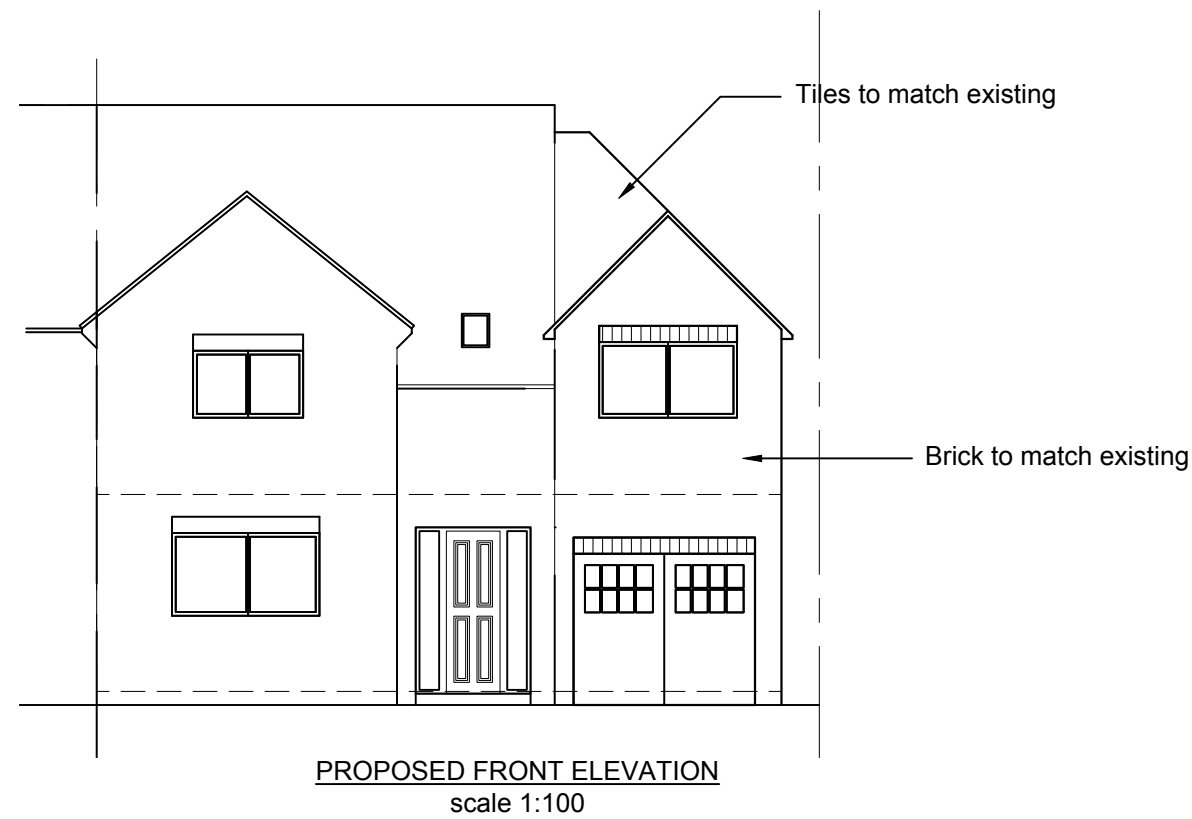

Notes.	FOR PLANNING APPROVAL	Title PROPOSED ELEVATIONS		TBF Design & Services CAD Engineering, Design & Draughting Services		Drawn TBF	Checked	Approved
		Client MR & MRS FULLER LUDDSDOWN DA13 0XD		Tel: 07973395734 terryfuller.tec@gmail.com	COPYRIGHT NEITHER THIS DRAWING NOR ANY OF THE INFORMATION IT CONTAINS MAY BE COPIED OR COMMUNICATED TO THIRD PARTIES WITHOUT WRITTEN PERMISSION	Scale AS NOTED		Date APRIL 2023
						Drawing Number TF/LP 03		Rev 1