
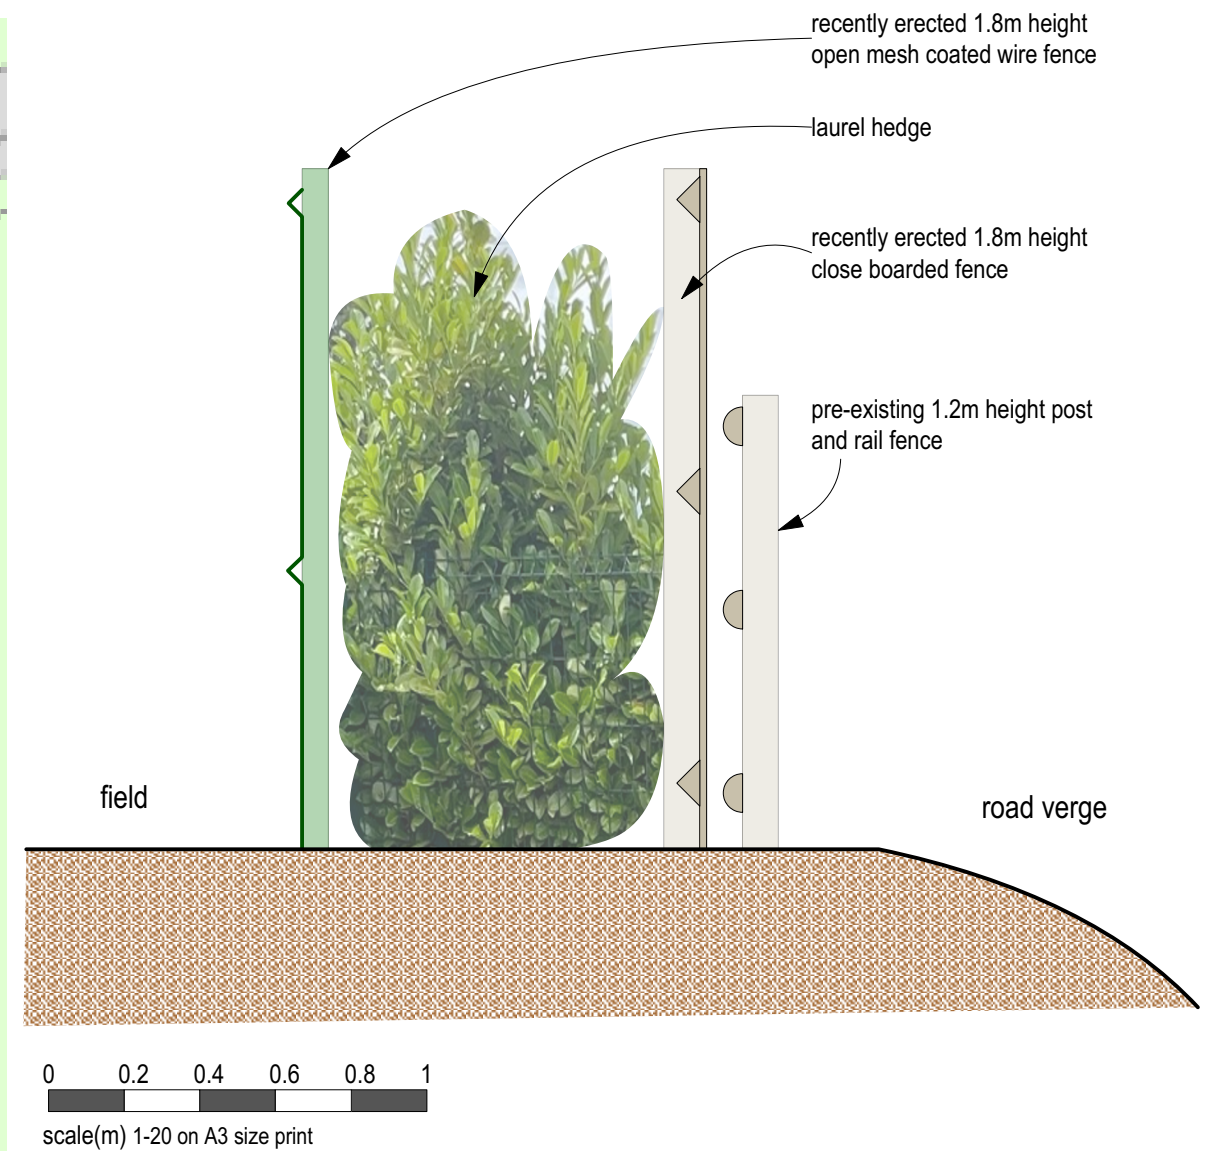


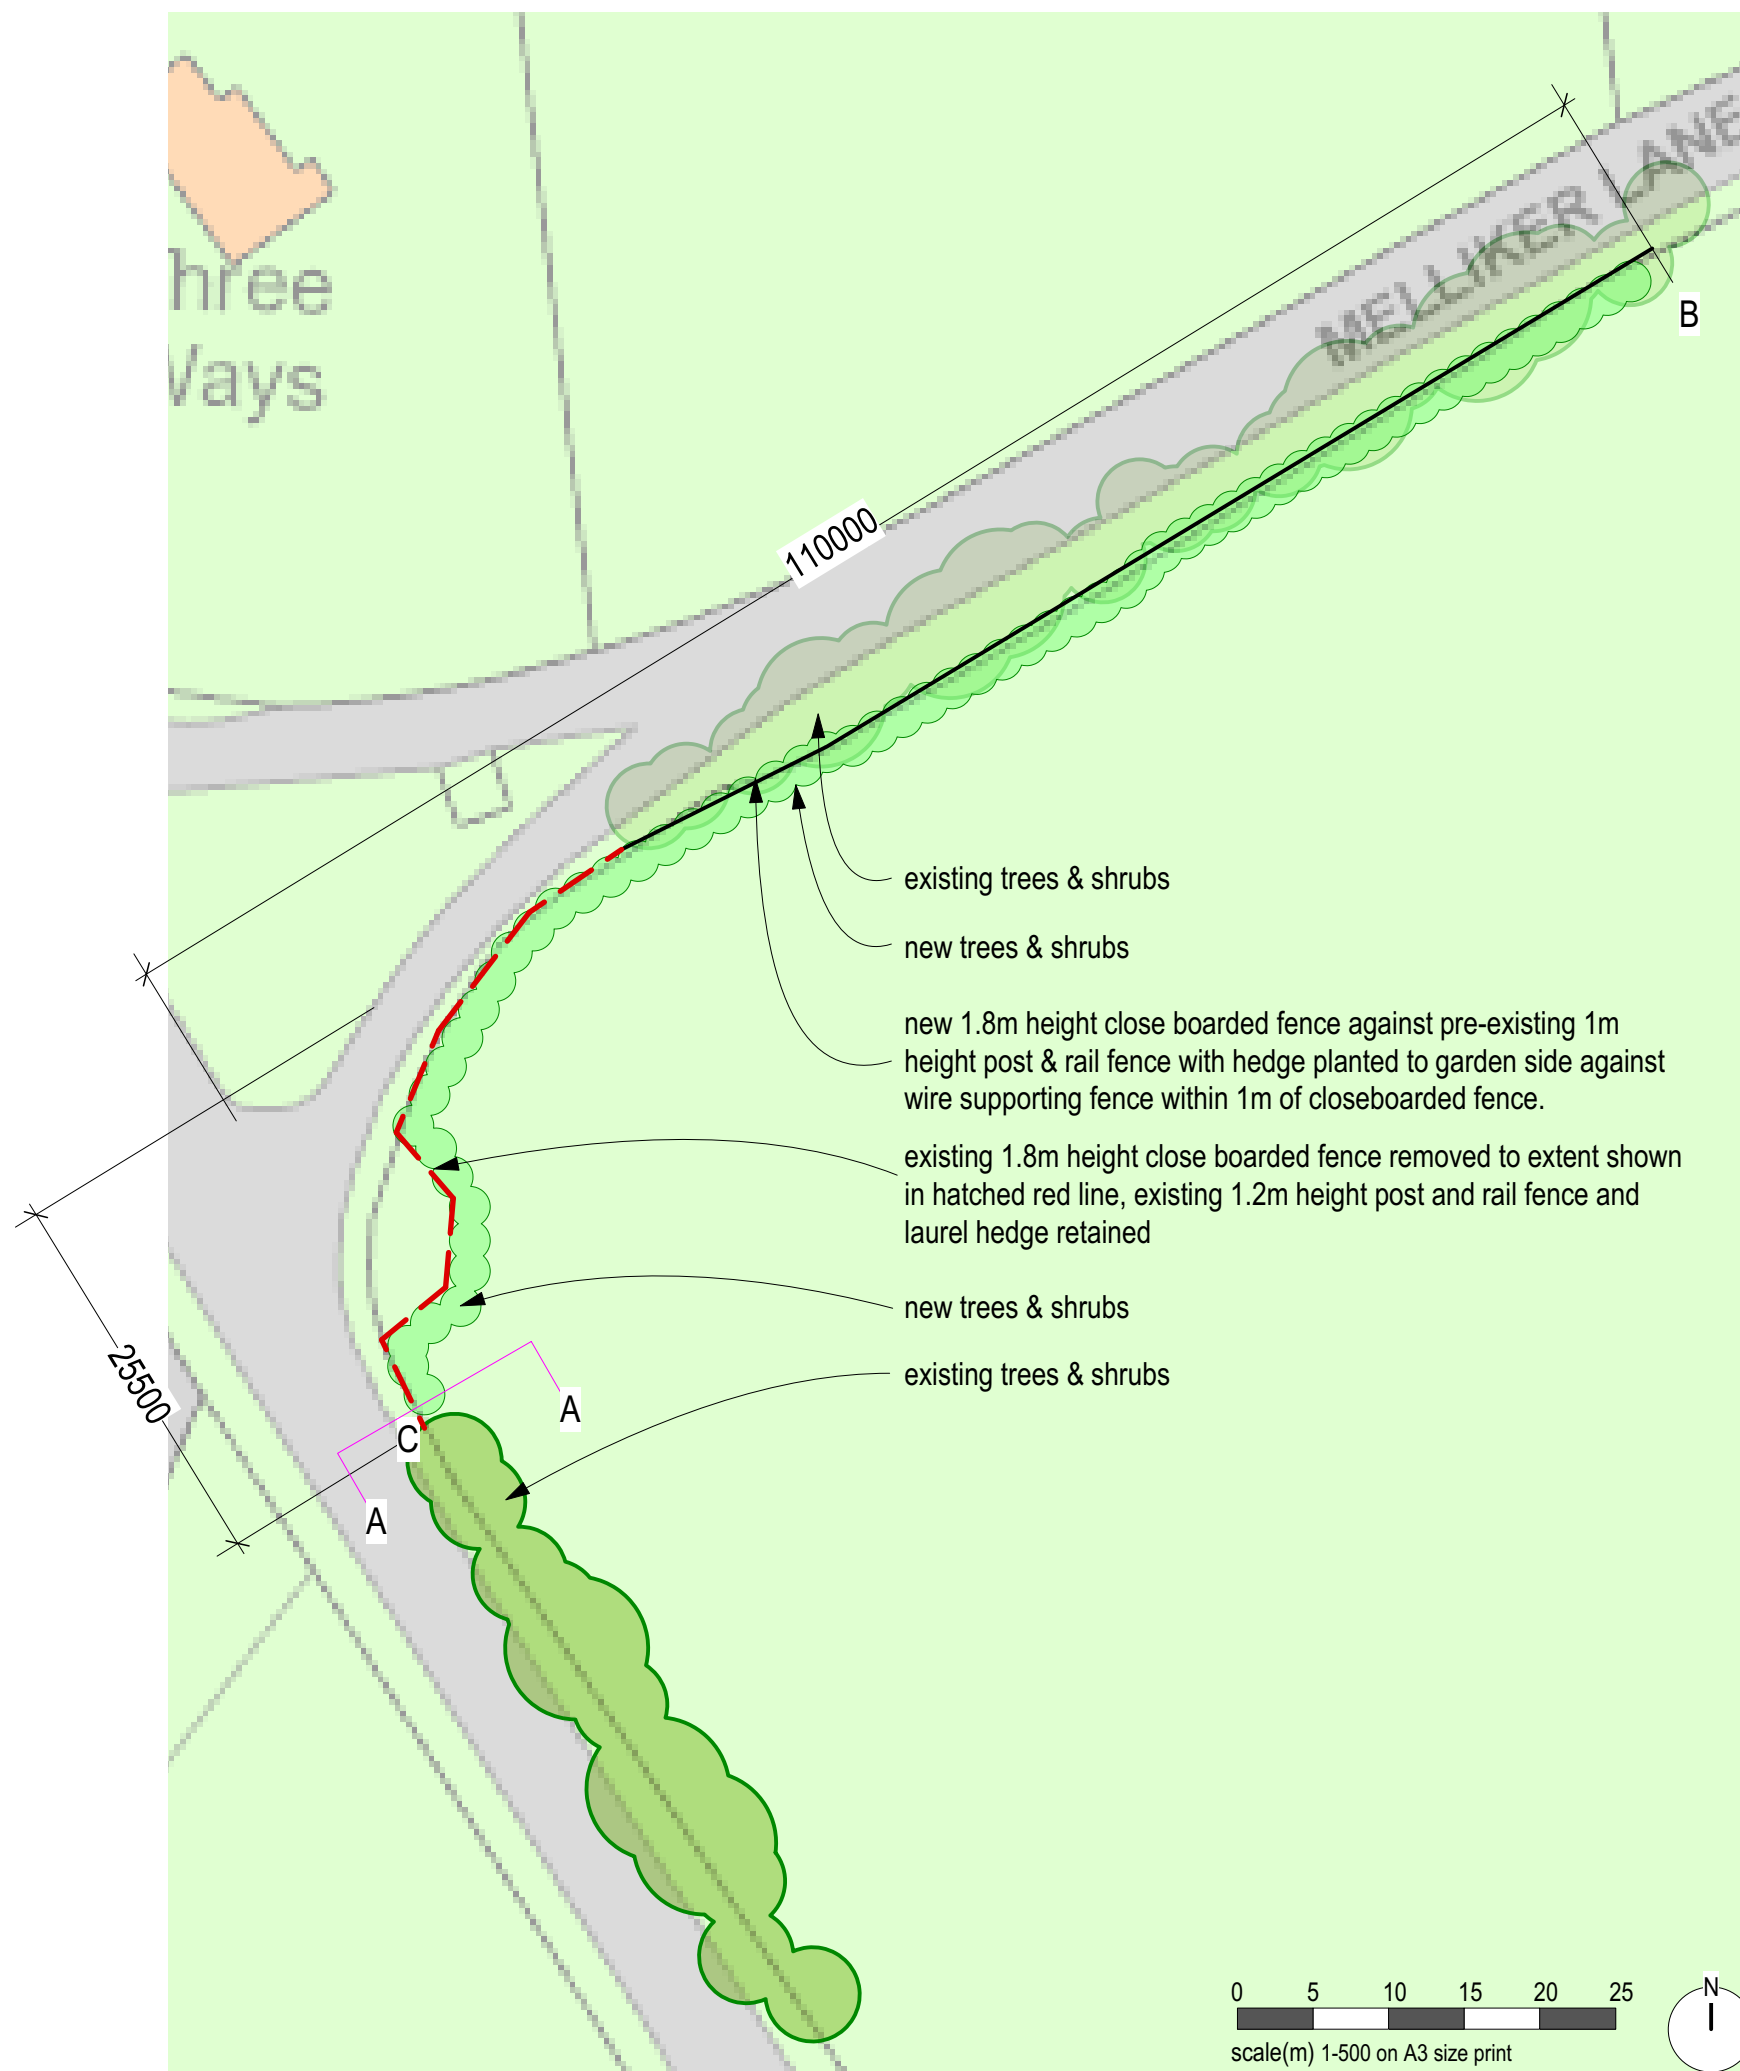

section AA (typical)

A- section added. GB/22/07/22
B- fence removed. GB/31/03/23

CLIENT; Mr & Mrs Singleton

PROJECT; The Orchard, Melliker Lane, Meopham

TITLE; layout plan & section

SCALE; 1-500 & 20 DATE; July. 2022 DRAWN;GB

DRAWING NUMBER 22-17-02 rev.- B