


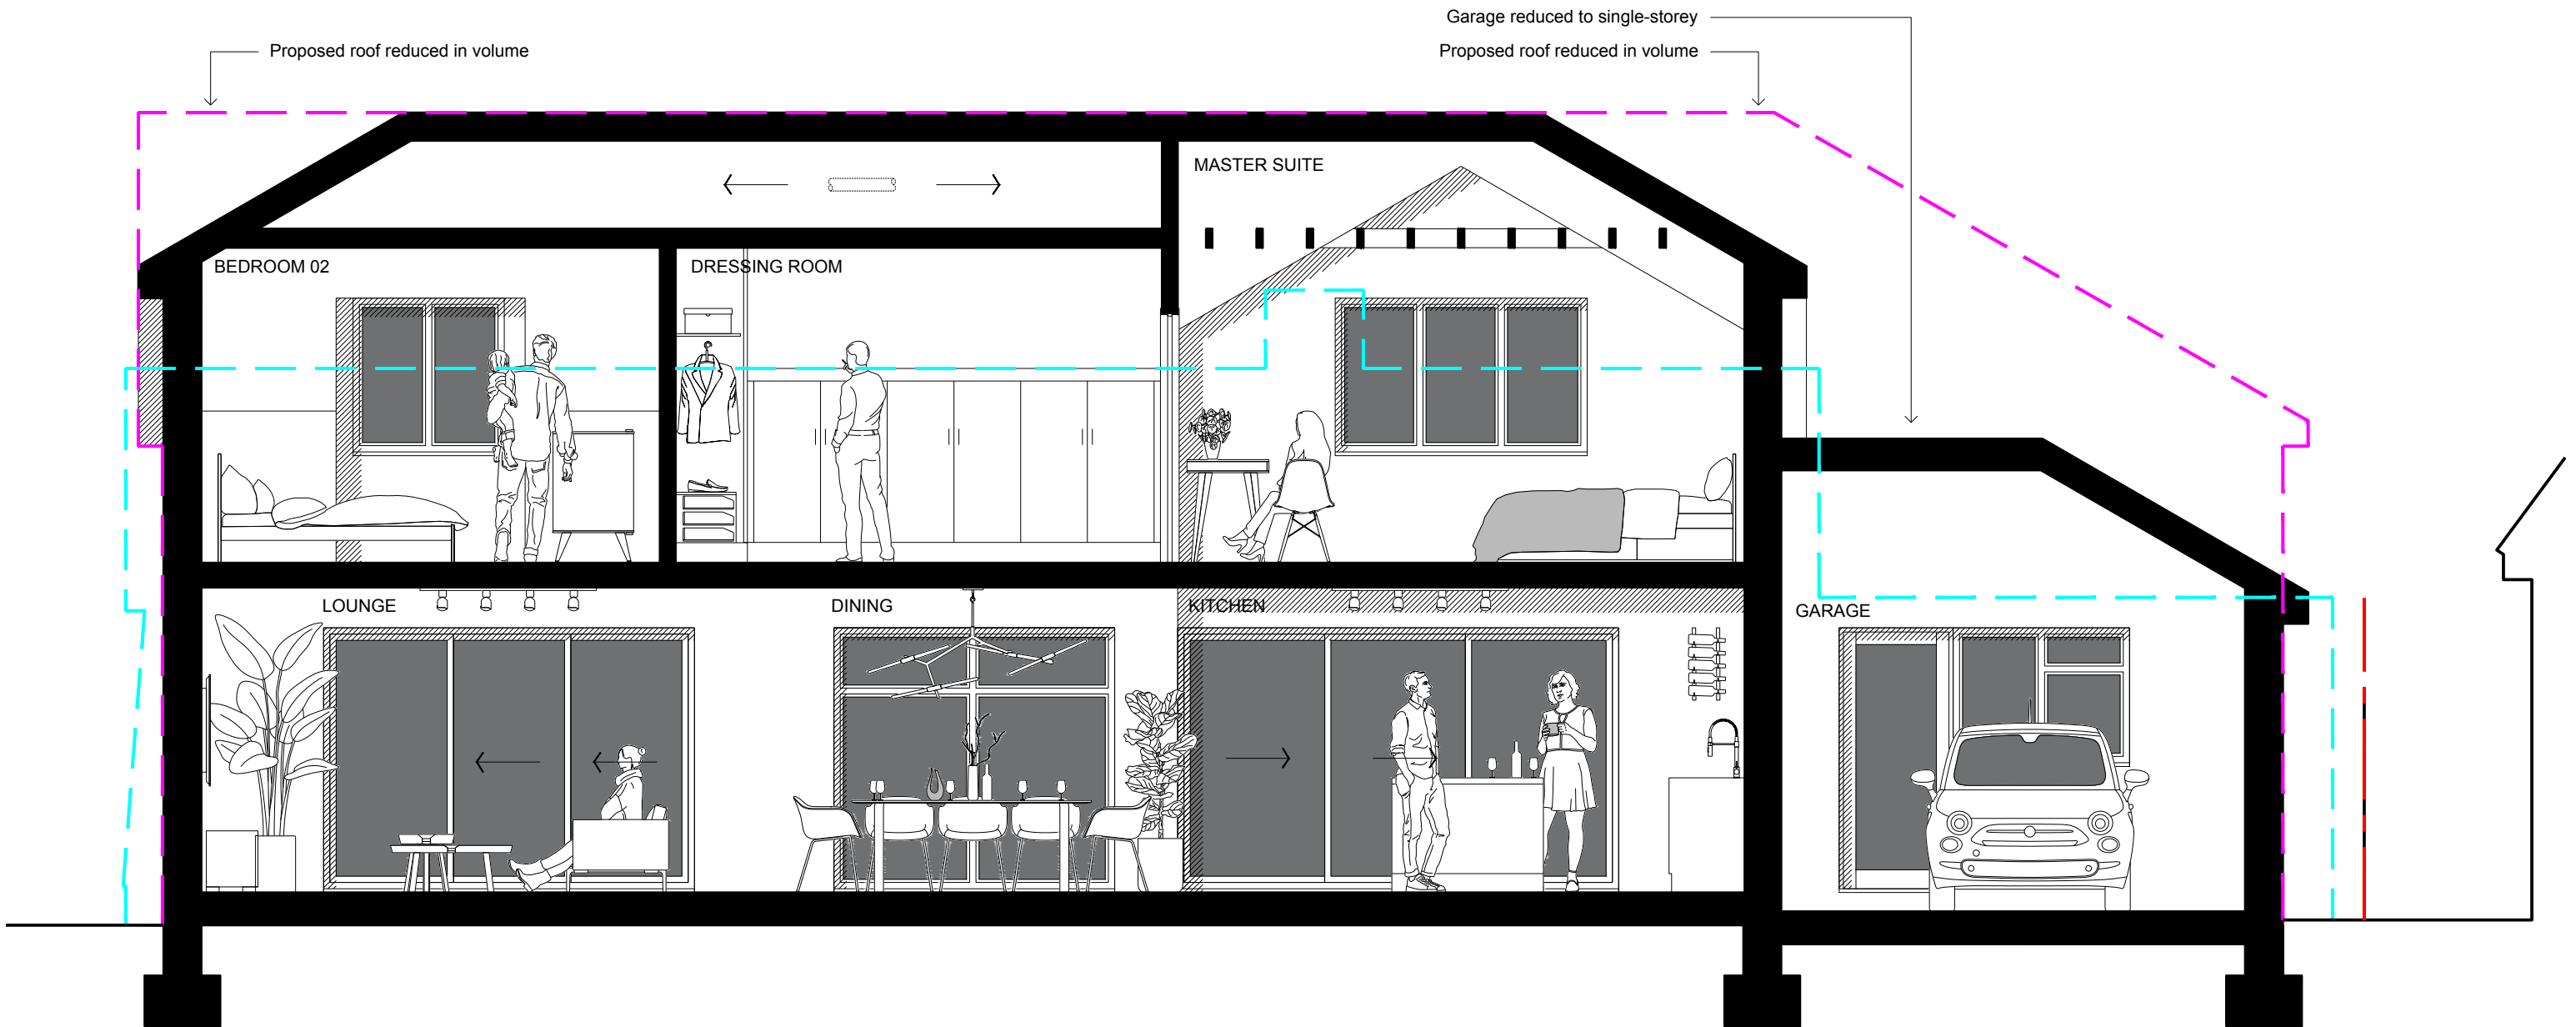

01 | 1:50 | SECTION A

SCALE 1:50 | 0m 0.5 1 2 2.5 5

Line of Demolition
Outline of Previous Application (20221231)
Existing Building Line
Application Boundary

D R A W I N G K E Y

STONEWOLD, WHITEPOST LN
CULVERSTONE GREEN DA13 0TW
PROPOSED SECTION A

SCALE 1:50 @ A3
DATE NOVEMBER 2022
PURPOSE PLANNING
REFERENCE 2211 P 130 REV C

DRAWING INFORMATION
Drawing copyright of JRD Kent. Do not scale from drawings. Report all discrepancies, errors & omissions. Check dimensions on site before commencing works. Materials, Components & Workmanship to comply with British & European Standards.
JRD Kent Ltd | info@jrdkent.com | www.jrdkent.com

DRAWING REVISIONS

REV	DATE	DESCRIPTION
A	01.02.23	Drawing Amendments: - Garage Redesigned, reduced in depth, reduced in height & made single storey
B	30.03.23	Drawing Amendments following pre-application advice: - Rood redesign to reduce volume.
C	19.04.23	Further drawing amendments following formal pre-application advice.

J R D